


Jun 12, 2026 - 2:12pm  
F:\Project\119 - City of Syracuse\119\36001 - James Street Improvements\Design\CADD\Sheet Files\3757.11\_cph\_alt\_02\_gnp\_01.dwg

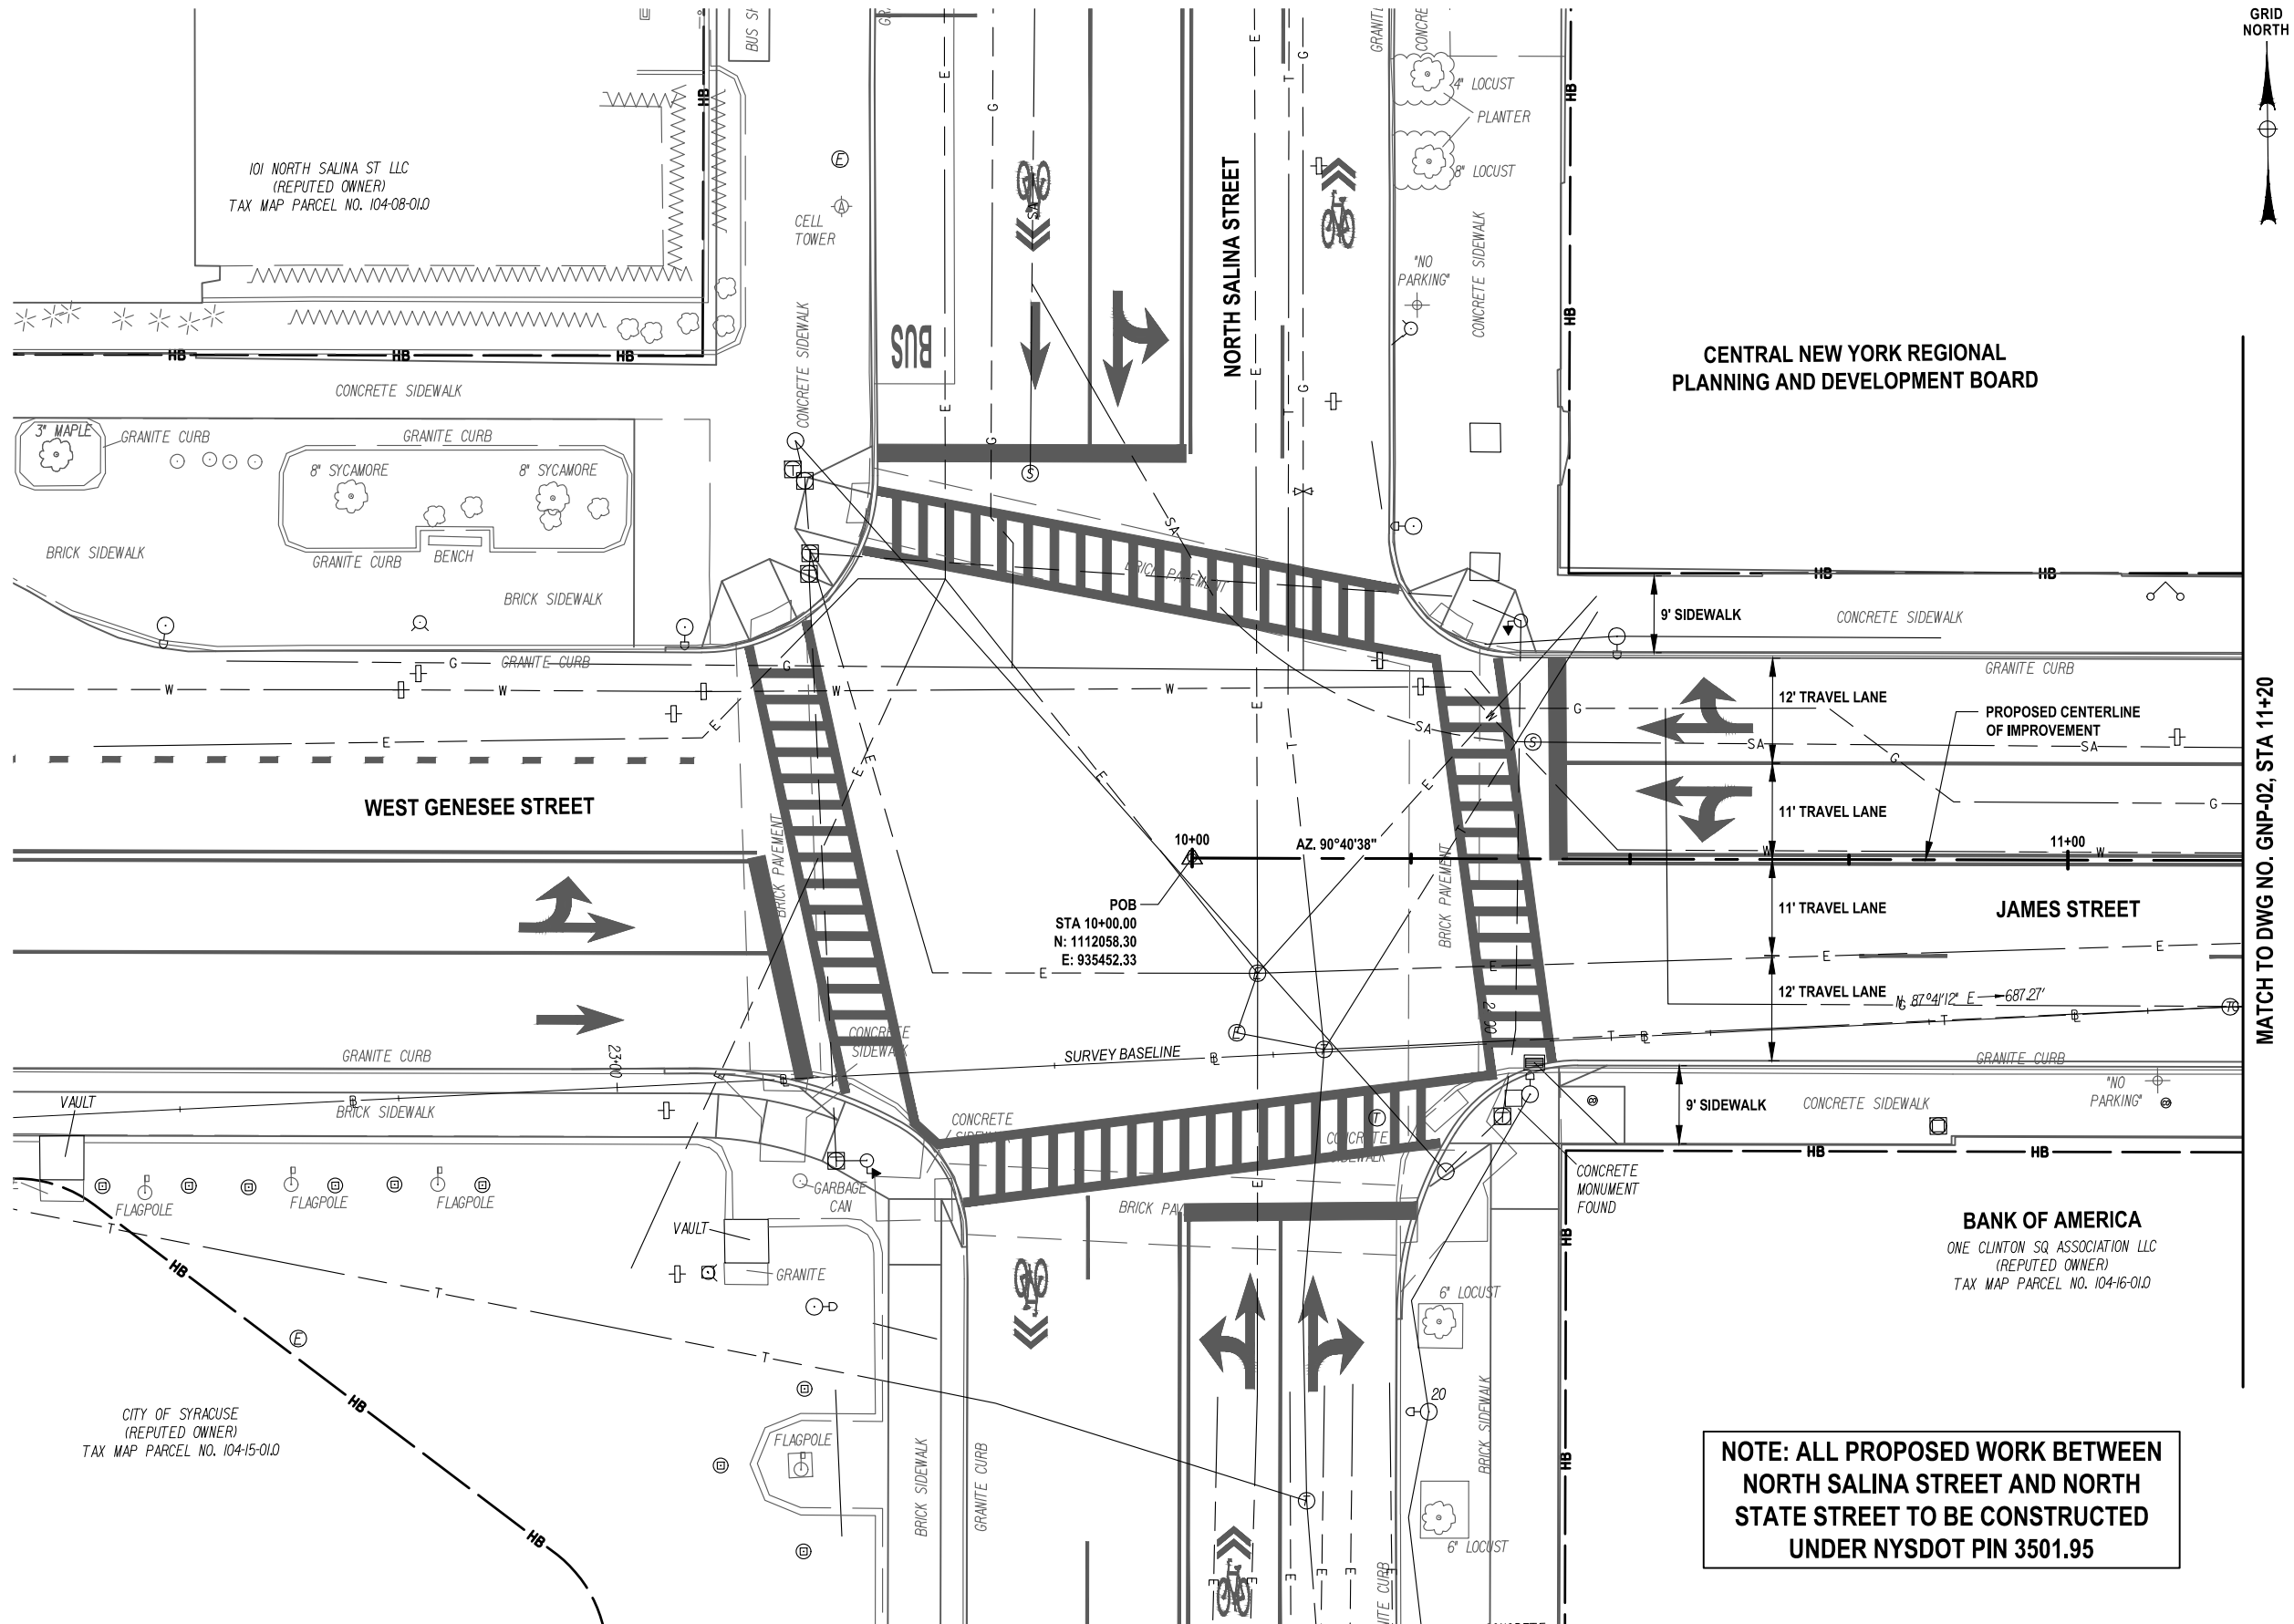

C&S Engineers, Inc.  
499 Col. Eileen Collins Blvd.  
Syracuse, New York 13212  
Phone: 315-455-2000  
Fax: 315-455-9667  
www.cscos.com

**PRELIMINARY**  
NOT FOR  
CONSTRUCTION



**JAMES STREET  
3R IMPROVEMENTS PROJECT**  
SALINA STREET TO GRANT BOULEVARD  
CITY OF SYRACUSE  
DEPARTMENT OF ENGINEERING

D040883

PIN 3757.11



| MARK                    | DATE | DESCRIPTION |
|-------------------------|------|-------------|
| REVISIONS               |      |             |
| PROJECT NO: 119.436.001 |      |             |
| DATE: JUNE 2026         |      |             |
| DRAWN BY: D. BUSH       |      |             |
| DESIGNED BY: D. BUSH    |      |             |
| CHECKED BY: T. HUMPHREY |      |             |

NO ALTERATION PERMITTED HEREON  
EXCEPT AS PROVIDED UNDER SECTION  
7209 SUBDIVISION 2 OF THE NEW YORK  
EDUCATION LAW

**GENERAL  
PLAN  
ALT 2**

**GNP-01**

Jun 12, 2026 - 2:13pm  
F:\Project\119 - City of Syracuse\119\36001 - James Street Improvements\Design\CADD\Sheet Files\3757.11\_cph\_alt\_02\_gnp\_02.dwg

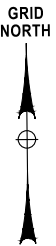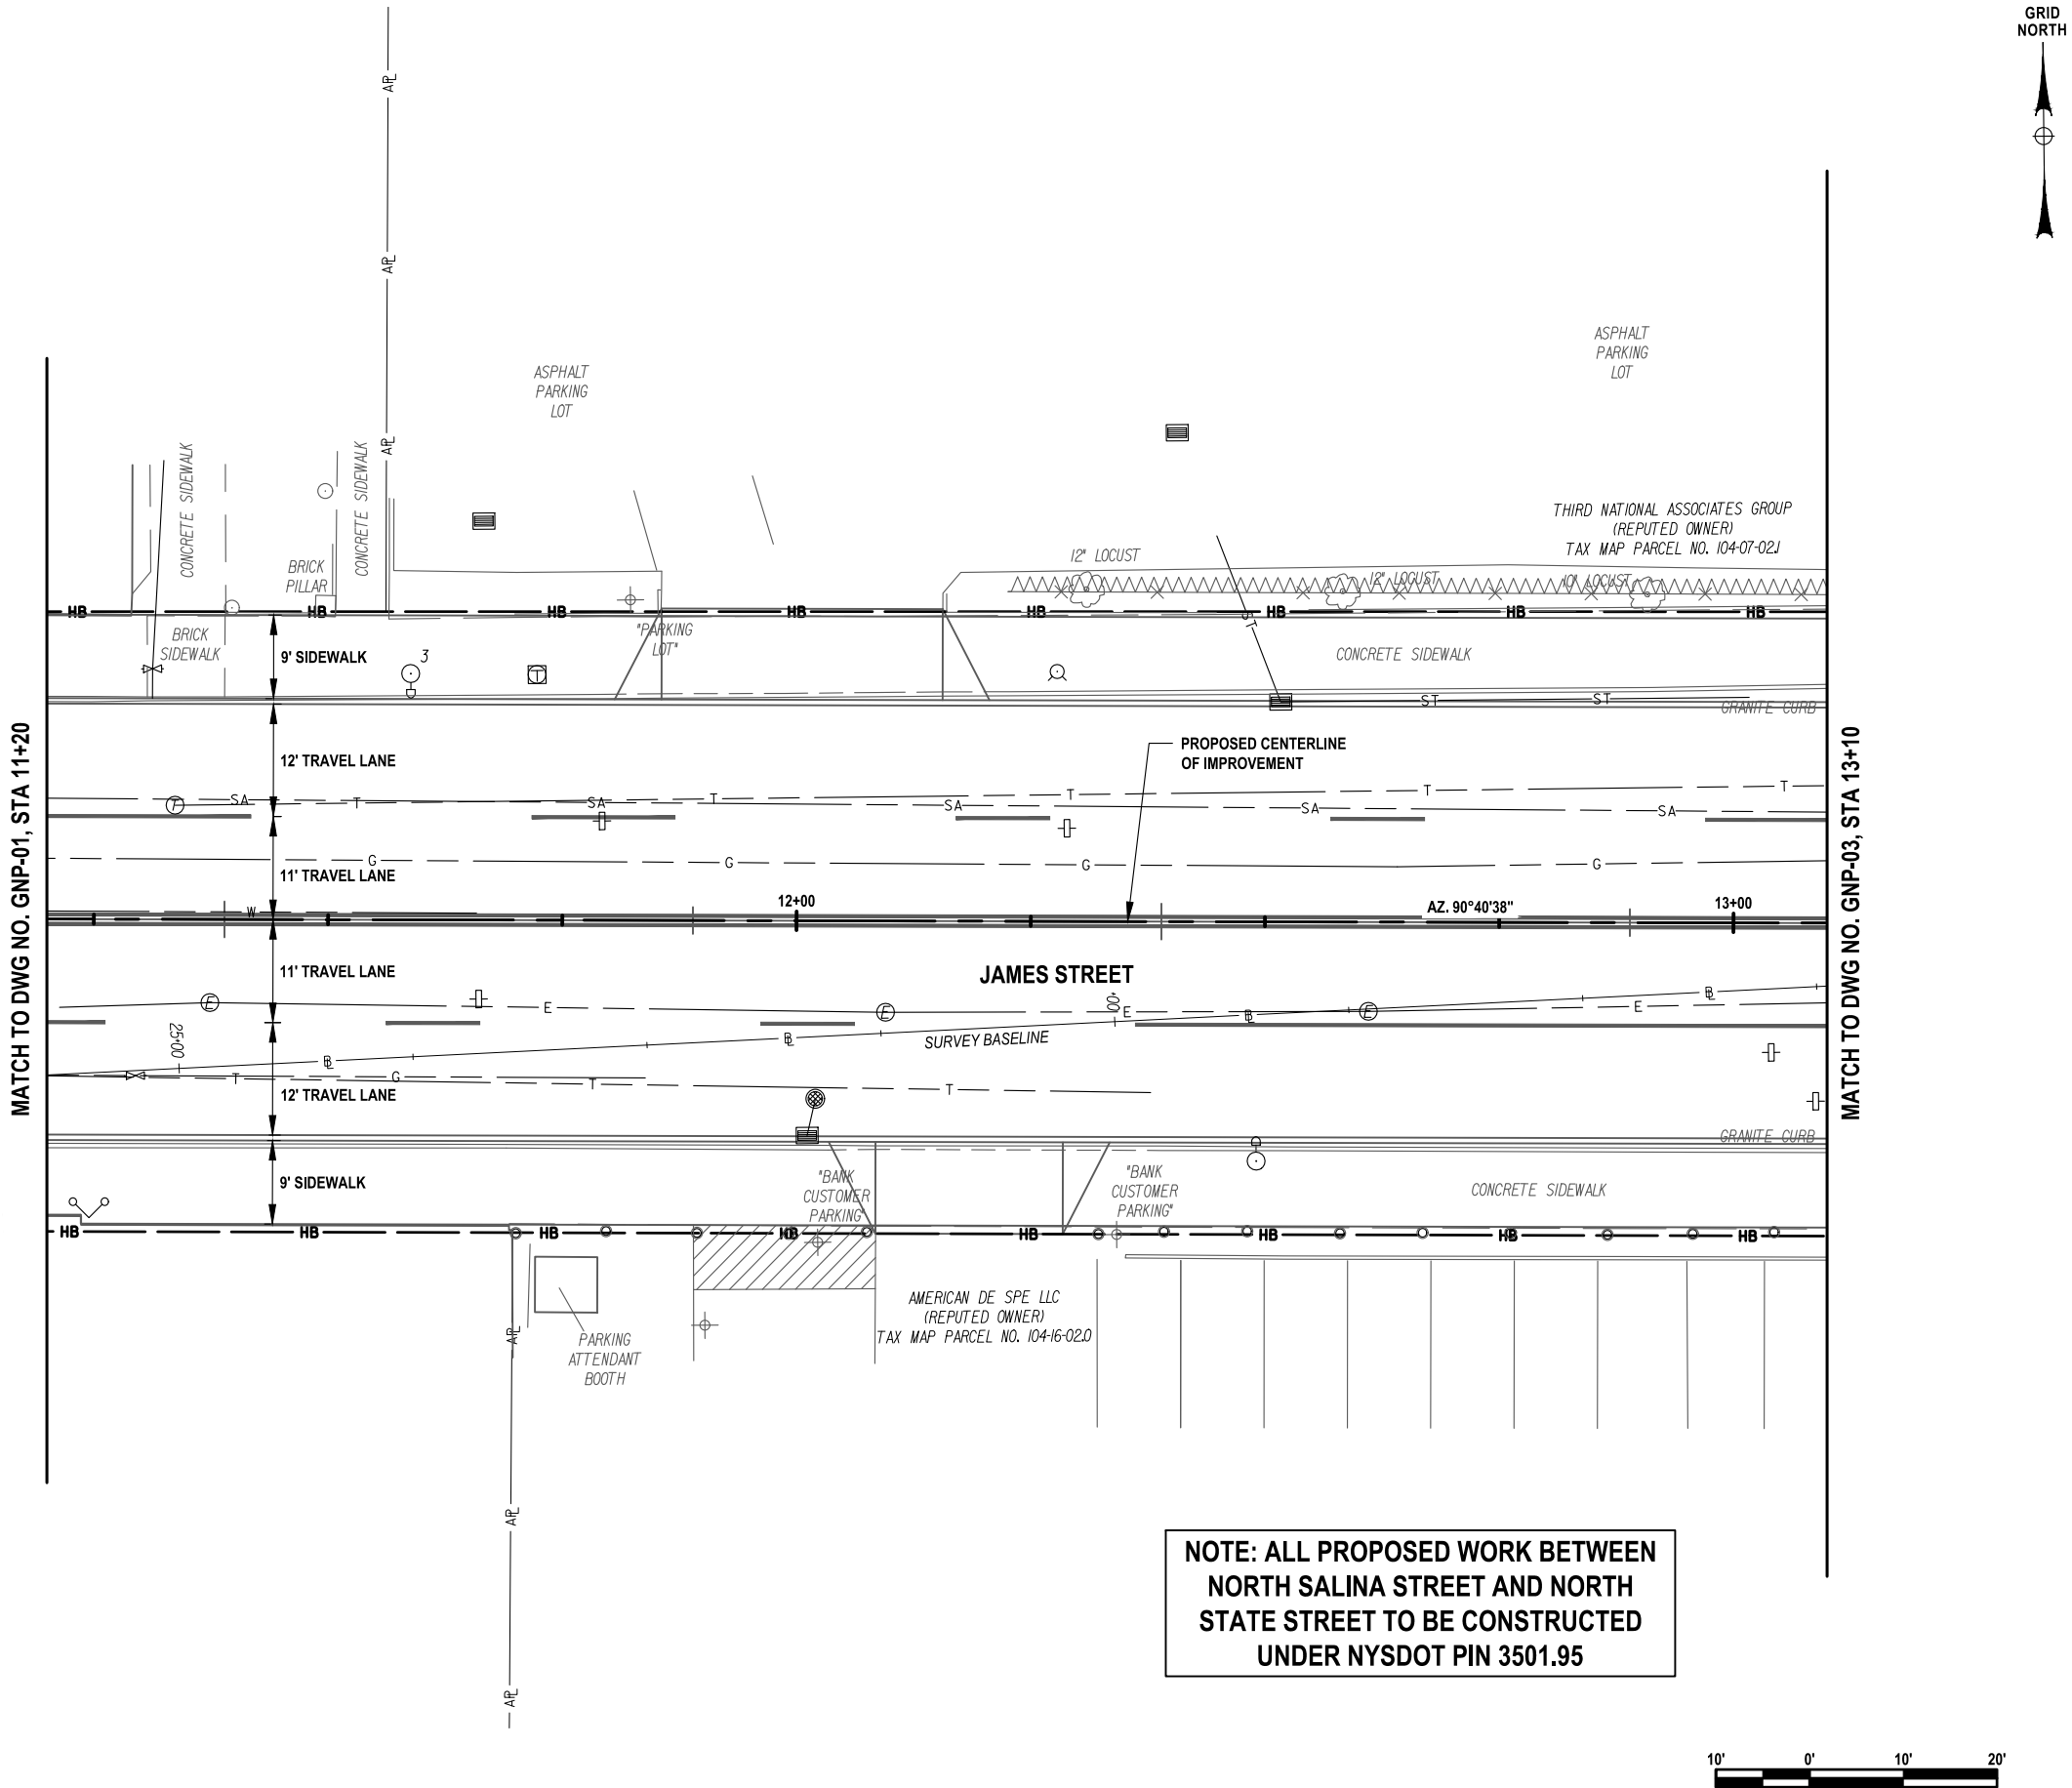

**C&S**  
COMPANIES

C&S Engineers, Inc.  
499 Col. Eileen Collins Blvd.  
Syracuse, New York 13212  
Phone: 315-455-2000  
Fax: 315-455-9667  
www.cscos.com

**PRELIMINARY**  
NOT FOR  
CONSTRUCTION




**JAMES STREET  
3R IMPROVEMENTS PROJECT**  
SALINA STREET TO GRANT BOULEVARD  
CITY OF SYRACUSE  
DEPARTMENT OF ENGINEERING  
PIN 3757.11 D040883

| MARK   | DATE | DESCRIPTION |
|---|------|-------------|
| REVISIONS   |      |             |
| PROJECT NO: 119.436.001                                                                                          |      |             |
| DATE: JUNE 2026                                                                                                  |      |             |
| DRAWN BY: D. BUSH                                                                                                |      |             |
| DESIGNED BY: D. BUSH                                                                                             |      |             |
| CHECKED BY: T. HUMPHREY                                                                                          |      |             |
| NO ALTERATION PERMITTED HEREON EXCEPT AS PROVIDED UNDER SECTION 7209 SUBDIVISION 2 OF THE NEW YORK EDUCATION LAW |      |             |

**GENERAL  
PLAN  
ALT 2**

**GNP-02**

Jun 12, 2026 - 2:13pm  
F:\Project119 - City of Syracuse\119\36001 - James Street Improvements\Design\CADD\Sheet Files\3757.11\_cph\_alt\_02\_gnp\_03.dwg

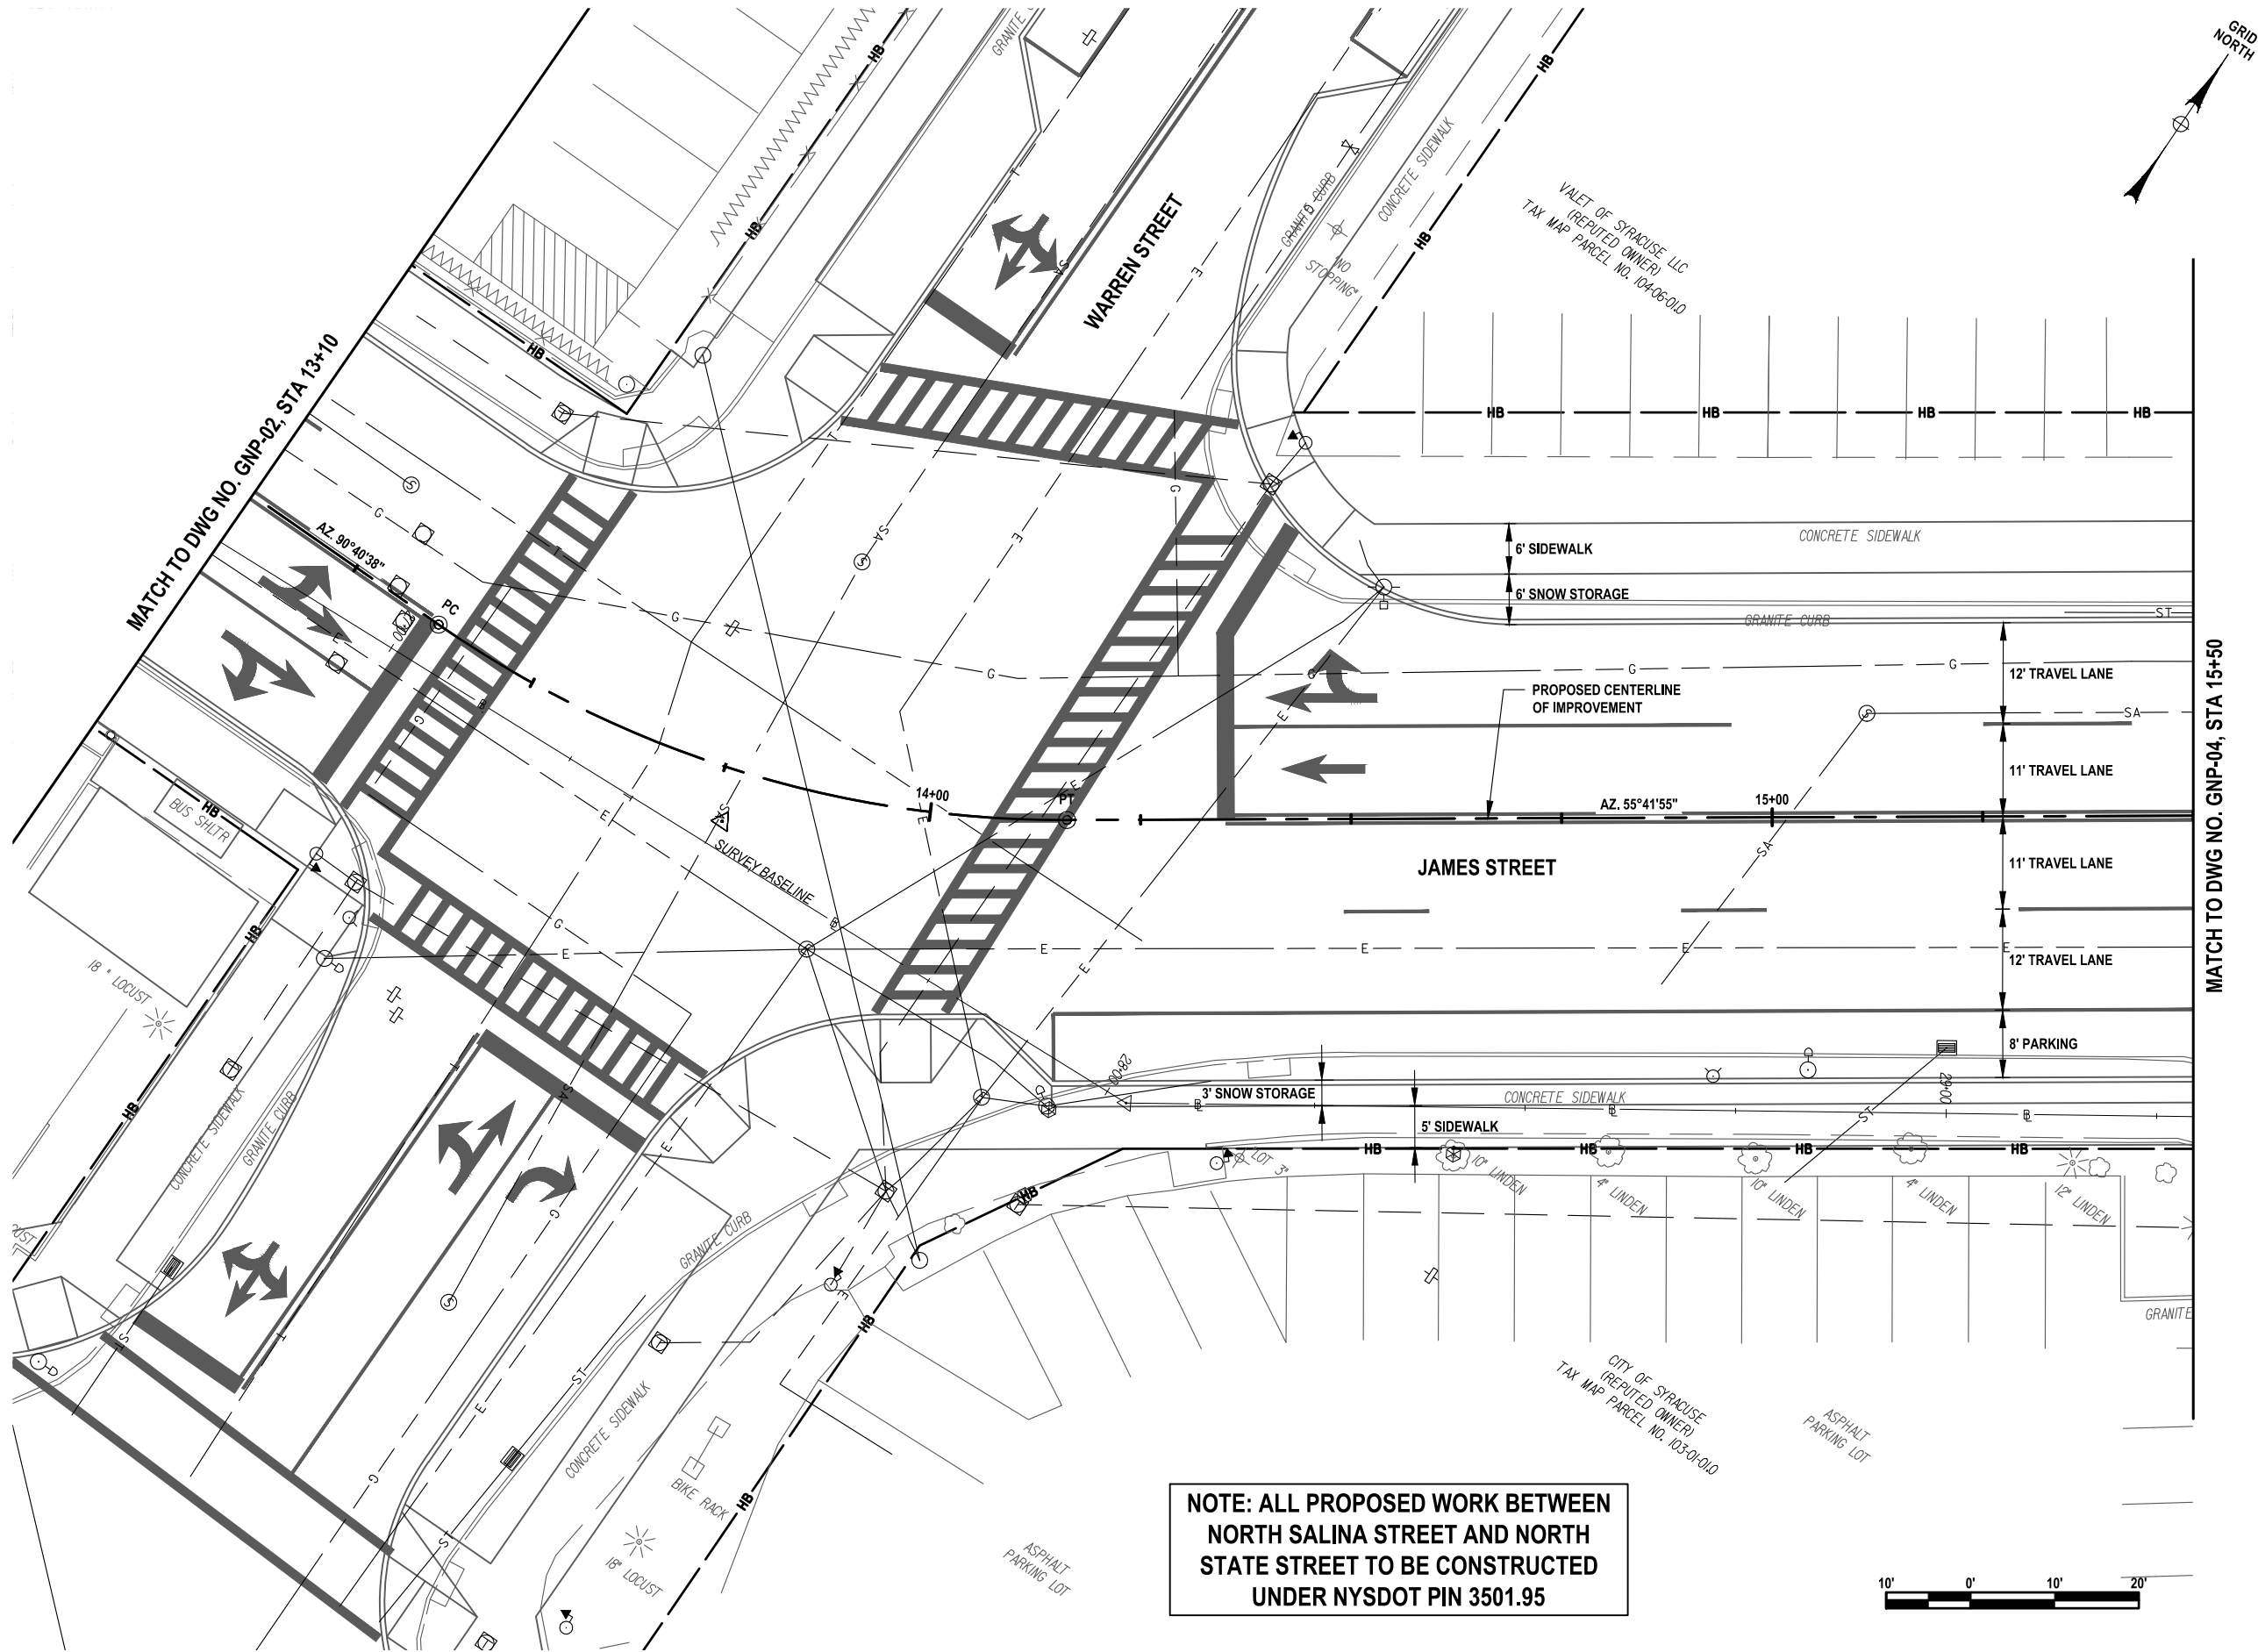

C&S Engineers, Inc.  
499 Col. Eileen Collins Blvd.  
Syracuse, New York 13212  
Phone: 315-455-2000  
Fax: 315-455-9667  
www.cscos.com

PRELIMINARY  
NOT FOR  
CONSTRUCTION



JAMES STREET  
3R IMPROVEMENTS PROJECT  
SALINA STREET TO GRANT BOULEVARD  
CITY OF SYRACUSE  
DEPARTMENT OF ENGINEERING

D040883


PIN 3757.11

| MARK   | DATE | DESCRIPTION |
|---|------|-------------|
| REVISIONS   |      |             |
| PROJECT NO: 119.436.001                                                                                                   |      |             |
| DATE: JUNE 2026   |      |             |
| DRAWN BY: D. BUSH   |      |             |
| DESIGNED BY: D. BUSH   |      |             |
| CHECKED BY: T. HUMPHREY                                                                                                   |      |             |
| NO ALTERATION PERMITTED HEREON<br>EXCEPT AS PROVIDED UNDER SECTION<br>7209 SUBDIVISION 2 OF THE NEW YORK<br>EDUCATION LAW |      |             |

GENERAL  
PLAN  
ALT 2

GNP-03

Jun 12, 2026 - 2:15pm  
F:\Project\119 - City of Syracuse\119\36001 - James Street Improvements\Design\CADD\Sheet Files\3757.11\_cph\_alt\_02\_gnp\_04.dwg

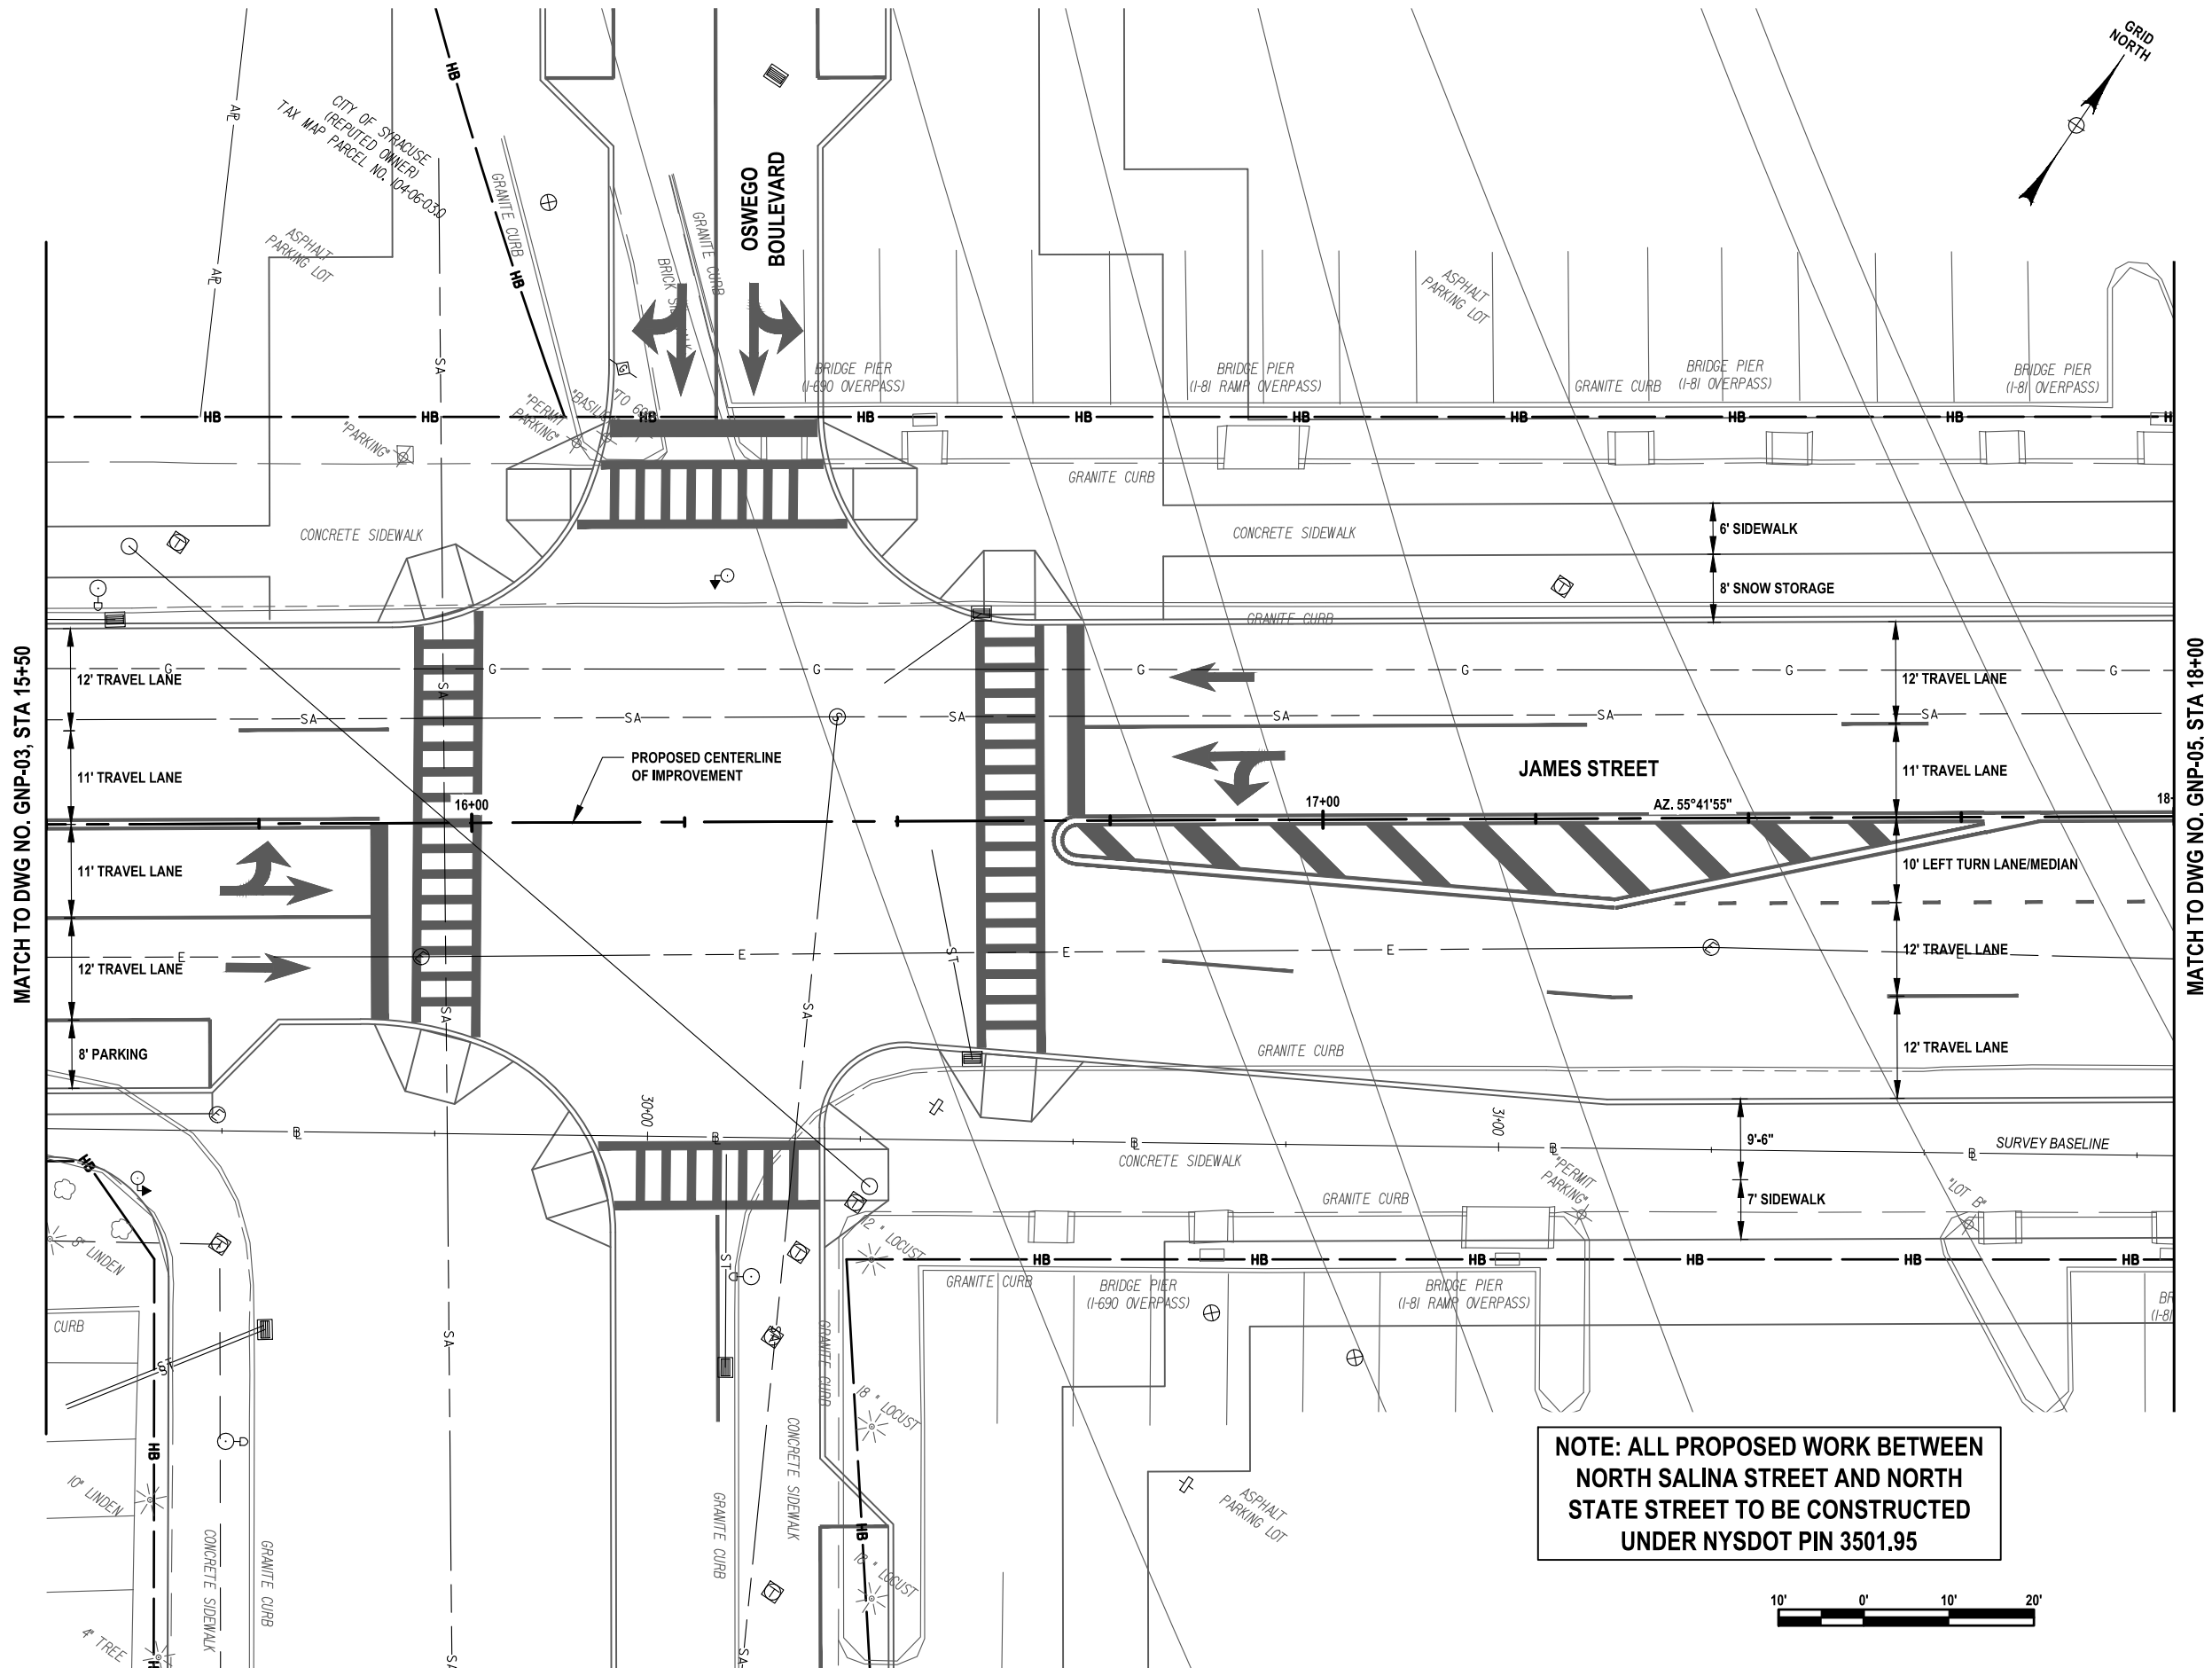

C&S Engineers, Inc.  
499 Col. Eileen Collins Blvd.  
Syracuse, New York 13212  
Phone: 315-455-2000  
Fax: 315-455-9667  
www.cscos.com

**PRELIMINARY**  
NOT FOR  
CONSTRUCTION



**JAMES STREET  
3R IMPROVEMENTS PROJECT**  
SALINA STREET TO GRANT BOULEVARD  
CITY OF SYRACUSE  
DEPARTMENT OF ENGINEERING

D040883

PIN 3757.11


| MARK   | DATE | DESCRIPTION |
|---|------|-------------|
| REVISIONS   |      |             |
| PROJECT NO: 119.436.001                                                                                                   |      |             |
| DATE: JUNE 2026   |      |             |
| DRAWN BY: D. BUSH   |      |             |
| DESIGNED BY: D. BUSH   |      |             |
| CHECKED BY: T. HUMPHREY                                                                                                   |      |             |
| NO ALTERATION PERMITTED HEREON<br>EXCEPT AS PROVIDED UNDER SECTION<br>7209 SUBDIVISION 2 OF THE NEW YORK<br>EDUCATION LAW |      |             |

**GENERAL  
PLAN  
ALT 2**

**GNP-04**



Jun 12, 2026 - 2:16pm  
F:\Project\119 - City of Syracuse\119\36001 - James Street Improvements\Design\CADD\Sheet Files\3757.11\_cph\_alt\_02\_gnp\_05.dwg

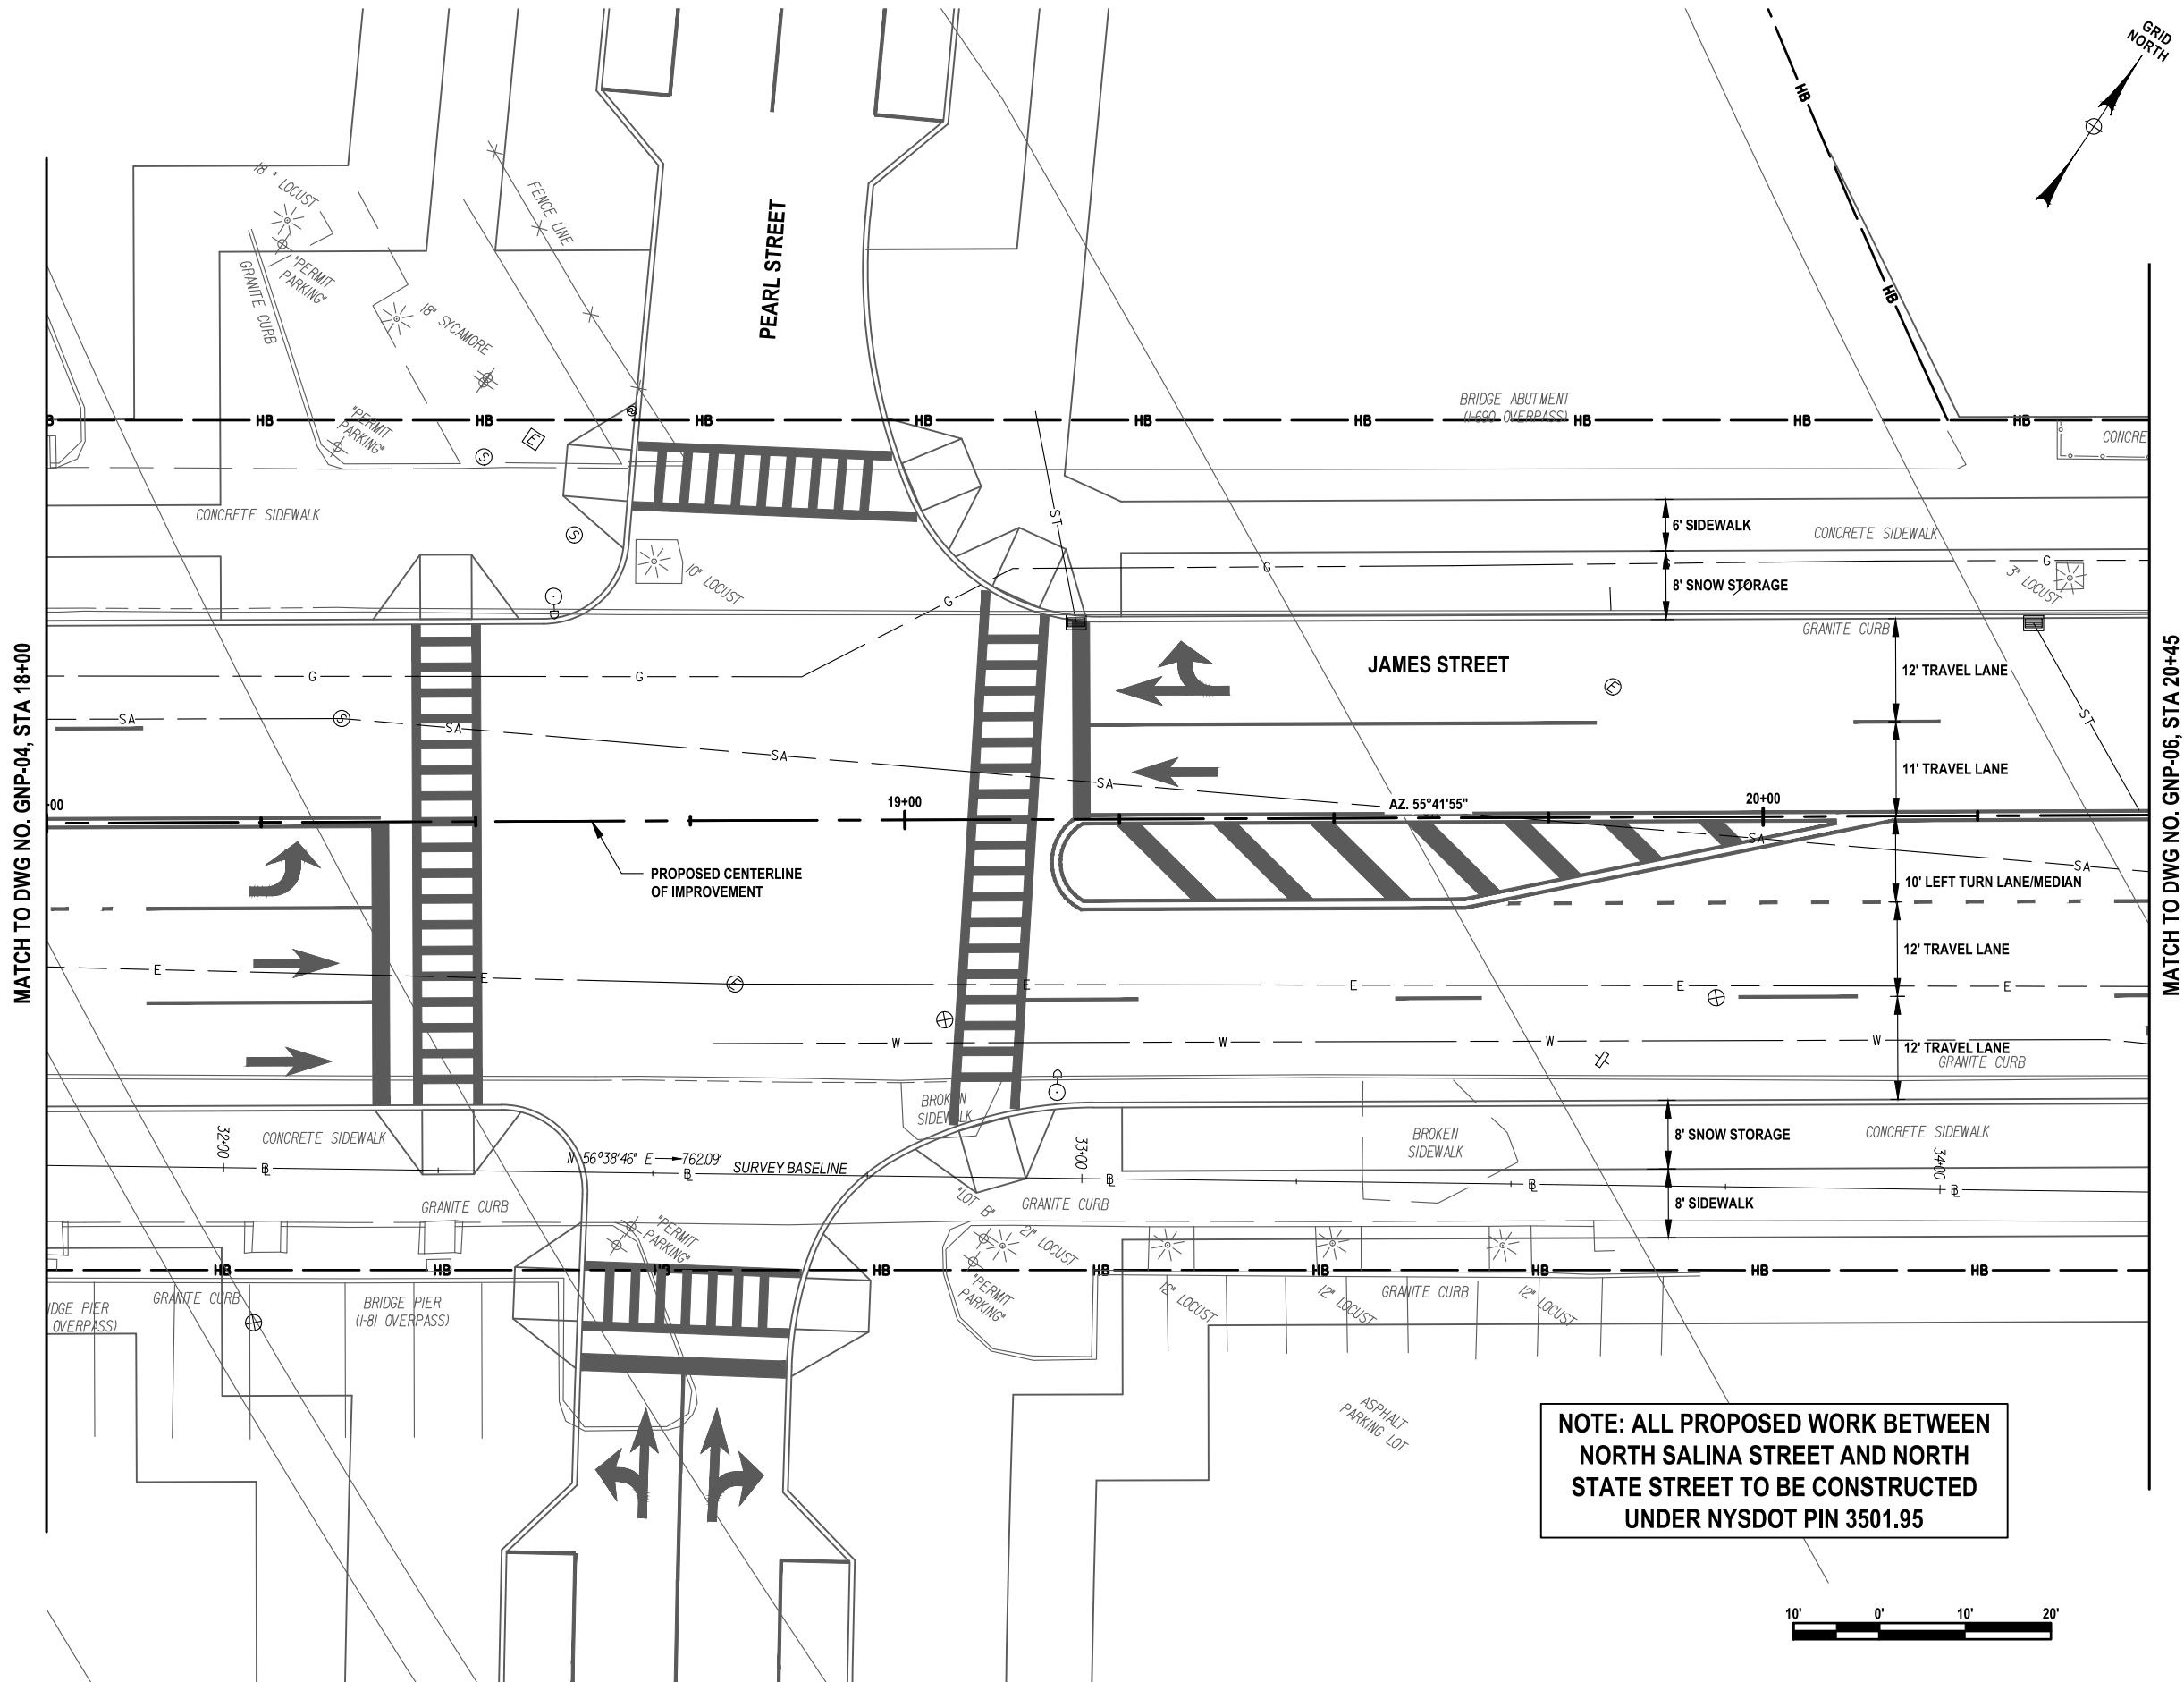

C&S Engineers, Inc.  
499 Col. Eileen Collins Blvd.  
Syracuse, New York 13212  
Phone: 315-455-2000  
Fax: 315-455-9667  
www.cscos.com

**PRELIMINARY**  
NOT FOR  
CONSTRUCTION



**JAMES STREET  
3R IMPROVEMENTS PROJECT**  
SALINA STREET TO GRANT BOULEVARD  
CITY OF SYRACUSE  
DEPARTMENT OF ENGINEERING

D040883

PIN 3757.11

| MARK   | DATE | DESCRIPTION |
|---|------|-------------|
| REVISIONS   |      |             |
| PROJECT NO: 119.436.001                                                                                          |      |             |
| DATE: JUNE 2026                                                                                                  |      |             |
| DRAWN BY: D. BUSH                                                                                                |      |             |
| DESIGNED BY: D. BUSH                                                                                             |      |             |
| CHECKED BY: T. HUMPHREY                                                                                          |      |             |
| NO ALTERATION PERMITTED HEREON EXCEPT AS PROVIDED UNDER SECTION 7209 SUBDIVISION 2 OF THE NEW YORK EDUCATION LAW |      |             |

**GENERAL  
PLAN  
ALT 2**

**GNP-05**

LEGEND

- CURB REPLACEMENT
- PAVEMENT CORE
- C-XX
- NEW CONCRETE SIDEWALK/DRIVEWAY APRON
- NEW ASPHALT DRIVEWAY/SHARED-USE PATH
- CONCRETE OR ASPHALT REMOVAL
- FULL DEPTH PAVEMENT REPAIR / RECONSTRUCTION
- DRAINAGE STRUCTURE REPLACEMENT

MATCH TO DWG NO. GNP-05, STA 20+45

MATCH TO DWG NO. GNP-07, STA 22+90

NOTE: ALL PROPOSED WORK BETWEEN  
NORTH SALINA STREET AND NORTH  
STATE STREET TO BE CONSTRUCTED  
UNDER NYSDOT PIN 3501.95



C&S Engineers, Inc.  
499 Col. Eileen Collins Blvd.  
Syracuse, New York 13212  
Phone: 315-455-2000  
Fax: 315-455-9667  
www.cscos.com

PRELIMINARY  
NOT FOR  
CONSTRUCTION



JAMES STREET  
3R IMPROVEMENTS PROJECT  
SALINA STREET TO GRANT BOULEVARD  
CITY OF SYRACUSE  
DEPARTMENT OF ENGINEERING

D040883


PIN 3757.11

| MARK   | DATE        | DESCRIPTION |
|---|-------------|-------------|
| REVISIONS   |             |             |
| PROJECT NO.   | 119.436.001 |             |
| DATE:   | JUNE 2026   |             |
| DRAWN BY:   | D. BUSH     |             |
| DESIGNED BY:   | D. BUSH     |             |
| CHECKED BY:   | T. HUMPHREY |             |
| NO ALTERATION PERMITTED HEREON<br>EXCEPT AS PROVIDED UNDER SECTION<br>7209 SUBDIVISION 2 OF THE NEW YORK<br>EDUCATION LAW |             |             |

GENERAL  
PLAN  
ALT 2

GNP-06

Jun 12, 2026 - 2:18pm  
F:\Project\119 - City of Syracuse\119\36001 - James Street Improvements\Design\CADD\Sheet Files\3757.11\_cph\_alt\_02\_gnp\_07.dwg

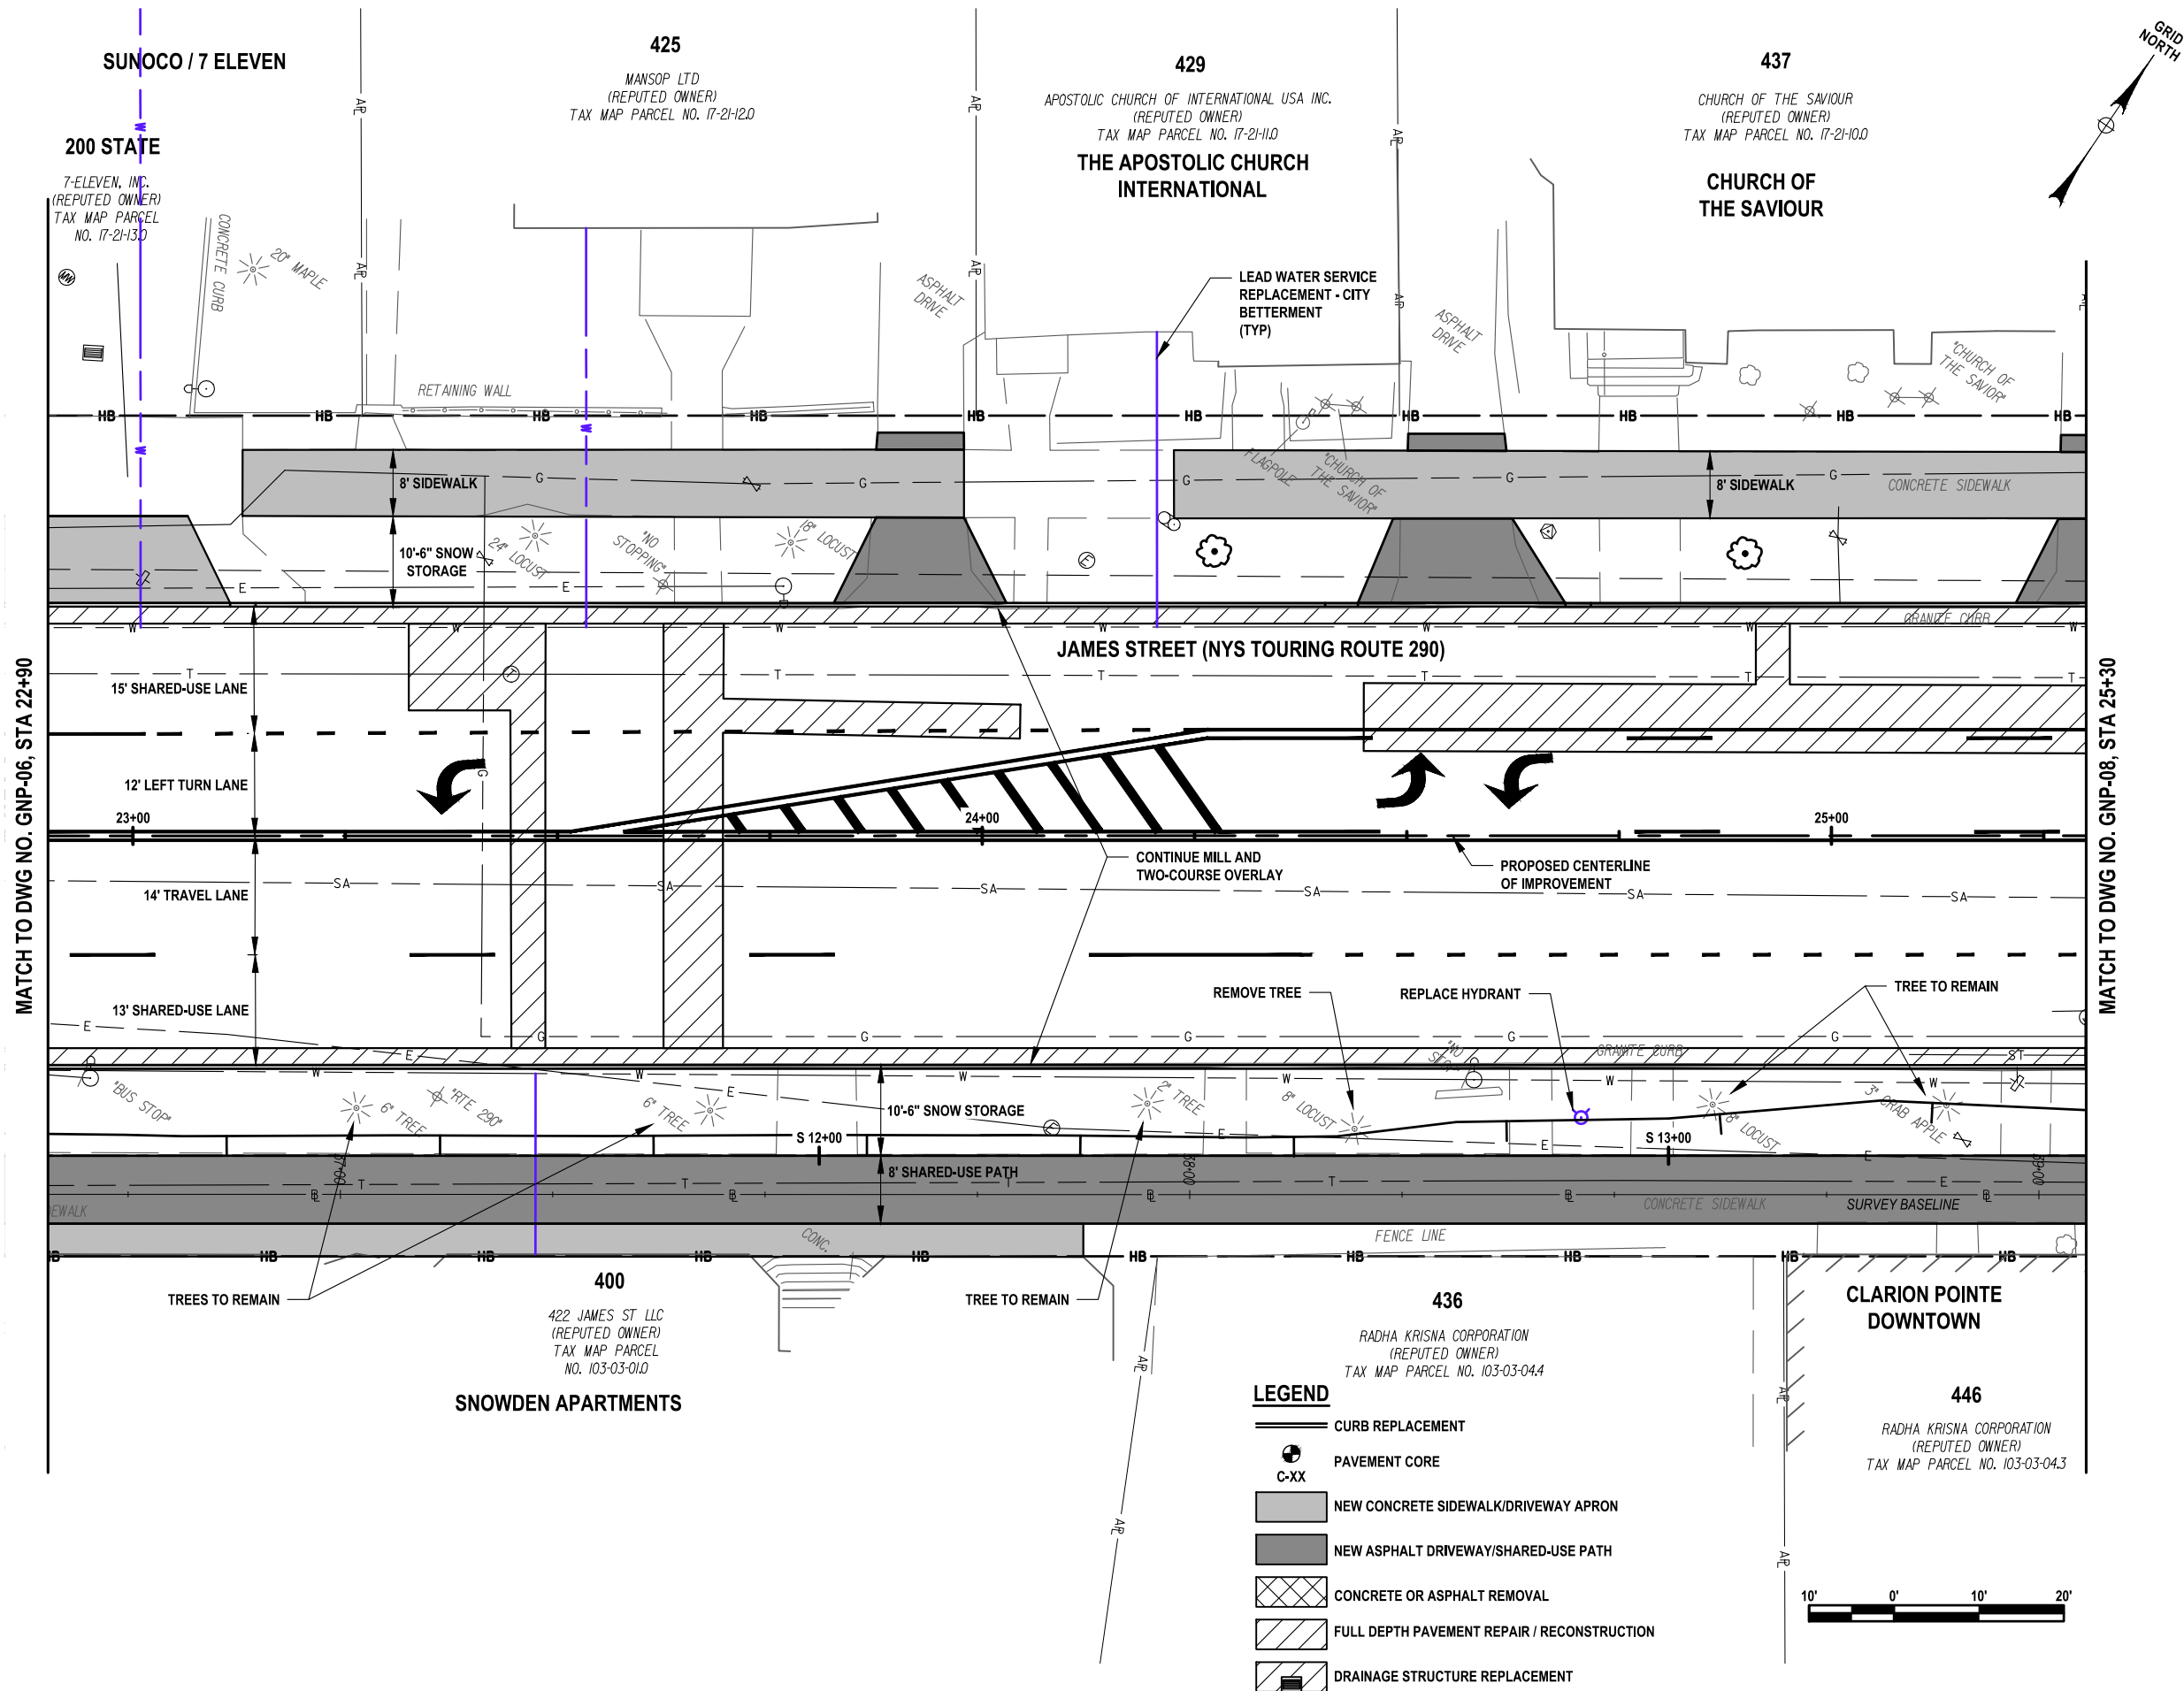

C&S Engineers, Inc.  
499 Col. Eileen Collins Blvd.  
Syracuse, New York 13212  
Phone: 315-455-2000  
Fax: 315-455-9667  
www.cscos.com

PRELIMINARY  
NOT FOR  
CONSTRUCTION



JAMES STREET  
3R IMPROVEMENTS PROJECT  
SALINA STREET TO GRANT BOULEVARD  
CITY OF SYRACUSE  
DEPARTMENT OF ENGINEERING

D040883


PIN 3757.11

| MARK   | DATE | DESCRIPTION |
|---|------|-------------|
| REVISIONS   |      |             |
| PROJECT NO: 119.436.001                                                                                                   |      |             |
| DATE: JUNE 2026   |      |             |
| DRAWN BY: D. BUSH   |      |             |
| DESIGNED BY: D. BUSH   |      |             |
| CHECKED BY: T. HUMPHREY                                                                                                   |      |             |
| NO ALTERATION PERMITTED HEREON<br>EXCEPT AS PROVIDED UNDER SECTION<br>7209 SUBDIVISION 2 OF THE NEW YORK<br>EDUCATION LAW |      |             |

GENERAL  
PLAN  
ALT 2

GNP-07

Jun 12, 2026 - 2:19pm  
F:\Project\119 - City of Syracuse\119\36001 - James Street Improvements\Design\CADD\Sheet Files\3757.11\_cph\_all\_02\_gnp\_08.dwg

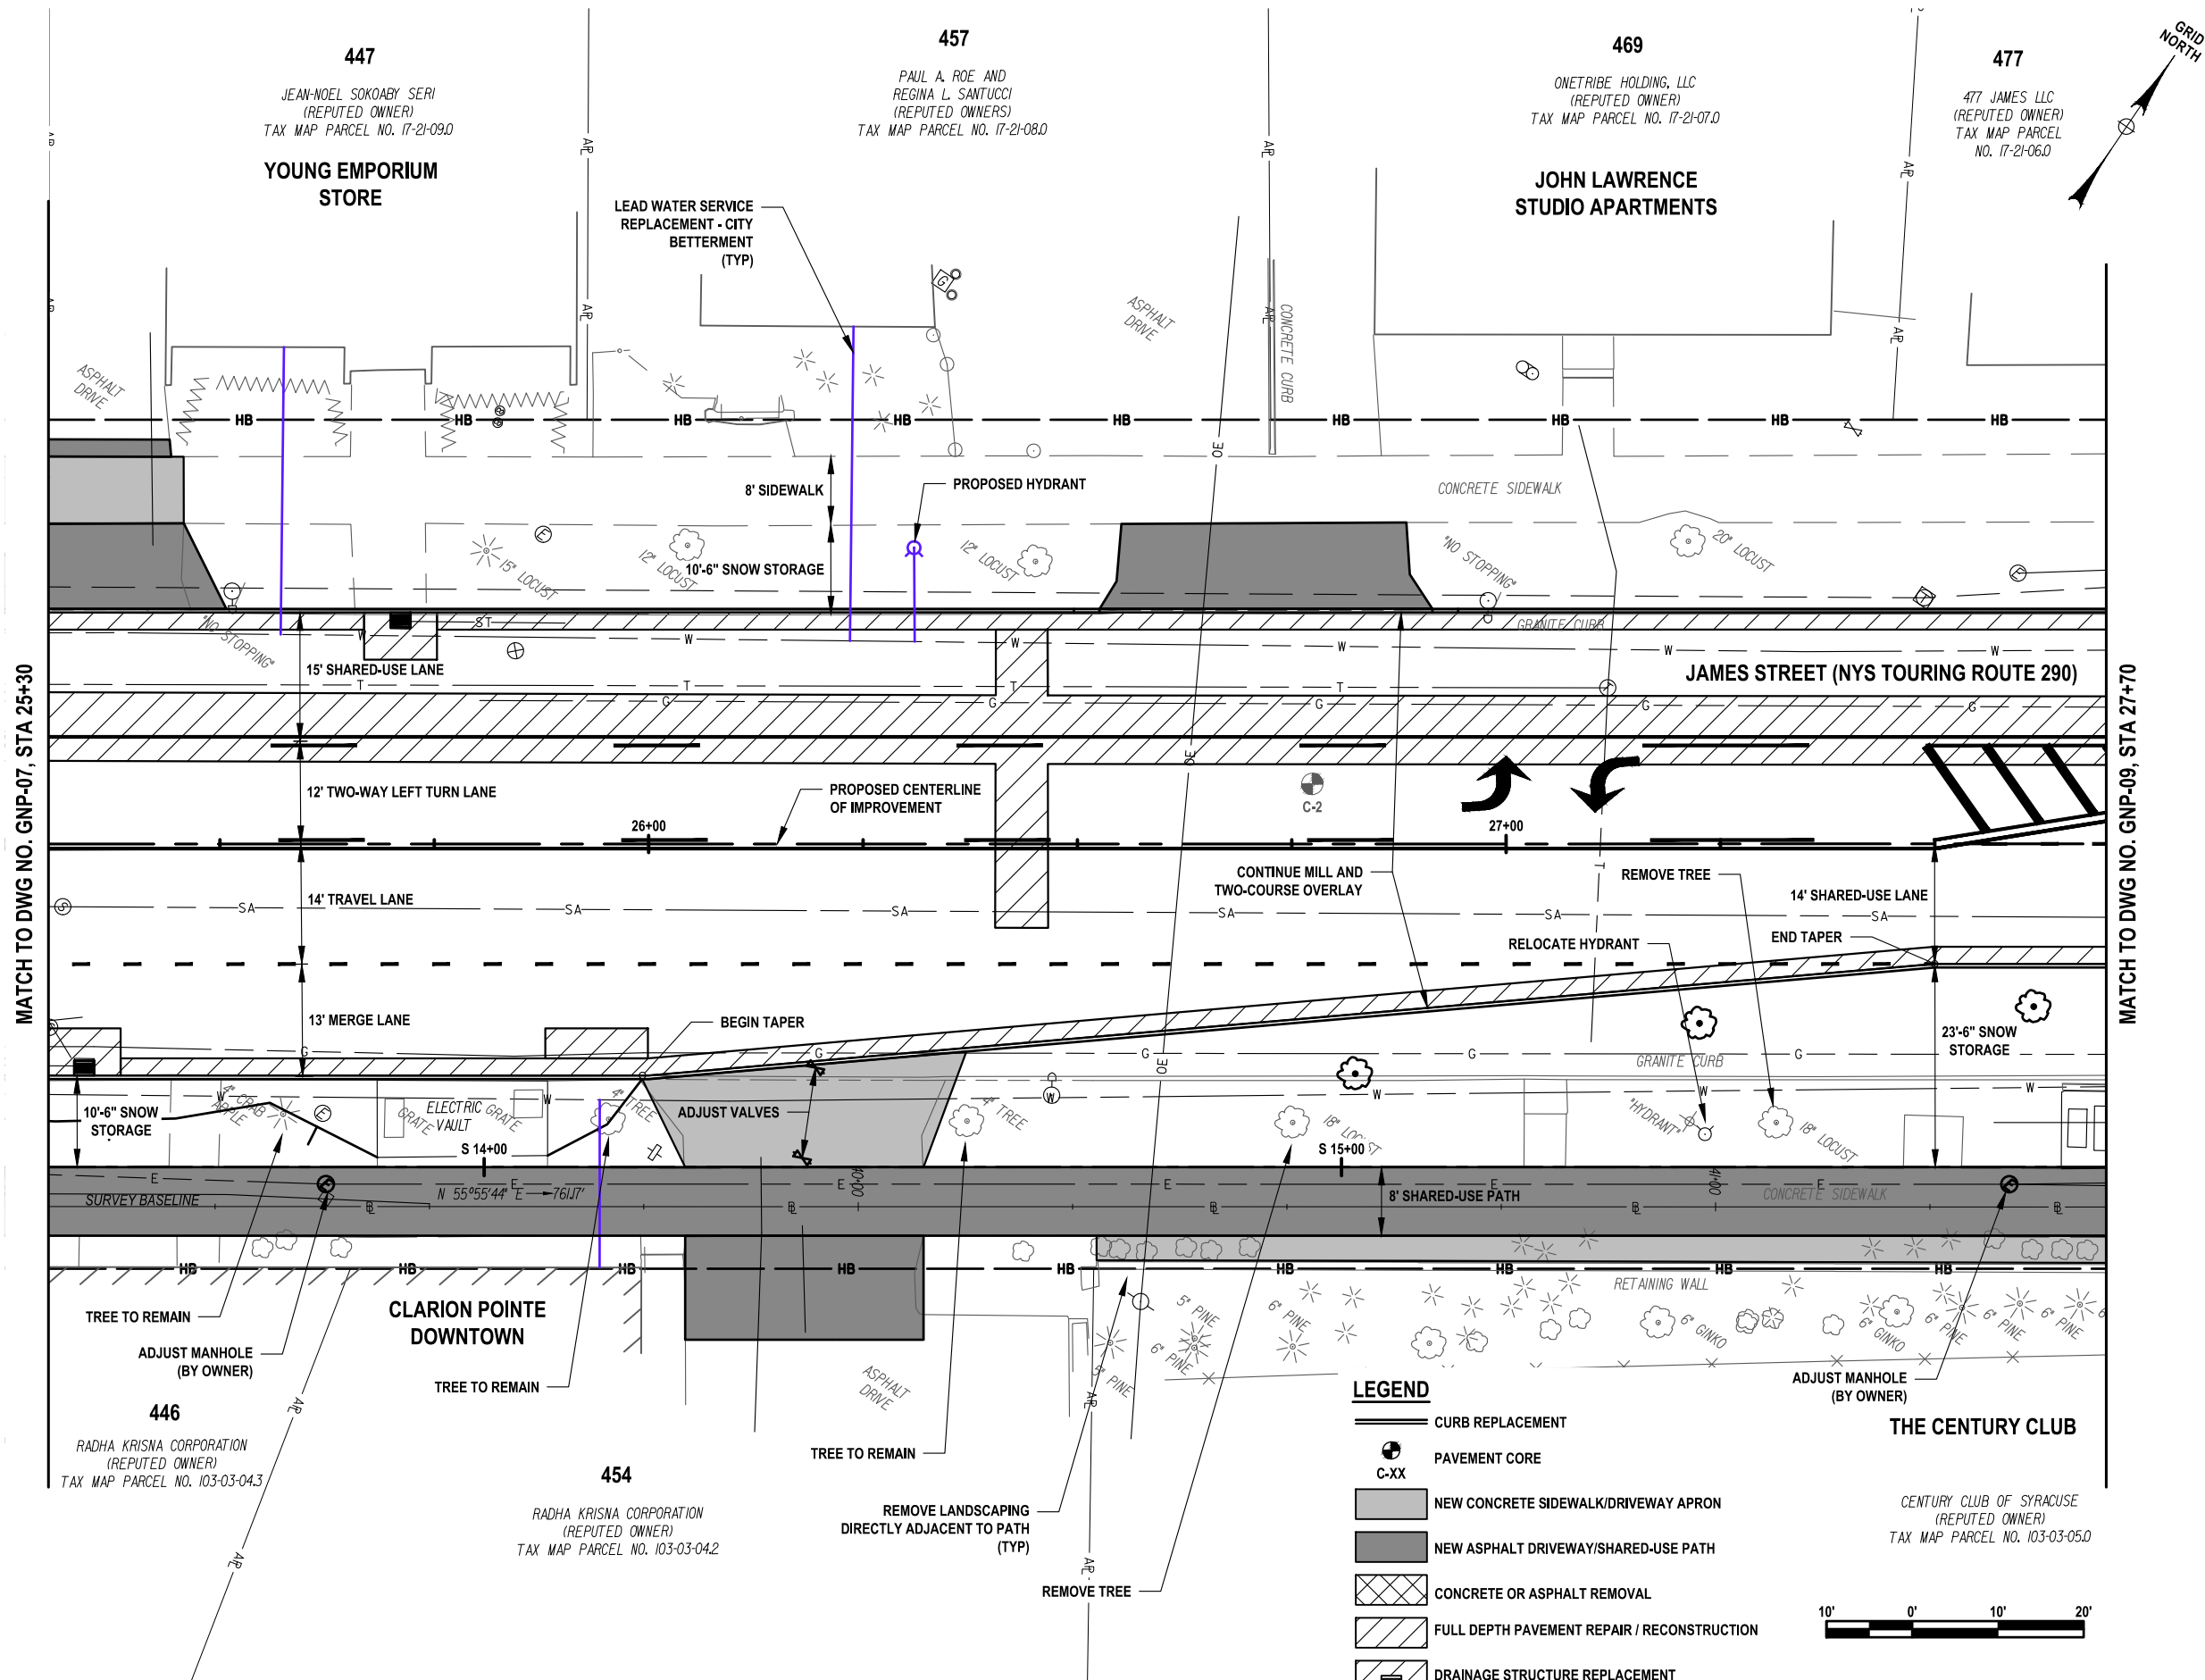

C&S Engineers, Inc.  
499 Col. Eileen Collins Blvd.  
Syracuse, New York 13212  
Phone: 315-455-2000  
Fax: 315-455-9667  
www.cscos.com

**PRELIMINARY**  
NOT FOR  
CONSTRUCTION



**JAMES STREET  
3R IMPROVEMENTS PROJECT**

**SALINA STREET TO GRANT BOULEVARD**

**CITY OF SYRACUSE  
DEPARTMENT OF ENGINEERING**

D040883


PIN 3757.11

**GENERAL  
PLAN  
ALT 2**

**GNP-08**



Jun 12, 2026 - 2:21pm  
F:\Project\119 - City of Syracuse\119\36001 - James Street Improvements\Design\CADD\Sheet Files\3757.11\_cph\_alt\_02\_gnp\_09.dwg

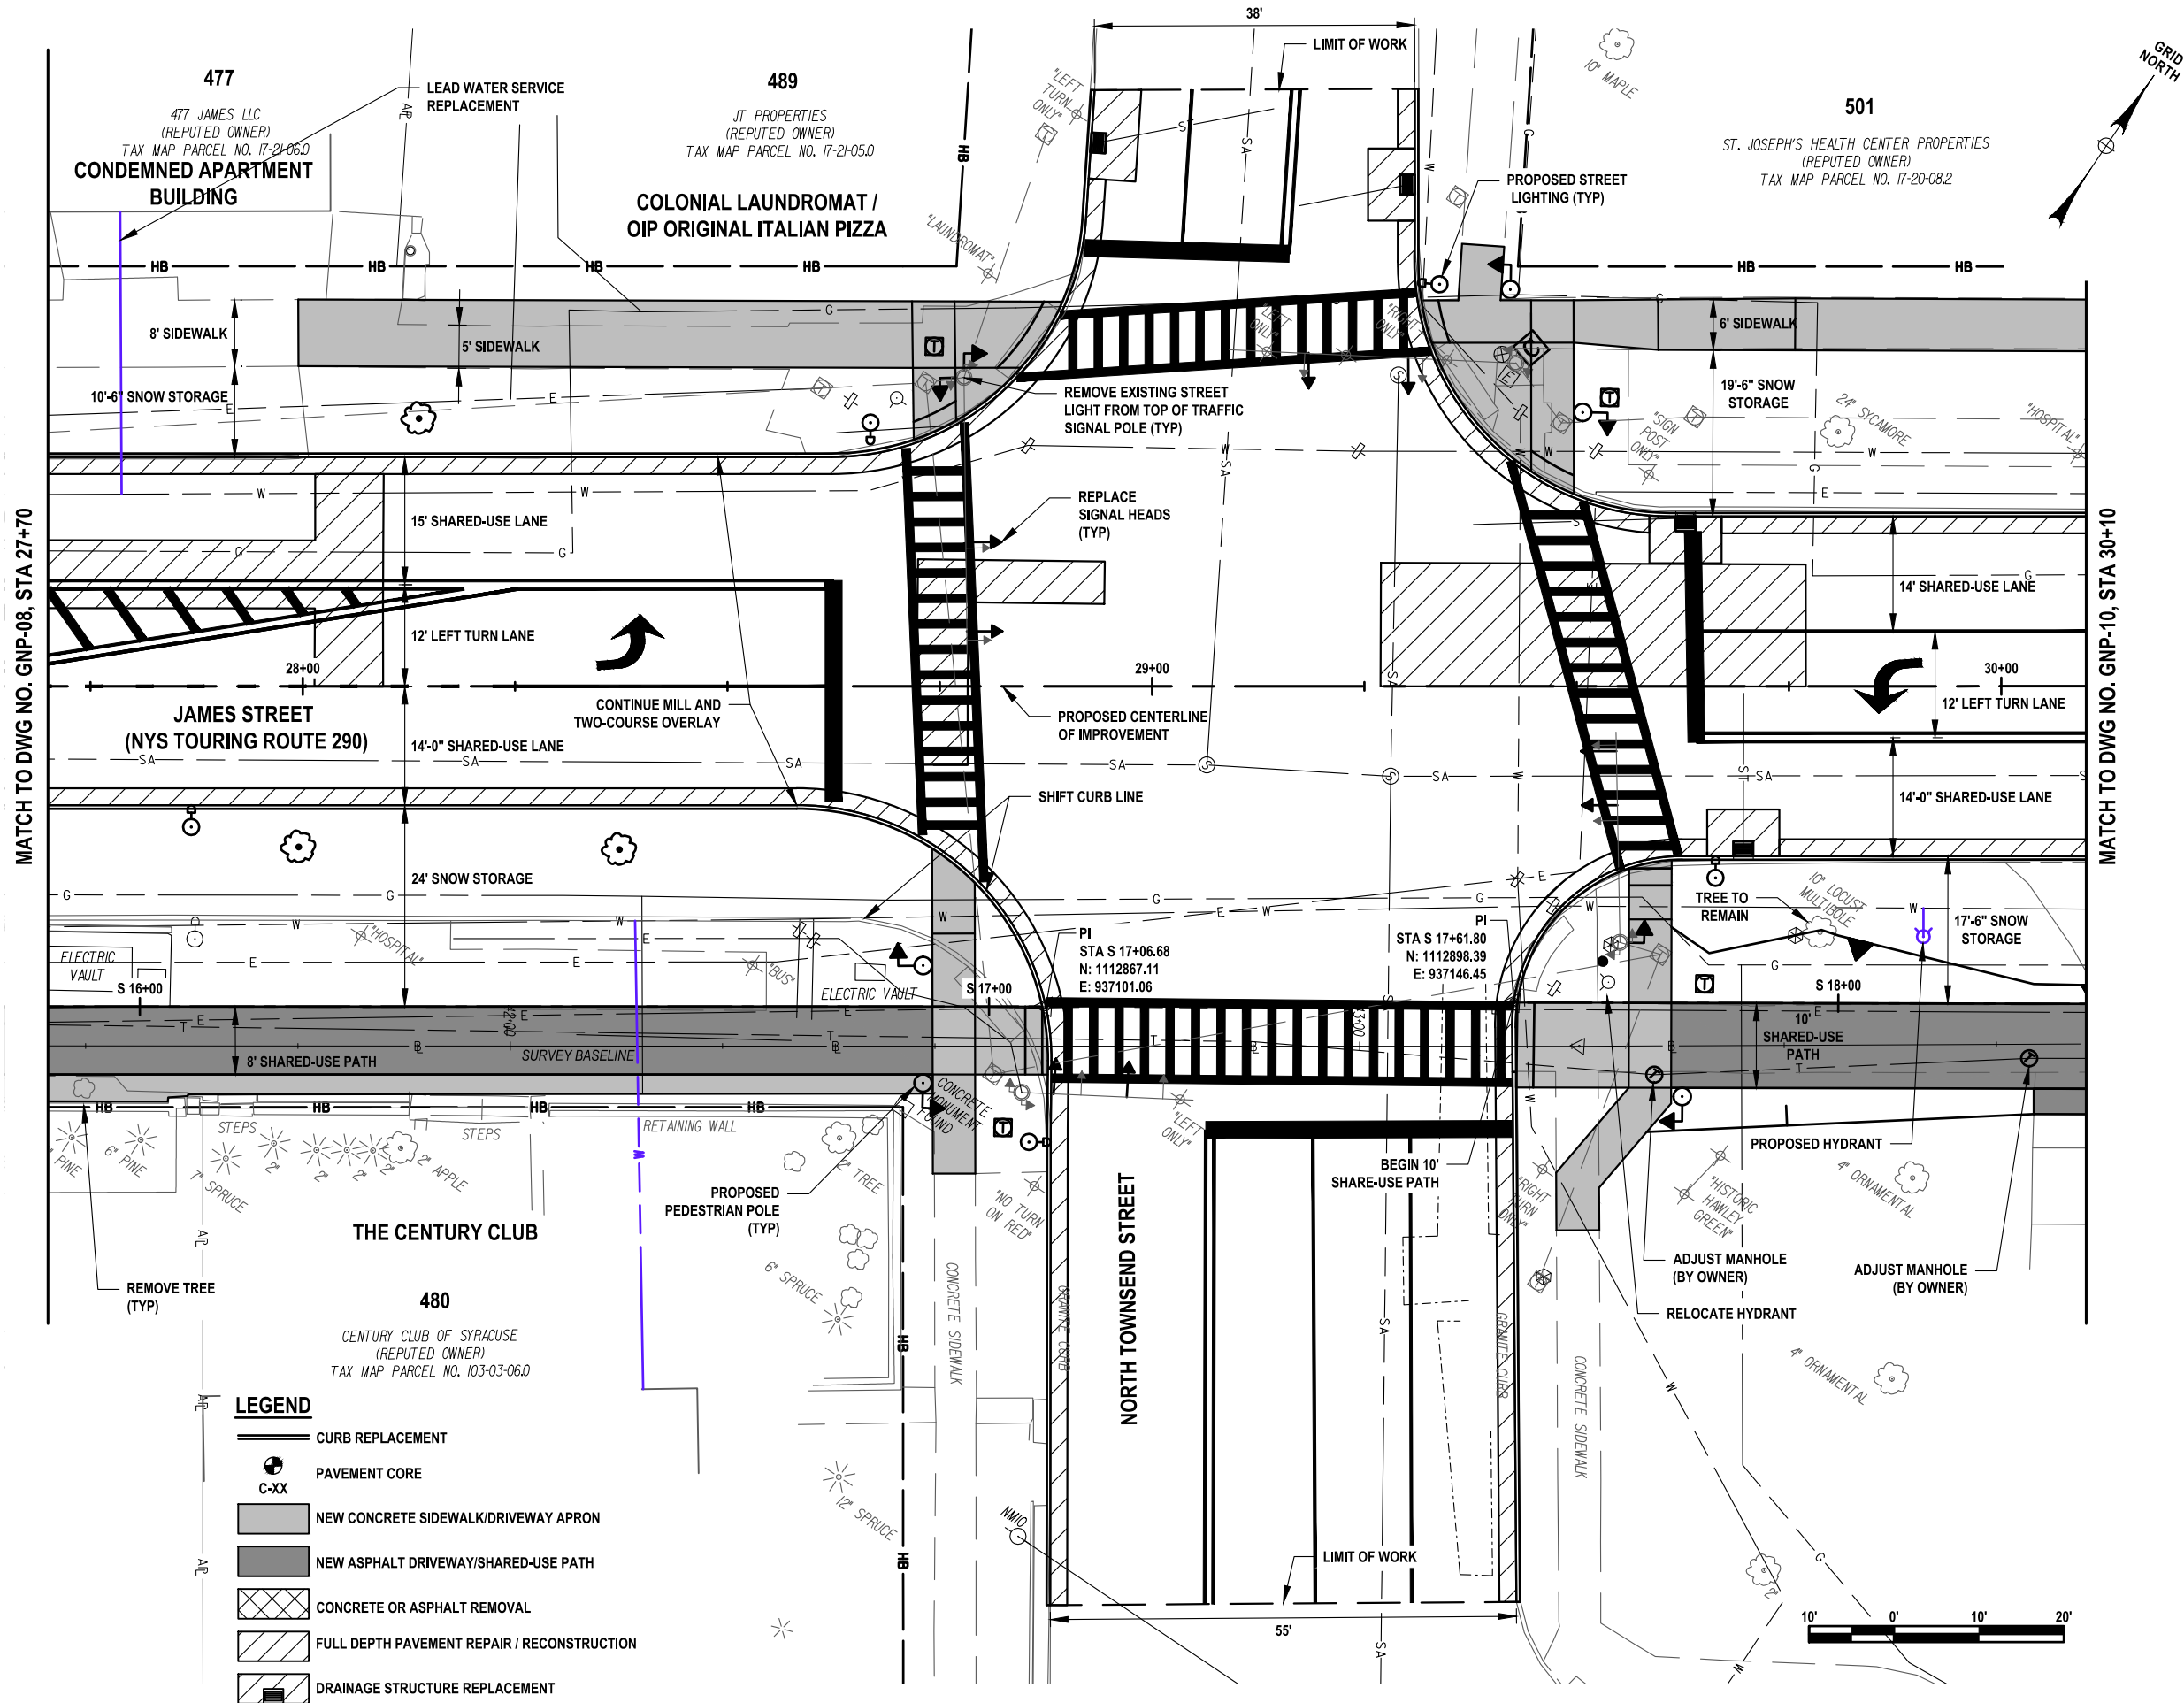

C&S Engineers, Inc.  
499 Col. Eileen Collins Blvd.  
Syracuse, New York 13212  
Phone: 315-455-2000  
Fax: 315-455-9667  
www.cscos.com

**PRELIMINARY**  
NOT FOR  
CONSTRUCTION




**JAMES STREET  
3R IMPROVEMENTS PROJECT**  
SALINA STREET TO GRANT BOULEVARD  
CITY OF SYRACUSE  
DEPARTMENT OF ENGINEERING

D040883  
PIN 3757.11

**GENERAL  
PLAN  
ALT 2**

**GNP-09**

Jun 12, 2026 - 2:22pm  
F:\Project\119 - City of Syracuse\119\36001 - James Street Improvements\Design\CADD\Sheet Files\3757.11\_cph\_alt\_02\_gnp\_10.dwg

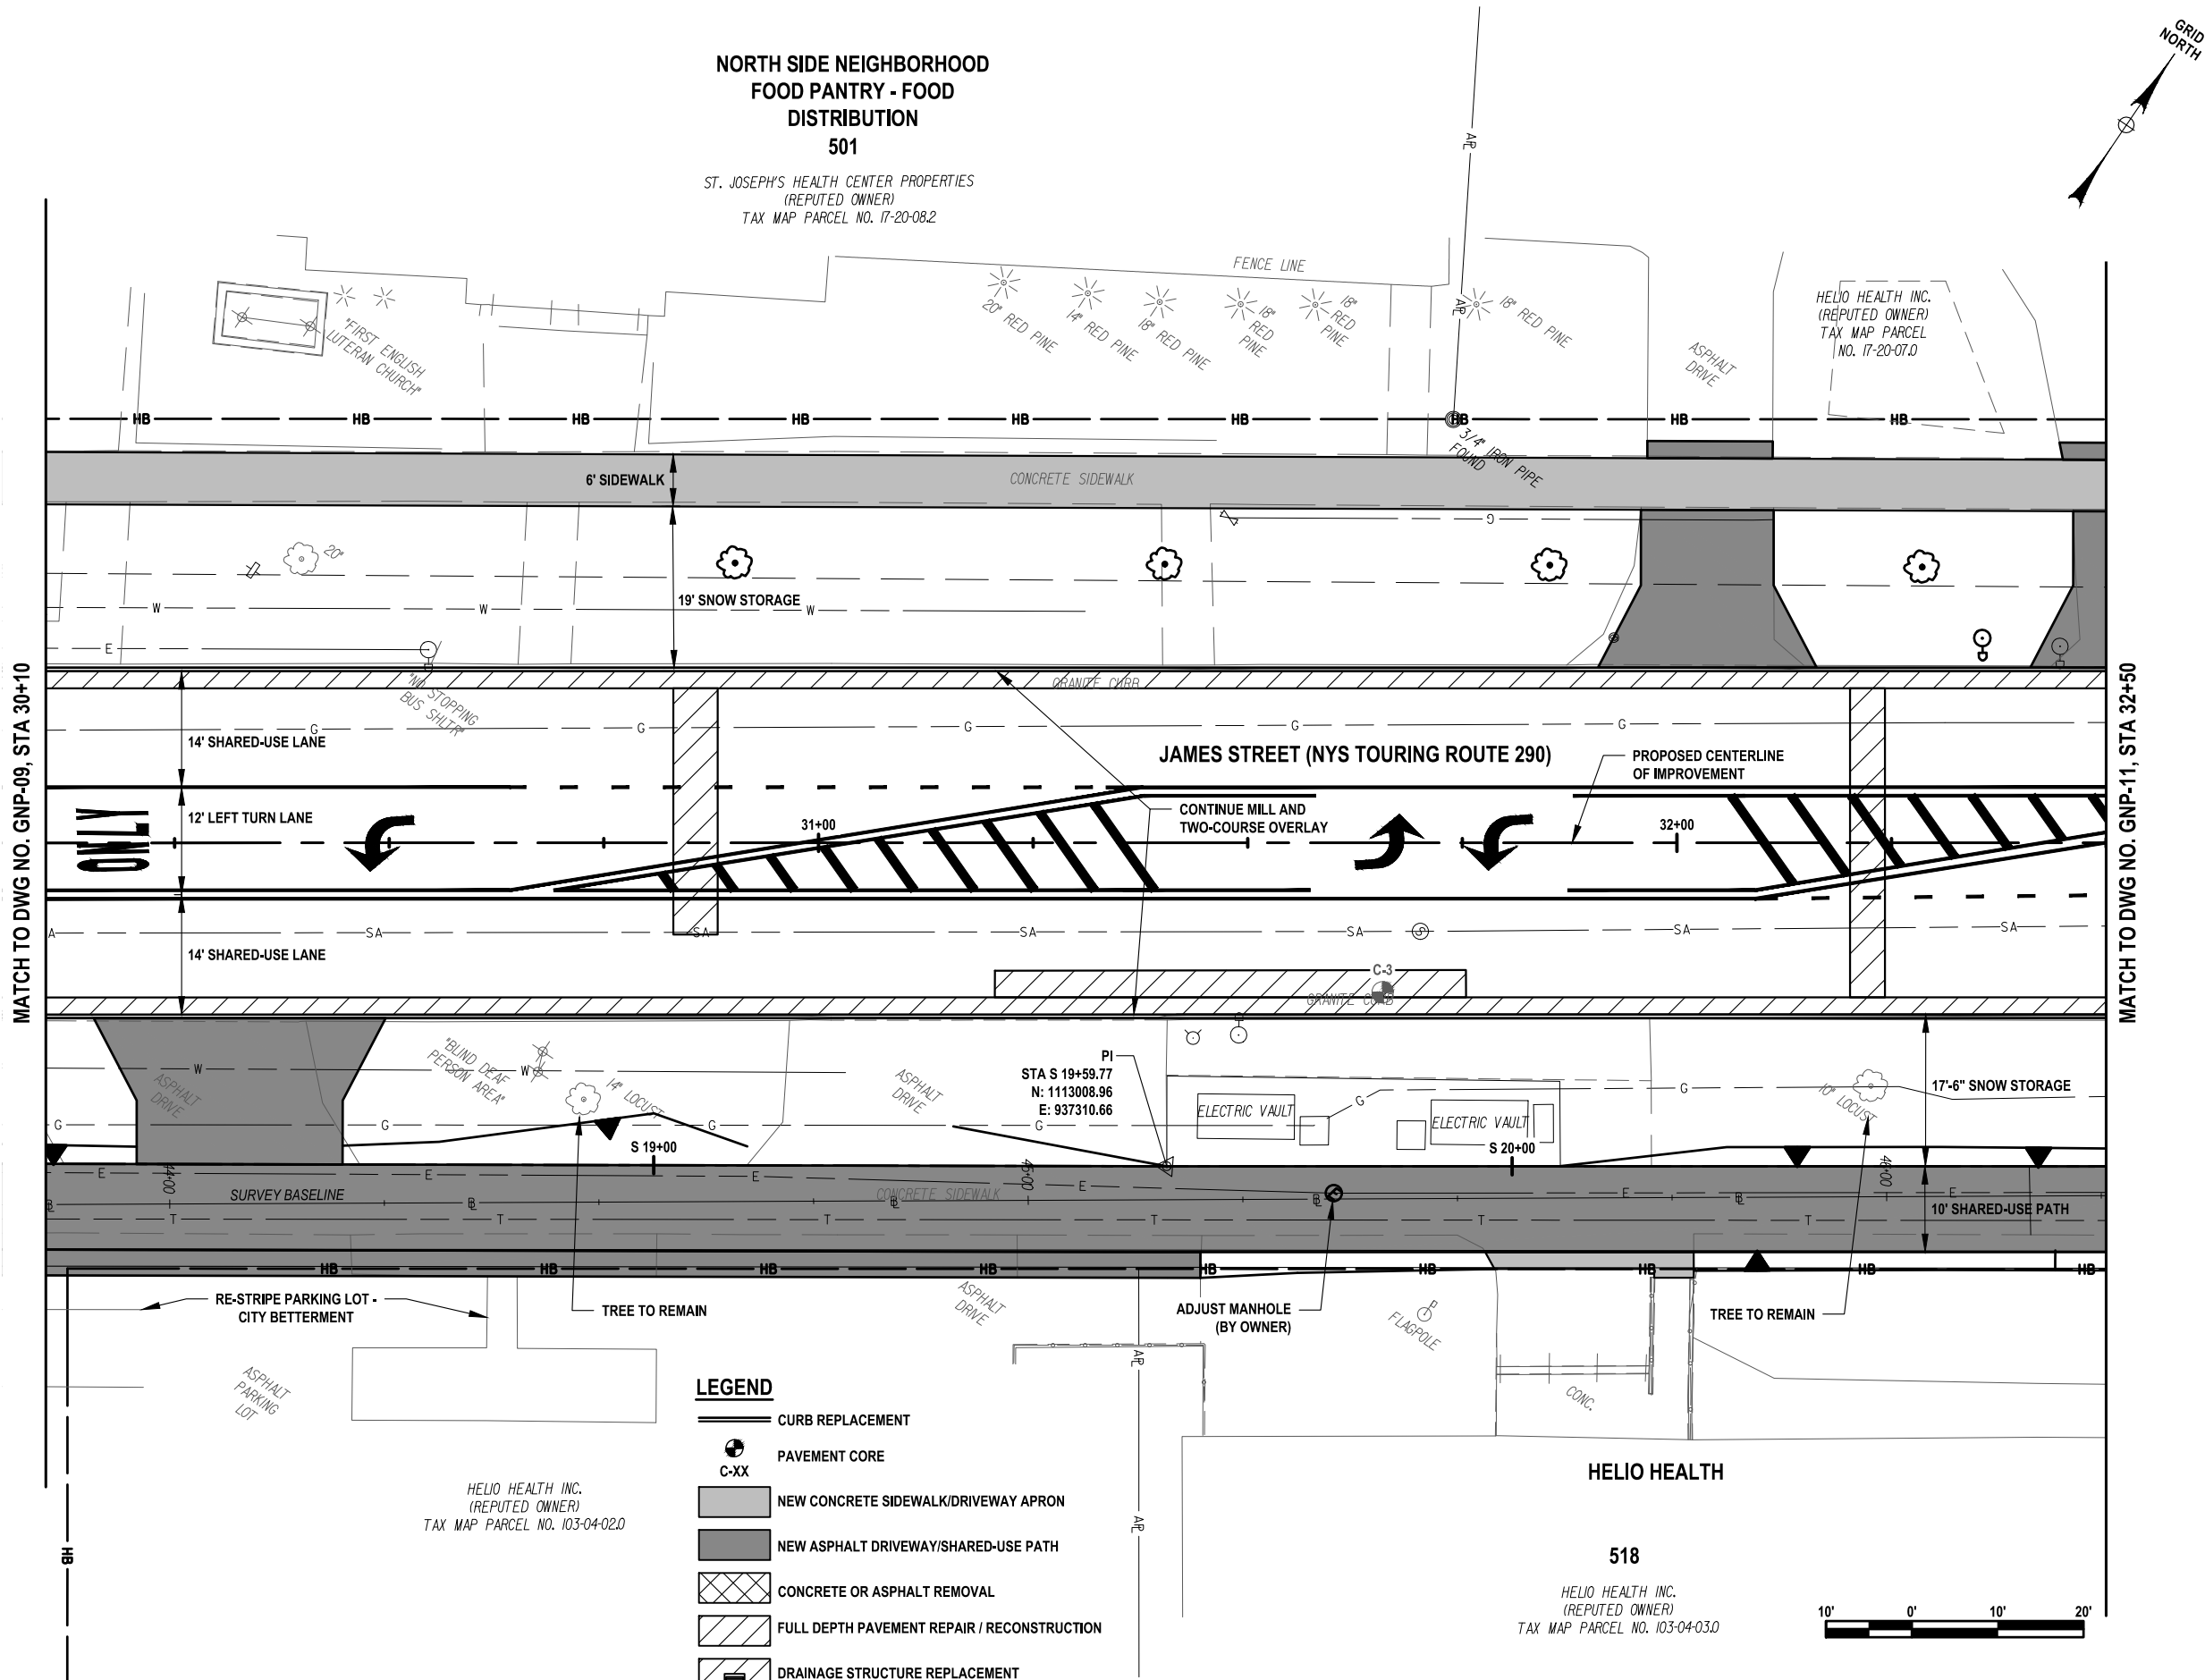

C&S Engineers, Inc.  
499 Col. Eileen Collins Blvd.  
Syracuse, New York 13212  
Phone: 315-455-2000  
Fax: 315-455-9667  
www.cscos.com

PRELIMINARY  
NOT FOR  
CONSTRUCTION



JAMES STREET  
3R IMPROVEMENTS PROJECT  
SALINA STREET TO GRANT BOULEVARD  
CITY OF SYRACUSE  
DEPARTMENT OF ENGINEERING

D040883

PIN 3757.11

| MARK   | DATE | DESCRIPTION |
|---|------|-------------|
| REVISIONS   |      |             |
| PROJECT NO: 119.436.001                                                                                                   |      |             |
| DATE: JUNE 2026   |      |             |
| DRAWN BY: D. BUSH   |      |             |
| DESIGNED BY: D. BUSH   |      |             |
| CHECKED BY: T. HUMPHREY                                                                                                   |      |             |
| NO ALTERATION PERMITTED HEREON<br>EXCEPT AS PROVIDED UNDER SECTION<br>7209 SUBDIVISION 2 OF THE NEW YORK<br>EDUCATION LAW |      |             |


GENERAL  
PLAN  
ALT 2

GNP-10

Jun 12, 2026 - 2:23pm  
F:\Project119 - City of Syracuse\119436001 - James Street Improvements\Design\CADD\Sheet Files\3757.11\_cph\_alt\_02\_gnp\_11.dwg

# LEGEND

- CURB REPLACEMENT
- PAVEMENT CORE
- C-XX
- NEW CONCRETE SIDEWALK/DRIVEWAY APRON
- NEW ASPHALT DRIVEWAY/SHARED-USE PATH
- CONCRETE OR ASPHALT REMOVAL
- FULL DEPTH PAVEMENT REPAIR / RECONSTRUCTION
- DRAINAGE STRUCTURE REPLACEMENT

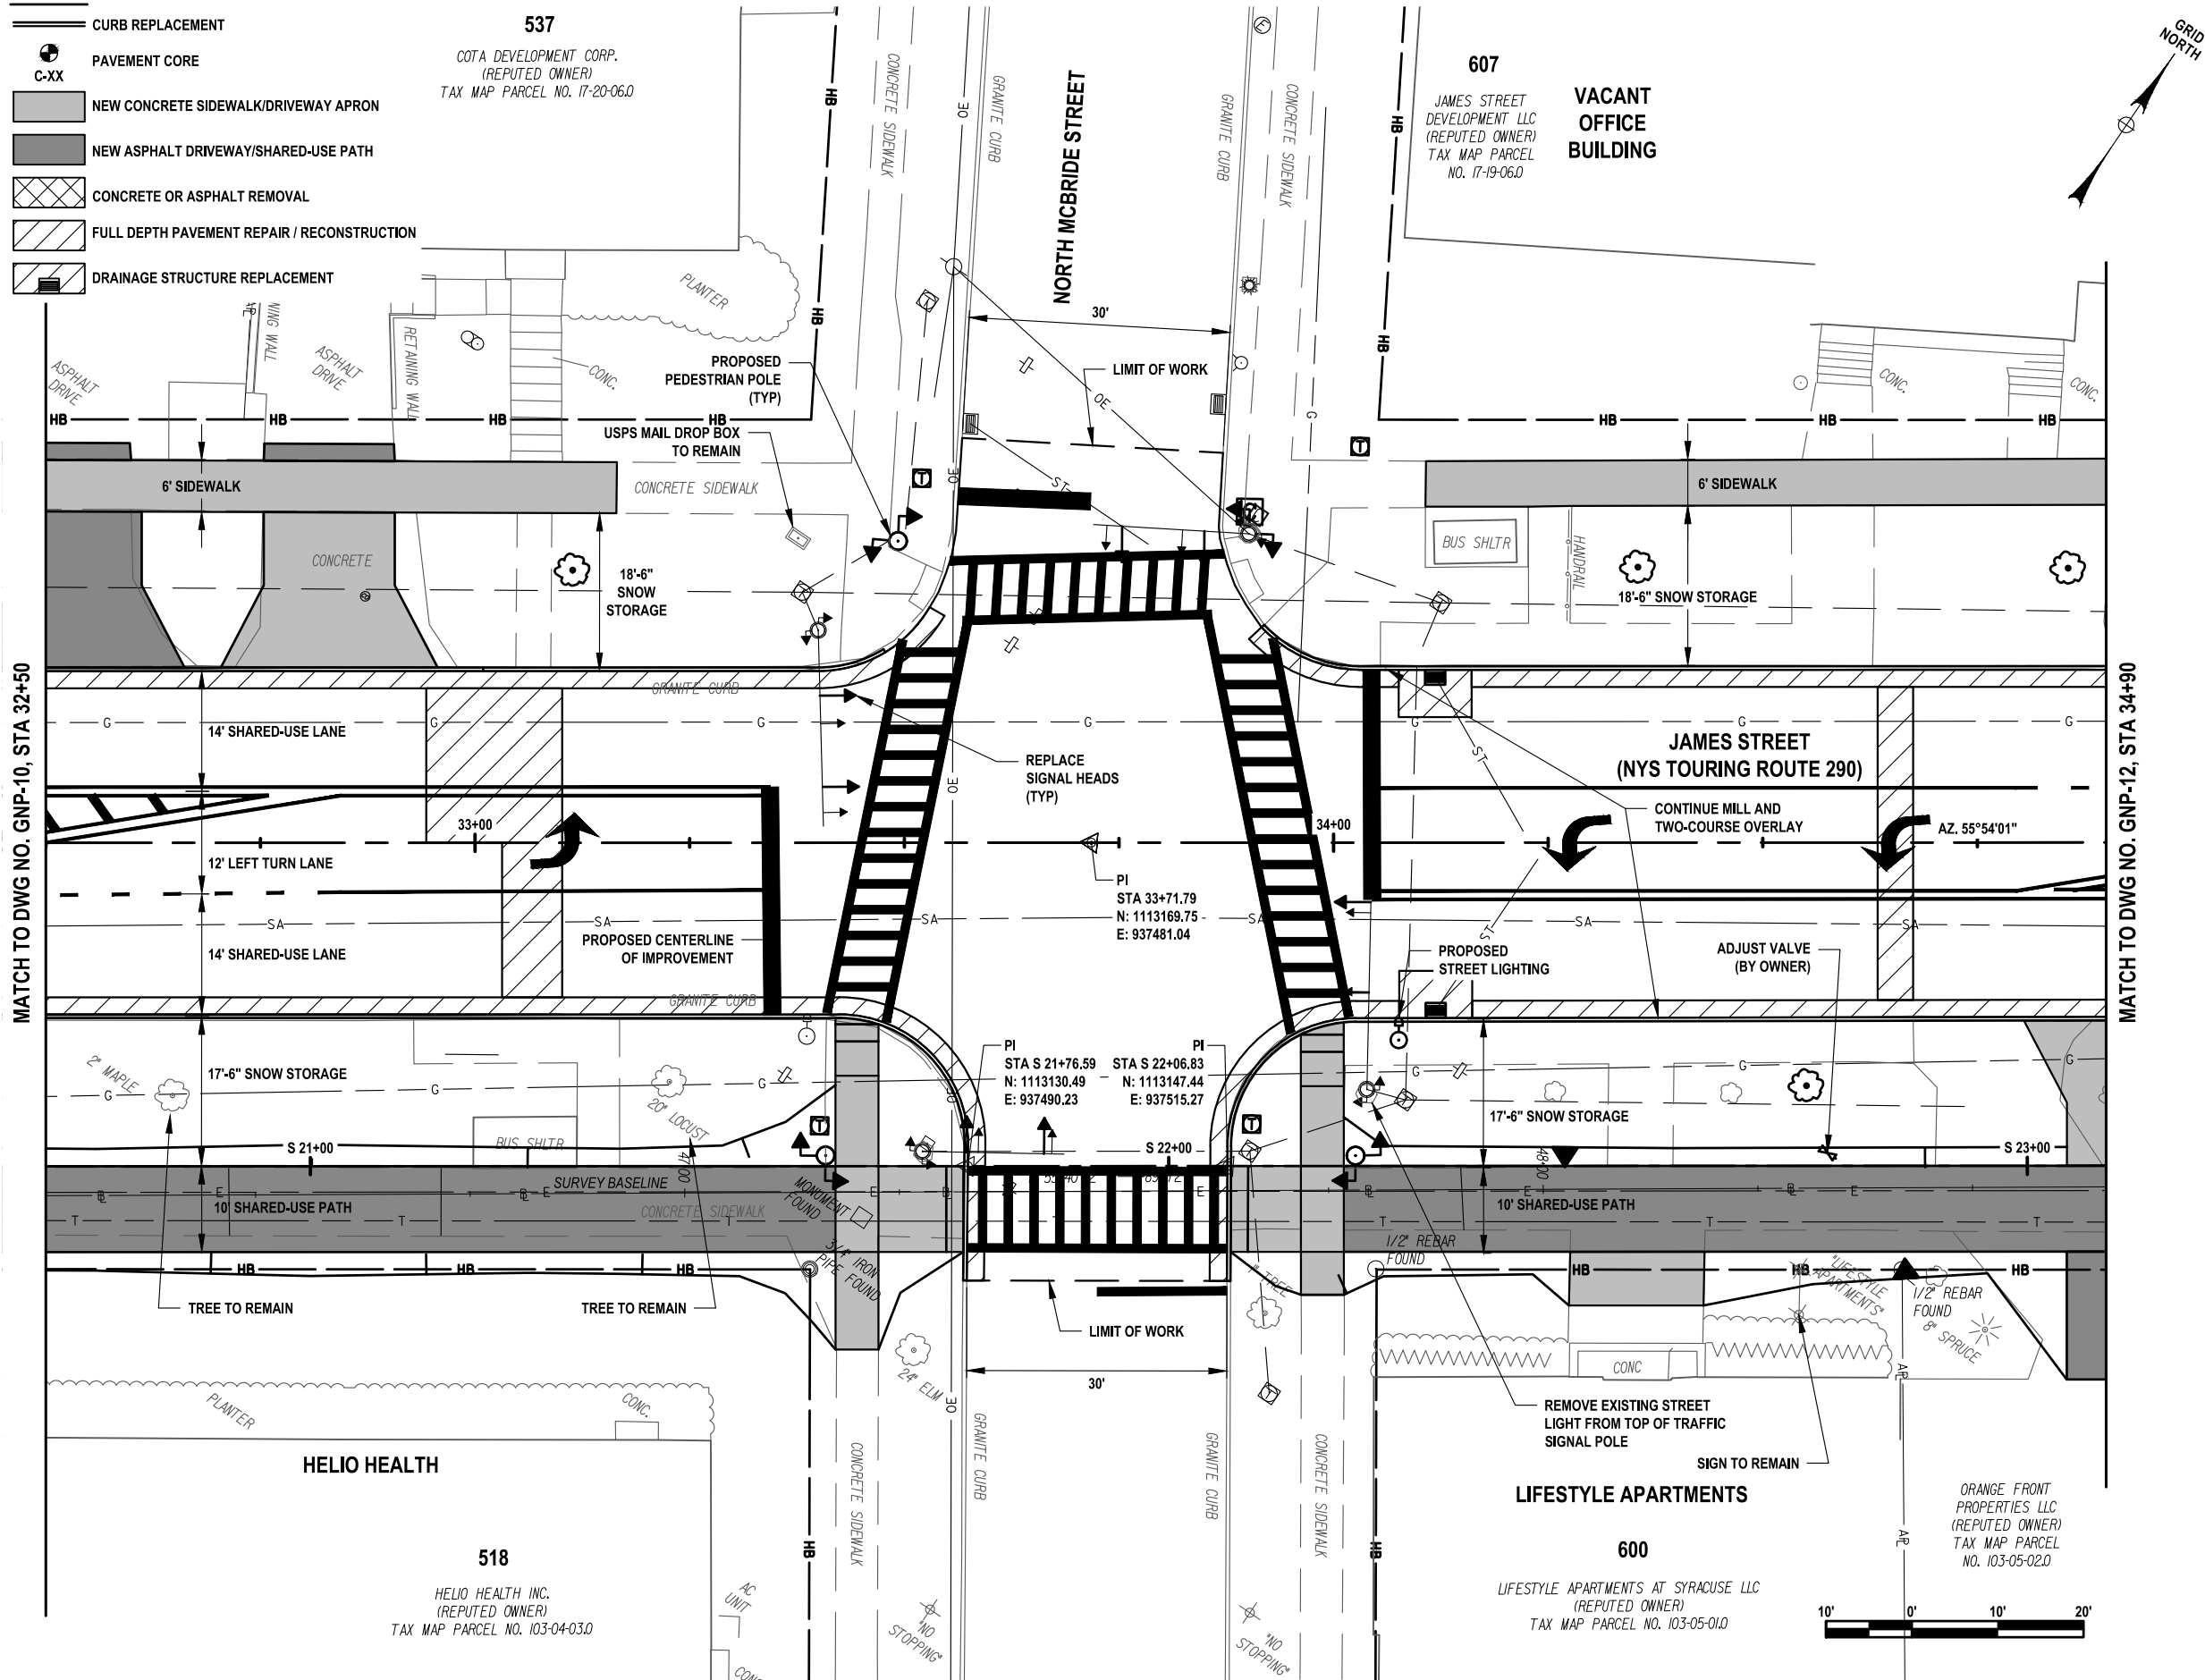

C&S Engineers, Inc.  
499 Col. Eileen Collins Blvd.  
Syracuse, New York 13212  
Phone: 315-455-2000  
Fax: 315-455-9667  
www.cscos.com

PRELIMINARY  
NOT FOR  
CONSTRUCTION



JAMES STREET  
3R IMPROVEMENTS PROJECT  
SALINA STREET TO GRANT BOULEVARD  
CITY OF SYRACUSE  
DEPARTMENT OF ENGINEERING

D040883


PIN 3757.11

| MARK   | DATE | DESCRIPTION |
|---|------|-------------|
| REVISIONS   |      |             |
| PROJECT NO: 119.436.001                                                                                                   |      |             |
| DATE: JUNE 2026   |      |             |
| DRAWN BY: D. BUSH   |      |             |
| DESIGNED BY: D. BUSH   |      |             |
| CHECKED BY: T. HUMPHREY                                                                                                   |      |             |
| NO ALTERATION PERMITTED HEREON<br>EXCEPT AS PROVIDED UNDER SECTION<br>7209 SUBDIVISION 2 OF THE NEW YORK<br>EDUCATION LAW |      |             |

GENERAL  
PLAN  
ALT 2

GNP-11

Jun 12, 2026 - 2:24pm  
F:\Project\119 - City of Syracuse\119\36001 - James Street Improvements\Design\CADD\Sheet Files\3757.11\_cph\_alt\_02\_gnp\_12.dwg

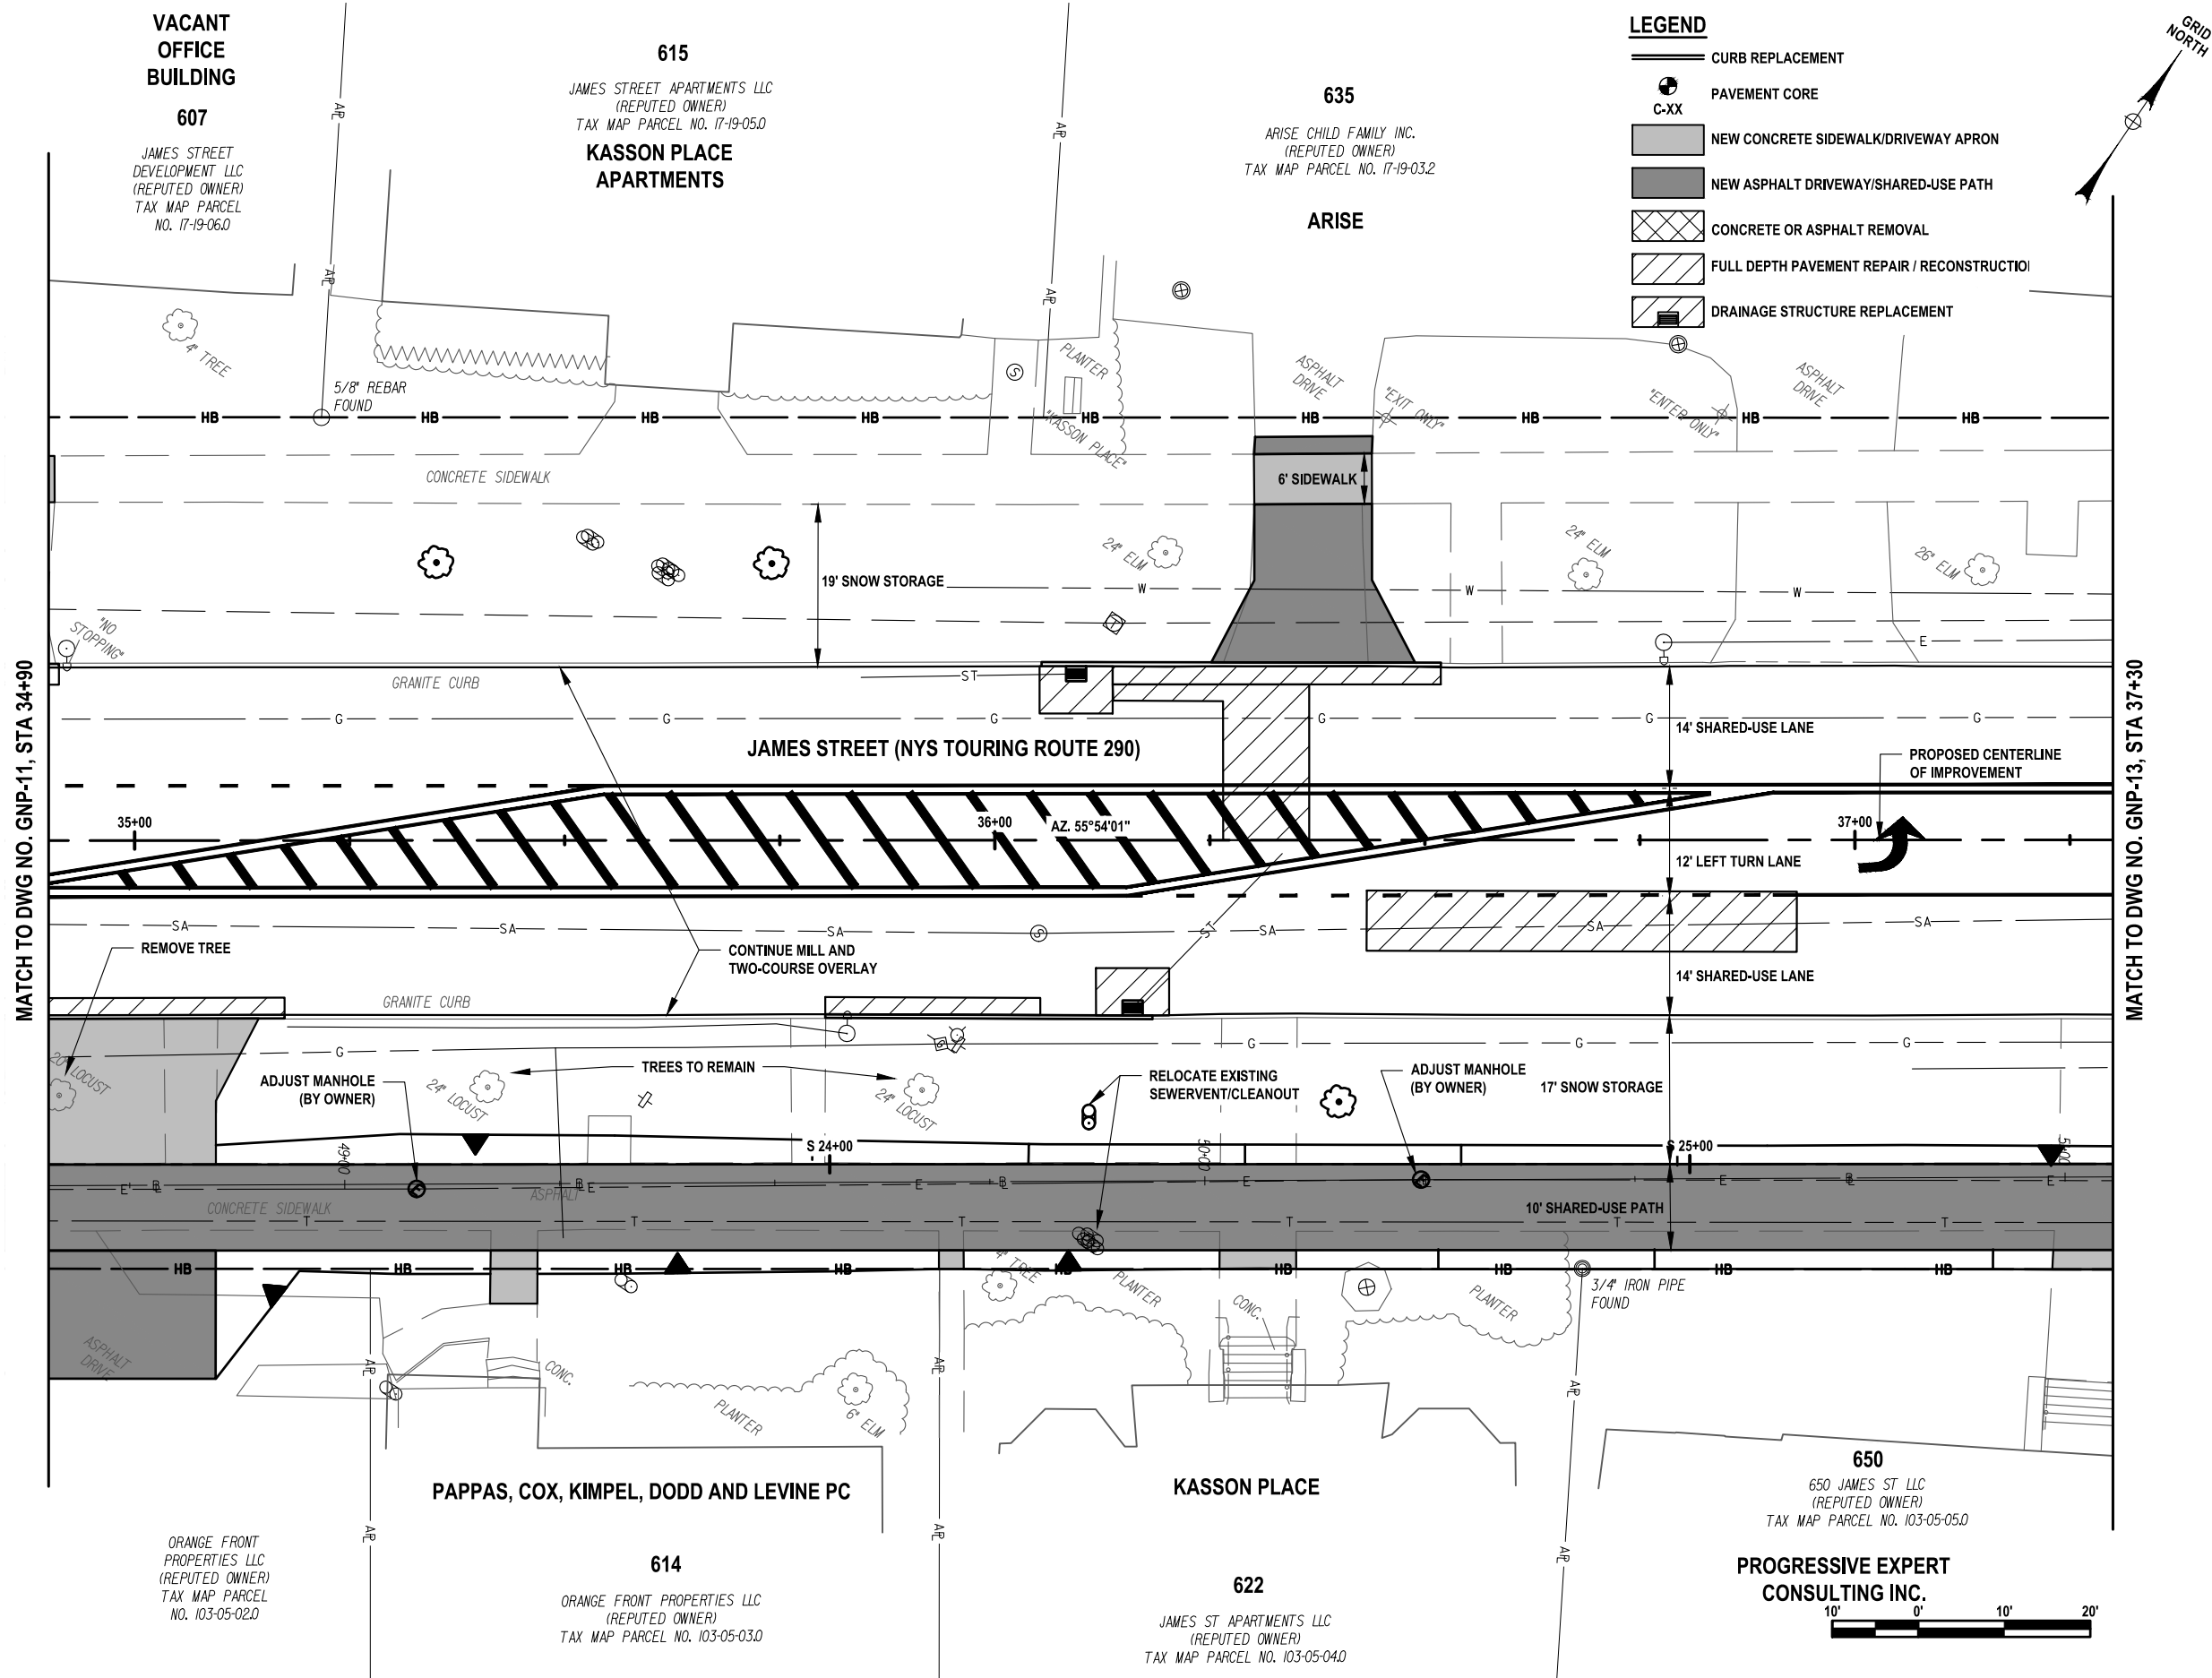

C&S Engineers, Inc.  
499 Col. Eileen Collins Blvd.  
Syracuse, New York 13212  
Phone: 315-455-2000  
Fax: 315-455-9667  
www.cscos.com

PRELIMINARY  
NOT FOR  
CONSTRUCTION



JAMES STREET  
3R IMPROVEMENTS PROJECT  
SALINA STREET TO GRANT BOULEVARD  
CITY OF SYRACUSE  
DEPARTMENT OF ENGINEERING

D040883


PIN 3757.11

| MARK   | DATE | DESCRIPTION |
|---|------|-------------|
| REVISIONS   |      |             |
| PROJECT NO: 119.436.001                                                                                                   |      |             |
| DATE: JUNE 2026   |      |             |
| DRAWN BY: D. BUSH   |      |             |
| DESIGNED BY: D. BUSH   |      |             |
| CHECKED BY: T. HUMPHREY                                                                                                   |      |             |
| NO ALTERATION PERMITTED HEREON<br>EXCEPT AS PROVIDED UNDER SECTION<br>7209 SUBDIVISION 2 OF THE NEW YORK<br>EDUCATION LAW |      |             |

GENERAL  
PLAN  
ALT 2

GNP-12



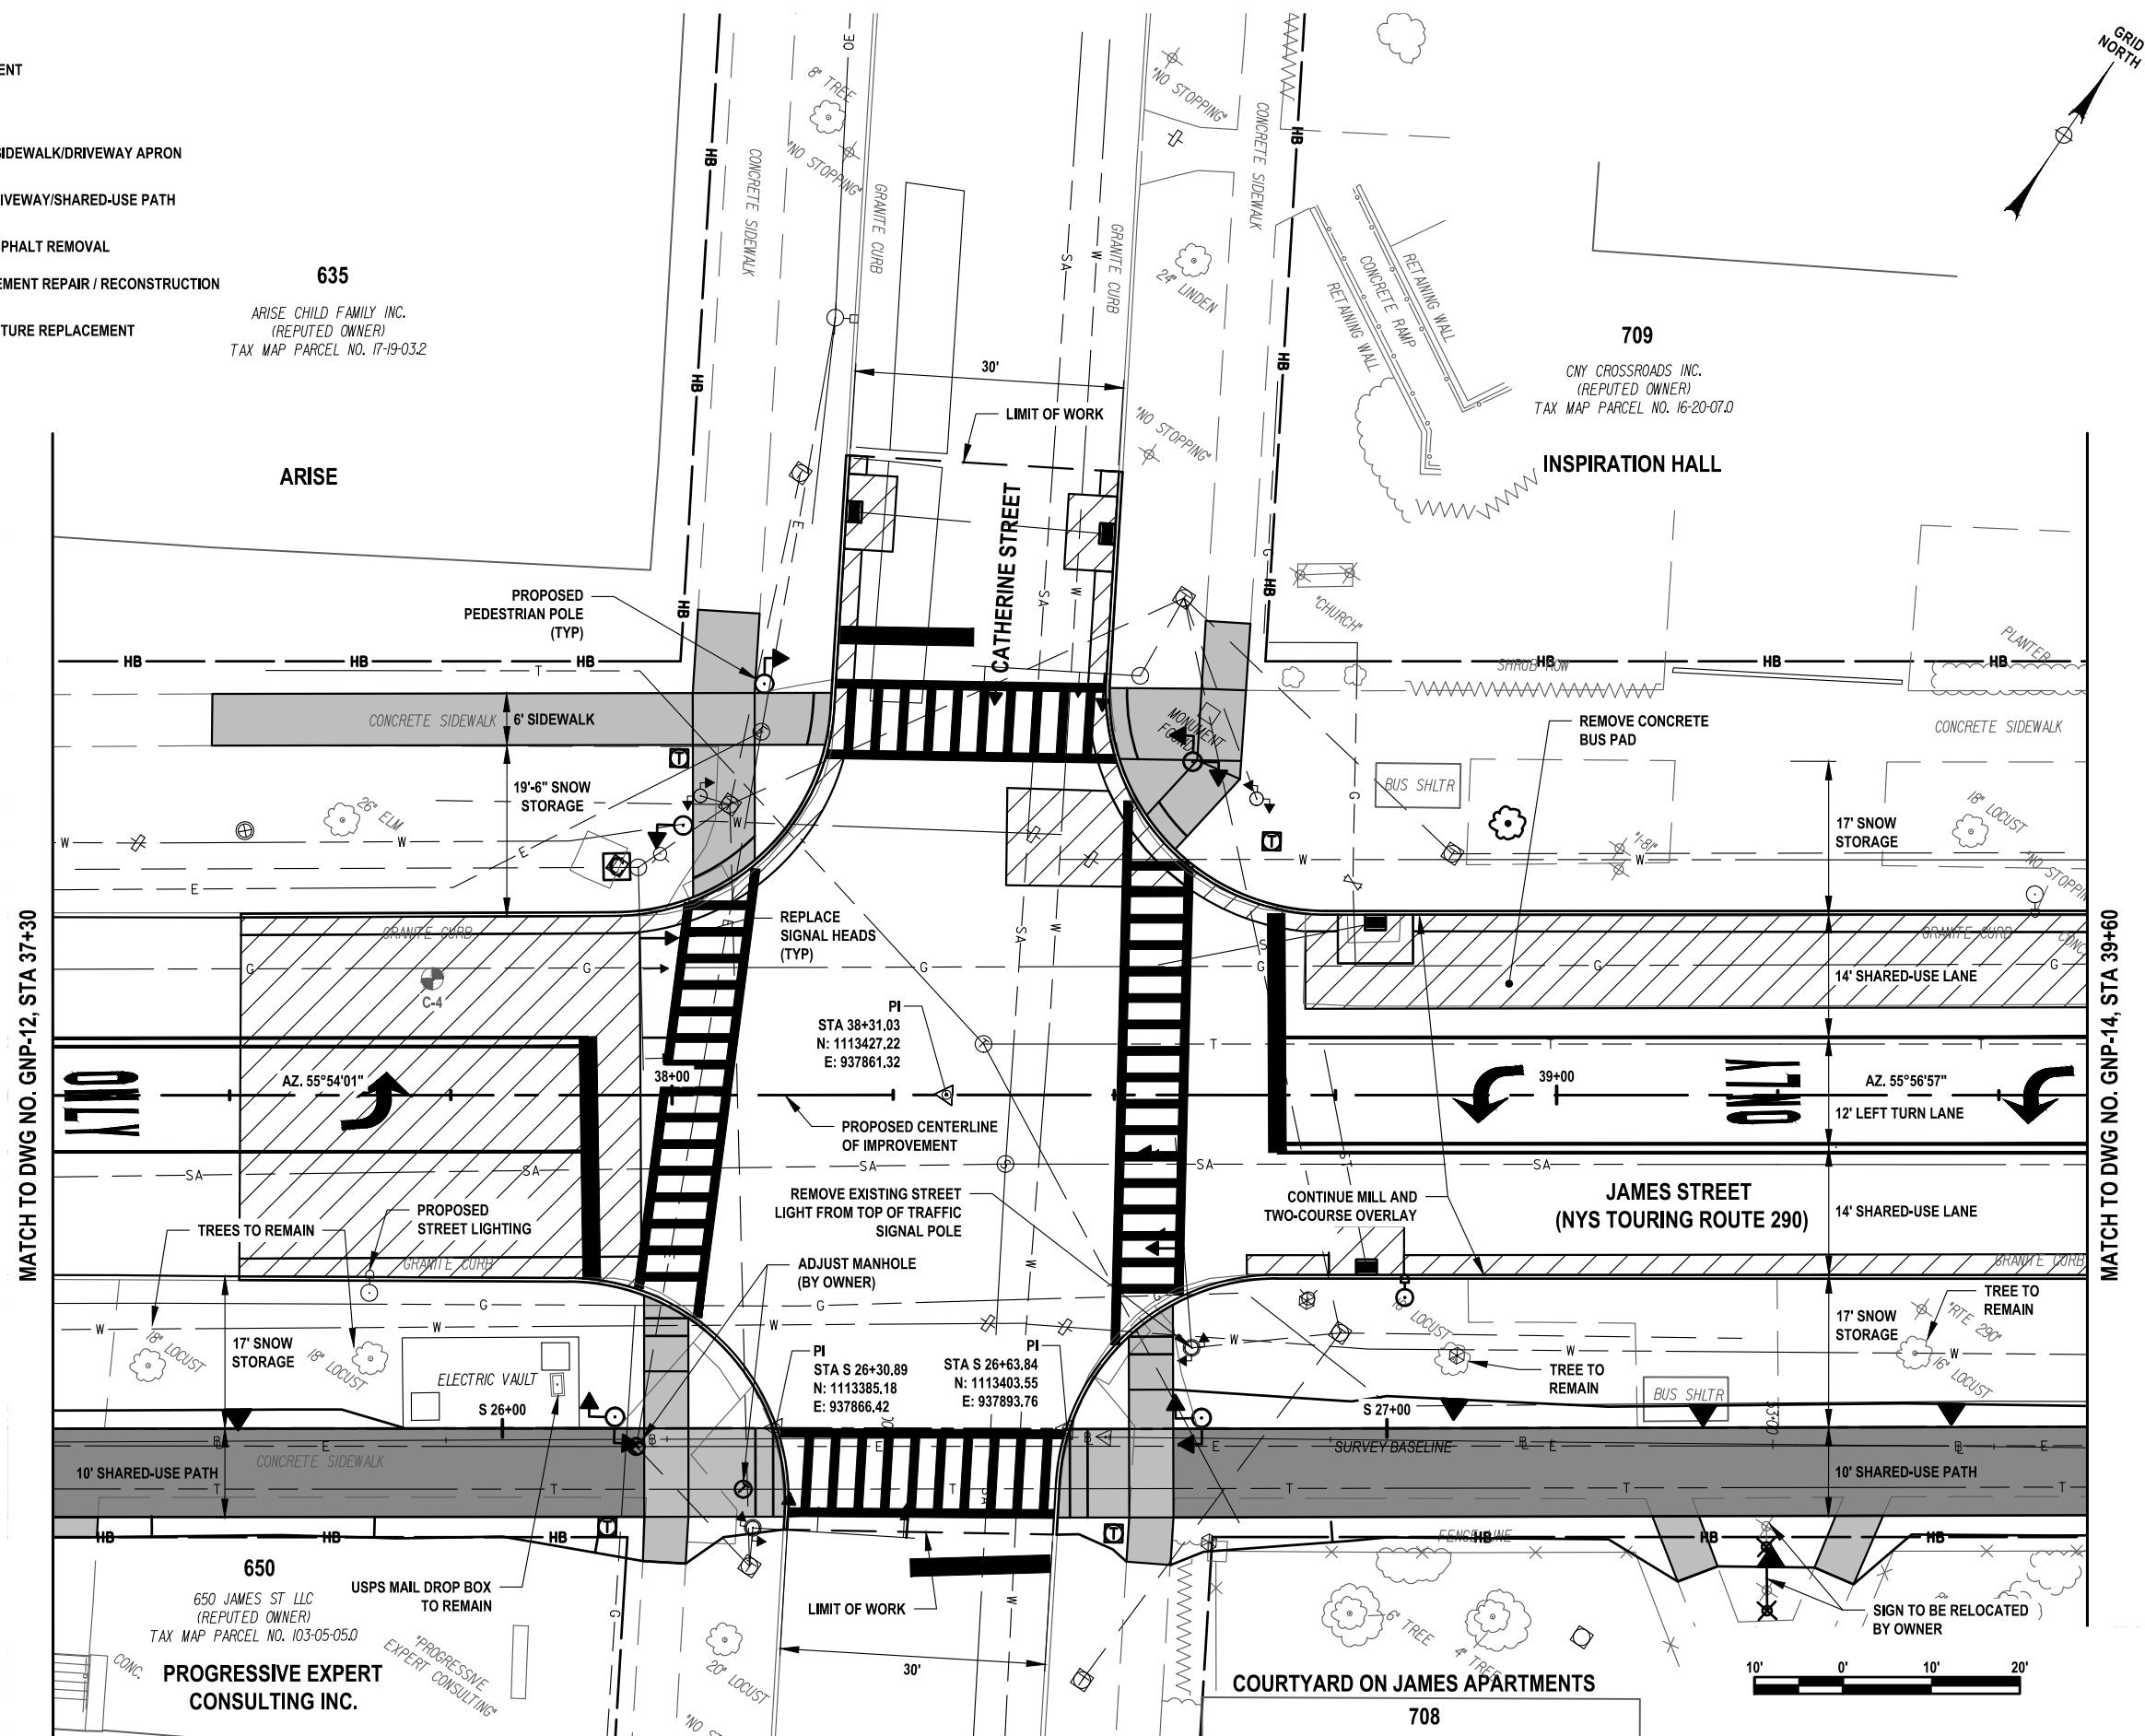

**C&S Engineers, Inc.**  
499 Col. Eileen Collins Blvd.  
Syracuse, New York 13212  
Phone: 315-455-2000  
Fax: 315-455-9667  
[www.cscos.com](http://www.cscos.com)

**PRELIMINARY**  
**NOT FOR**  
**CONSTRUCTION**



**JAMES STREET  
3R IMPROVEMENTS PROJECT  
SALINA STREET TO GRANT BOULEVARD**

**CITY OF SYRACUSE  
DEPARTMENT OF ENGINEERING**

**D040883**

**PIN 3757.11**

|   |      |             |
|---|------|-------------|
|   |      |             |
|   |      |             |
|   |      |             |
| MARK   | DATE | DESCRIPTION |
| REVISIONS   |      |             |
| PROJECT NO: 119.436.001                                                                                                   |      |             |
| DATE: JUNE 2026   |      |             |
| DRAWN BY: D. BUSH   |      |             |
| DESIGNED BY: D. BUSH   |      |             |
| CHECKED BY: T. HUMPHREY                                                                                                   |      |             |
| NO ALTERATION PERMITTED HEREON<br>EXCEPT AS PROVIDED UNDER SECTION<br>7209 SUBDIVISION 2 OF THE NEW YORK<br>EDUCATION LAW |      |             |


**GENERAL  
PLAN  
ALT 2**

## GNP-13

Jun 12, 2026 - 2:27pm  
F:\Project\119 - City of Syracuse\119\36001 - James Street Improvements\Design\CADD\Sheet Files\3757.11\_cph\_alt\_02\_gnp\_14.dwg

LEGEND

- CURB REPLACEMENT
- PAVEMENT CORE
- C-XX
- NEW CONCRETE SIDEWALK/DRIVEWAY APRON
- NEW ASPHALT DRIVEWAY/SHARED-USE PATH
- CONCRETE OR ASPHALT REMOVAL
- FULL DEPTH PAVEMENT REPAIR / RECONSTRUCTION
- DRAINAGE STRUCTURE REPLACEMENT

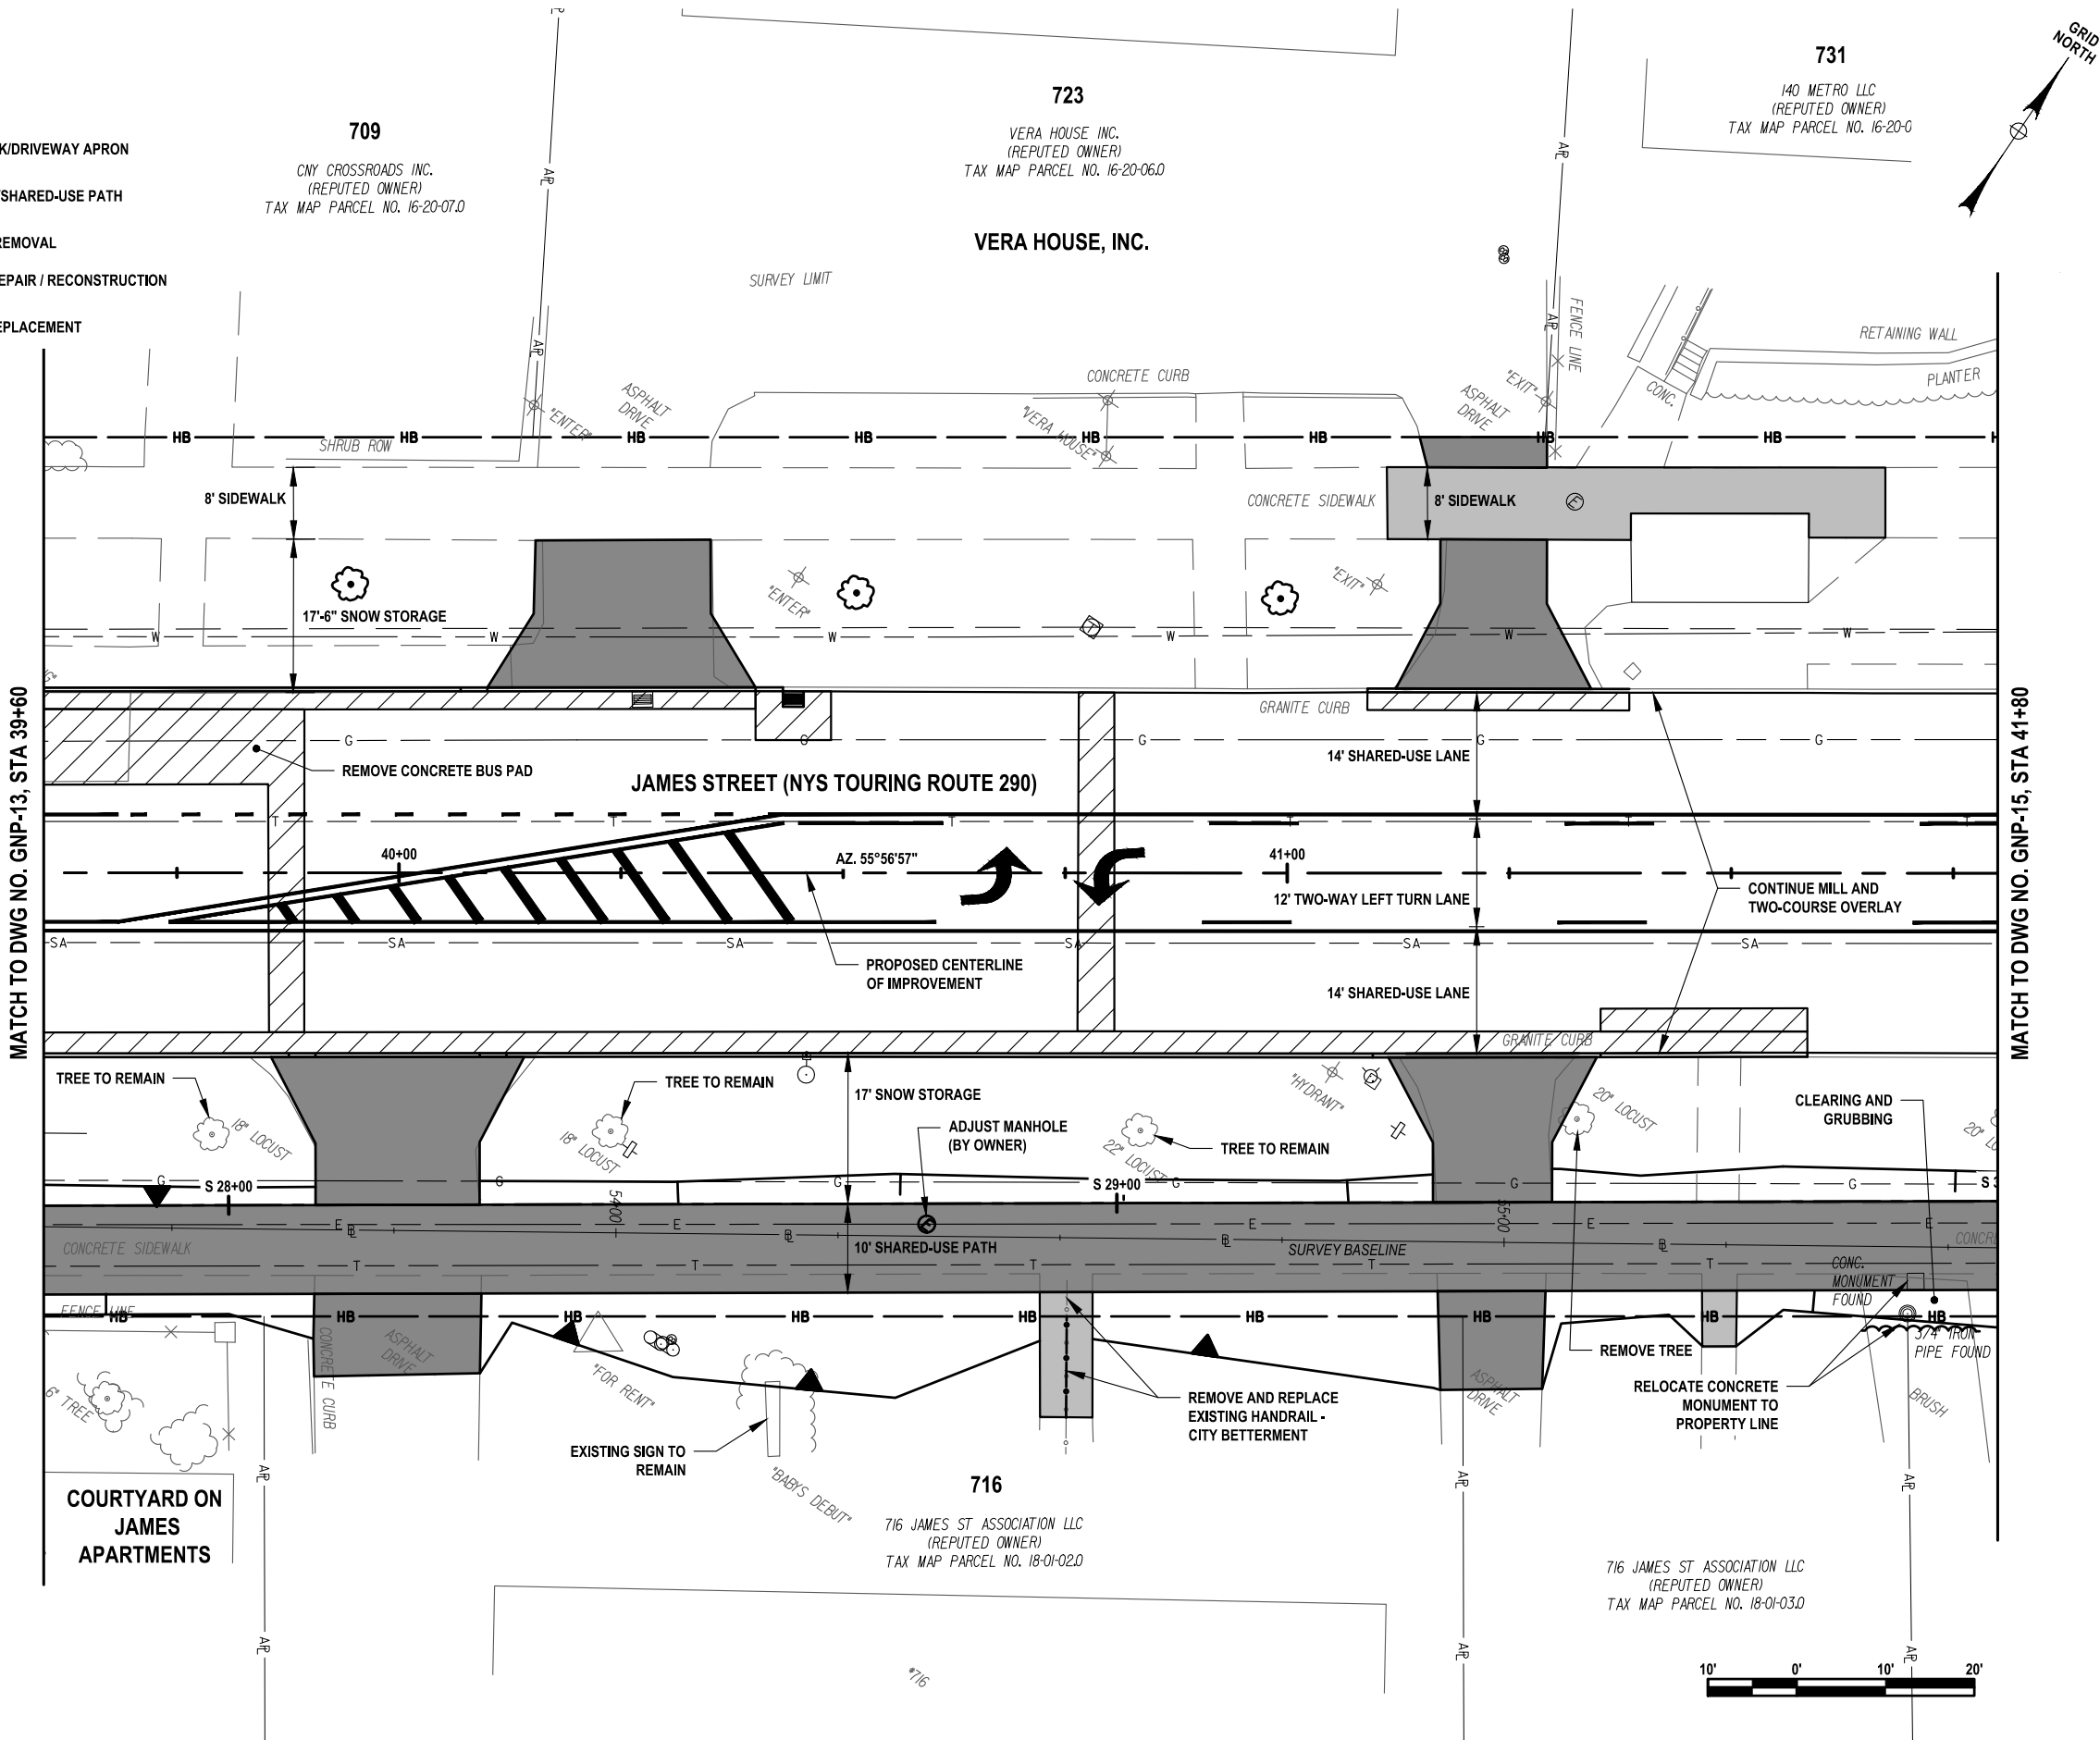

**C&S**  
COMPANIES

C&S Engineers, Inc.  
499 Col. Eileen Collins Blvd.  
Syracuse, New York 13212  
Phone: 315-455-2000  
Fax: 315-455-9667  
www.cscos.com

**PRELIMINARY**  
NOT FOR  
CONSTRUCTION




**JAMES STREET  
3R IMPROVEMENTS PROJECT**  
SALINA STREET TO GRANT BOULEVARD  
CITY OF SYRACUSE  
DEPARTMENT OF ENGINEERING  
PIN 3757.11 D040883

| MARK   | DATE | DESCRIPTION |
|---|------|-------------|
| REVISIONS   |      |             |
| PROJECT NO: 119.436.001                                                                                                   |      |             |
| DATE: JUNE 2026   |      |             |
| DRAWN BY: D. BUSH   |      |             |
| DESIGNED BY: D. BUSH   |      |             |
| CHECKED BY: T. HUMPHREY                                                                                                   |      |             |
| NO ALTERATION PERMITTED HEREON<br>EXCEPT AS PROVIDED UNDER SECTION<br>7209 SUBDIVISION 2 OF THE NEW YORK<br>EDUCATION LAW |      |             |

**GENERAL  
PLAN  
ALT 2**

**GNP-14**

Jun 12, 2026 - 2:28pm  
F:\Project\119 - City of Syracuse\119\36001 - James Street Improvements\Design\CADD\Sheet Files\3757.11\_cph\_alt\_02\_gnp\_15.dwg

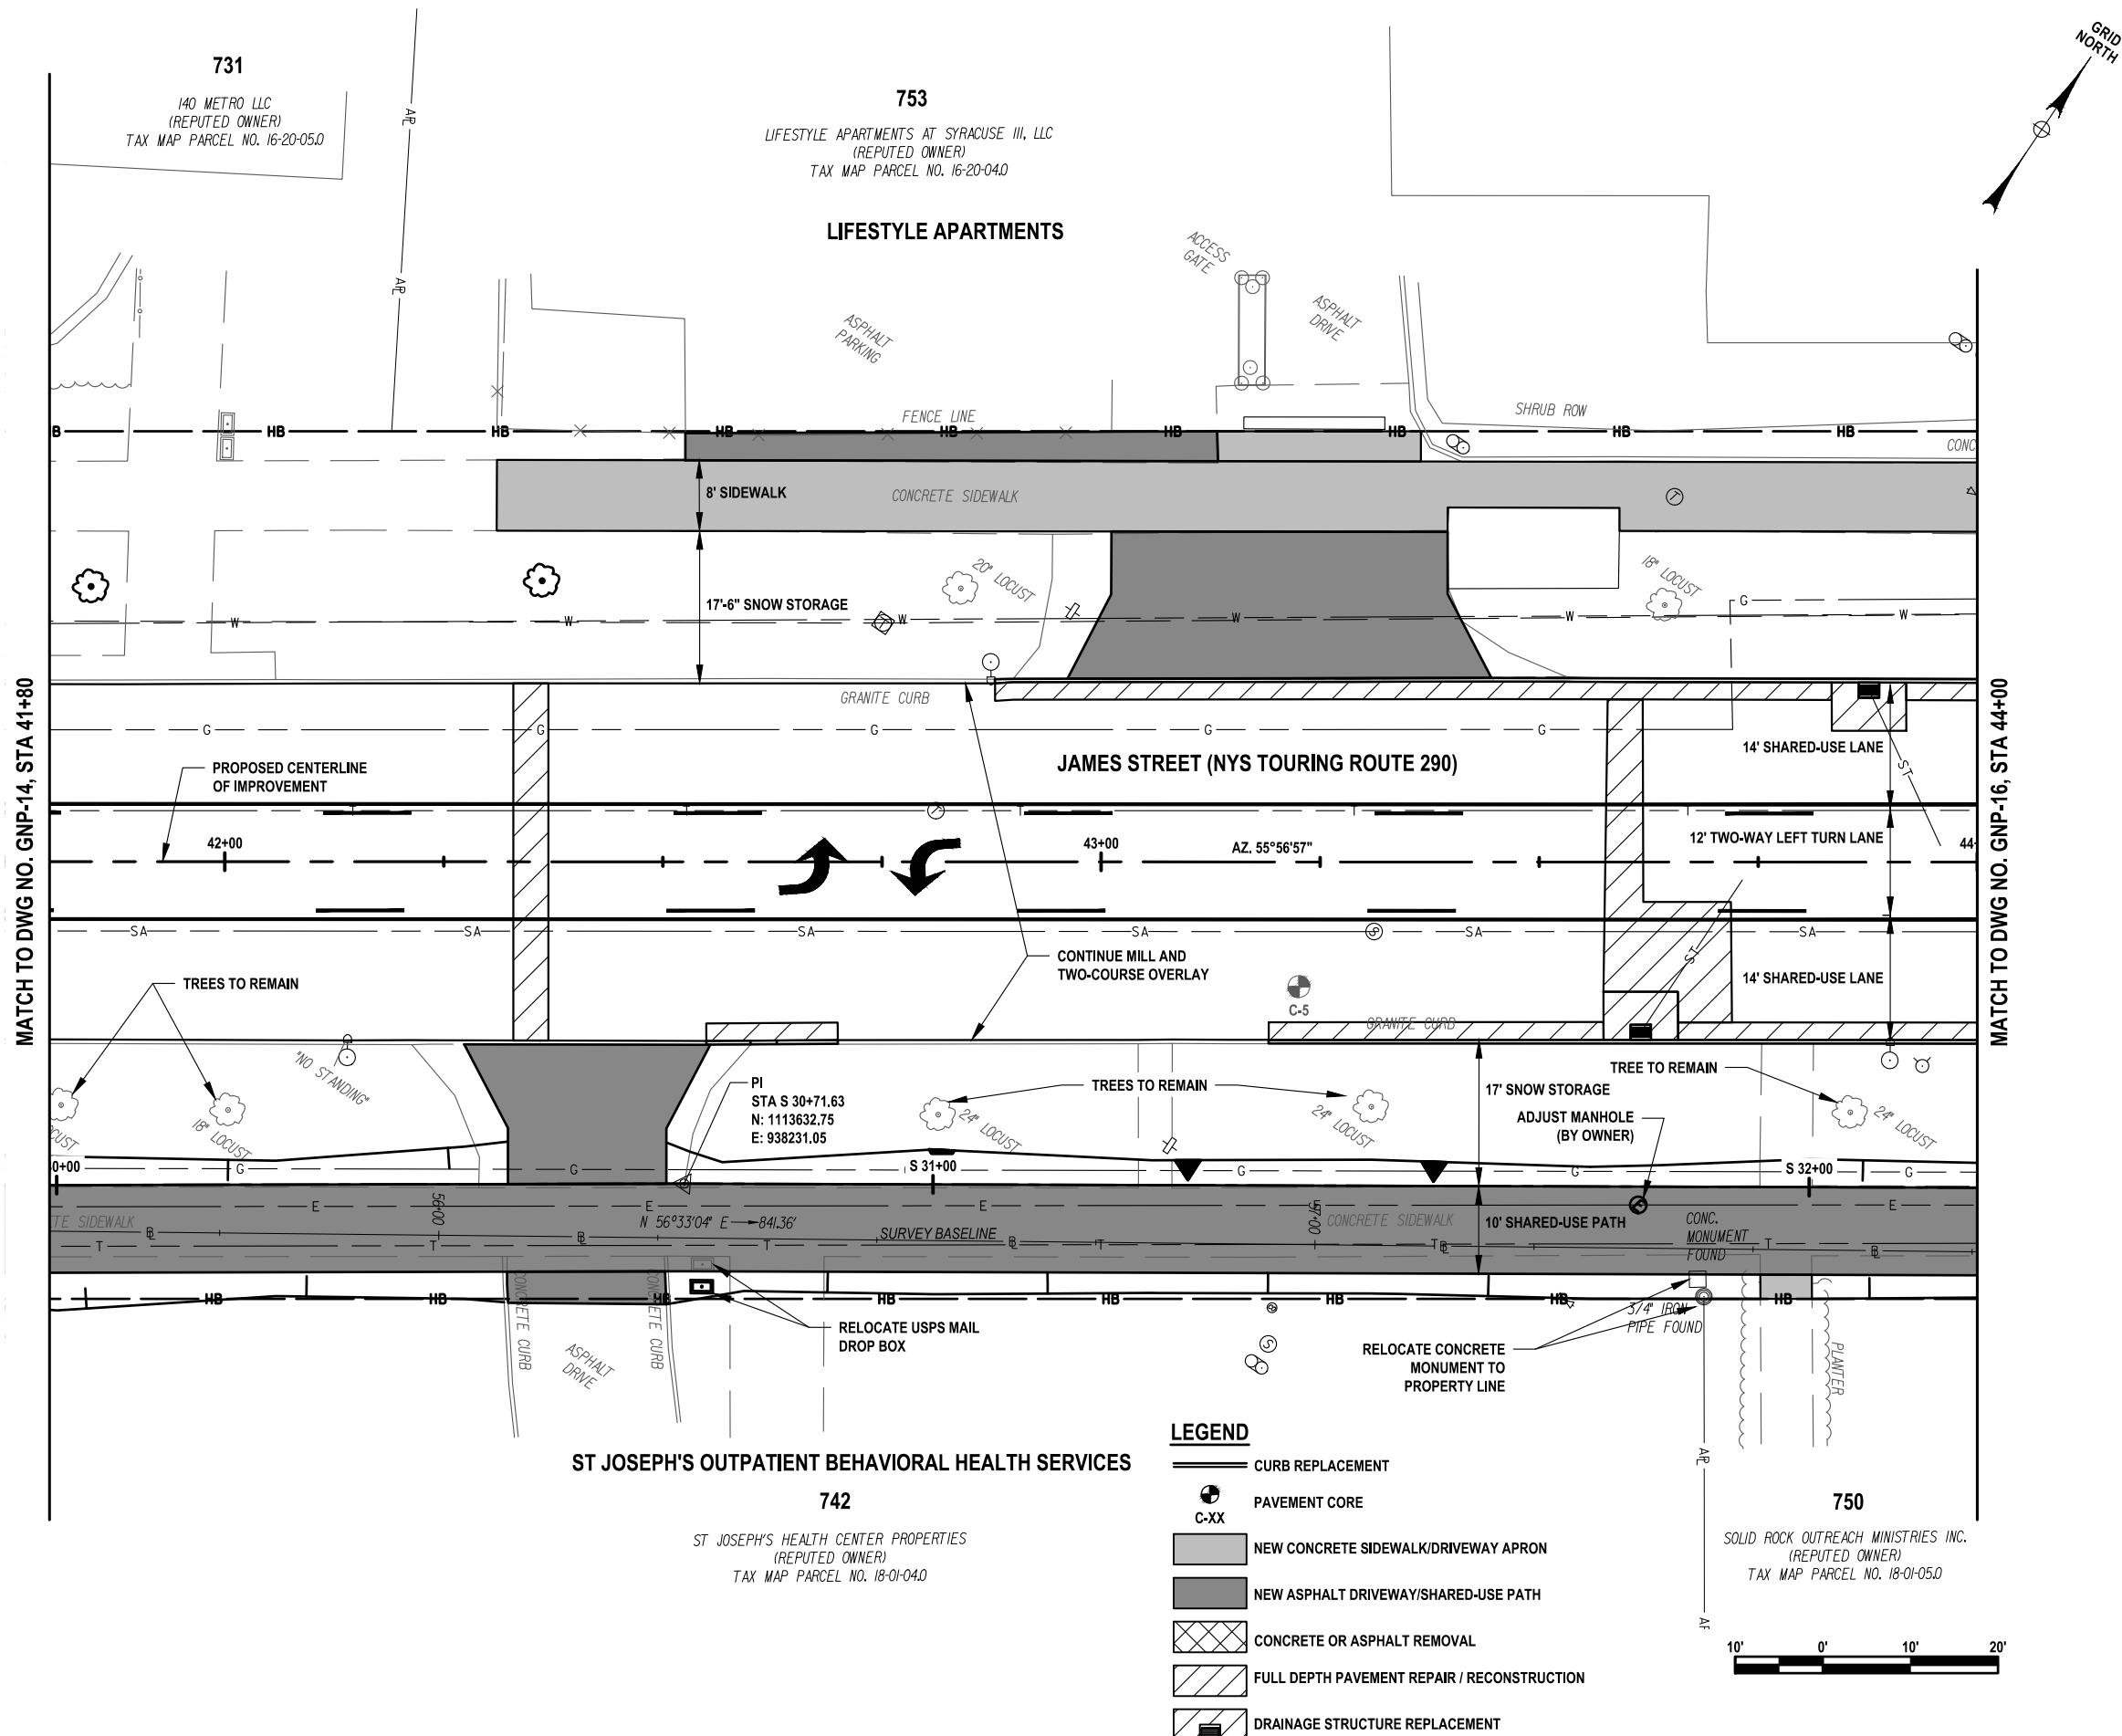

C&S Engineers, Inc.  
499 Col. Eileen Collins Blvd.  
Syracuse, New York 13212  
Phone: 315-455-2000  
Fax: 315-455-9667  
www.cscos.com

PRELIMINARY  
NOT FOR  
CONSTRUCTION



JAMES STREET  
3R IMPROVEMENTS PROJECT  
SALINA STREET TO GRANT BOULEVARD  
CITY OF SYRACUSE  
DEPARTMENT OF ENGINEERING  
PIN 3757.11  
D040883

| MARK   | DATE | DESCRIPTION |
|---|------|-------------|
| REVISIONS   |      |             |
| PROJECT NO: 119.436.001                                                                                          |      |             |
| DATE: JUNE 2026                                                                                                  |      |             |
| DRAWN BY: D. BUSH                                                                                                |      |             |
| DESIGNED BY: D. BUSH                                                                                             |      |             |
| CHECKED BY: T. HUMPHREY                                                                                          |      |             |
| NO ALTERATION PERMITTED HEREON EXCEPT AS PROVIDED UNDER SECTION 7209 SUBDIVISION 2 OF THE NEW YORK EDUCATION LAW |      |             |


GENERAL  
PLAN  
ALT 2

GNP-15



**GNP-16**

Jun 12, 2026 - 2:30pm  
F:\Project\119 - City of Syracuse\119\36001 - James Street Improvements\Design\CADD\Sheet Files\3757.11\_cph\_alt\_02\_gnp\_17.dwg

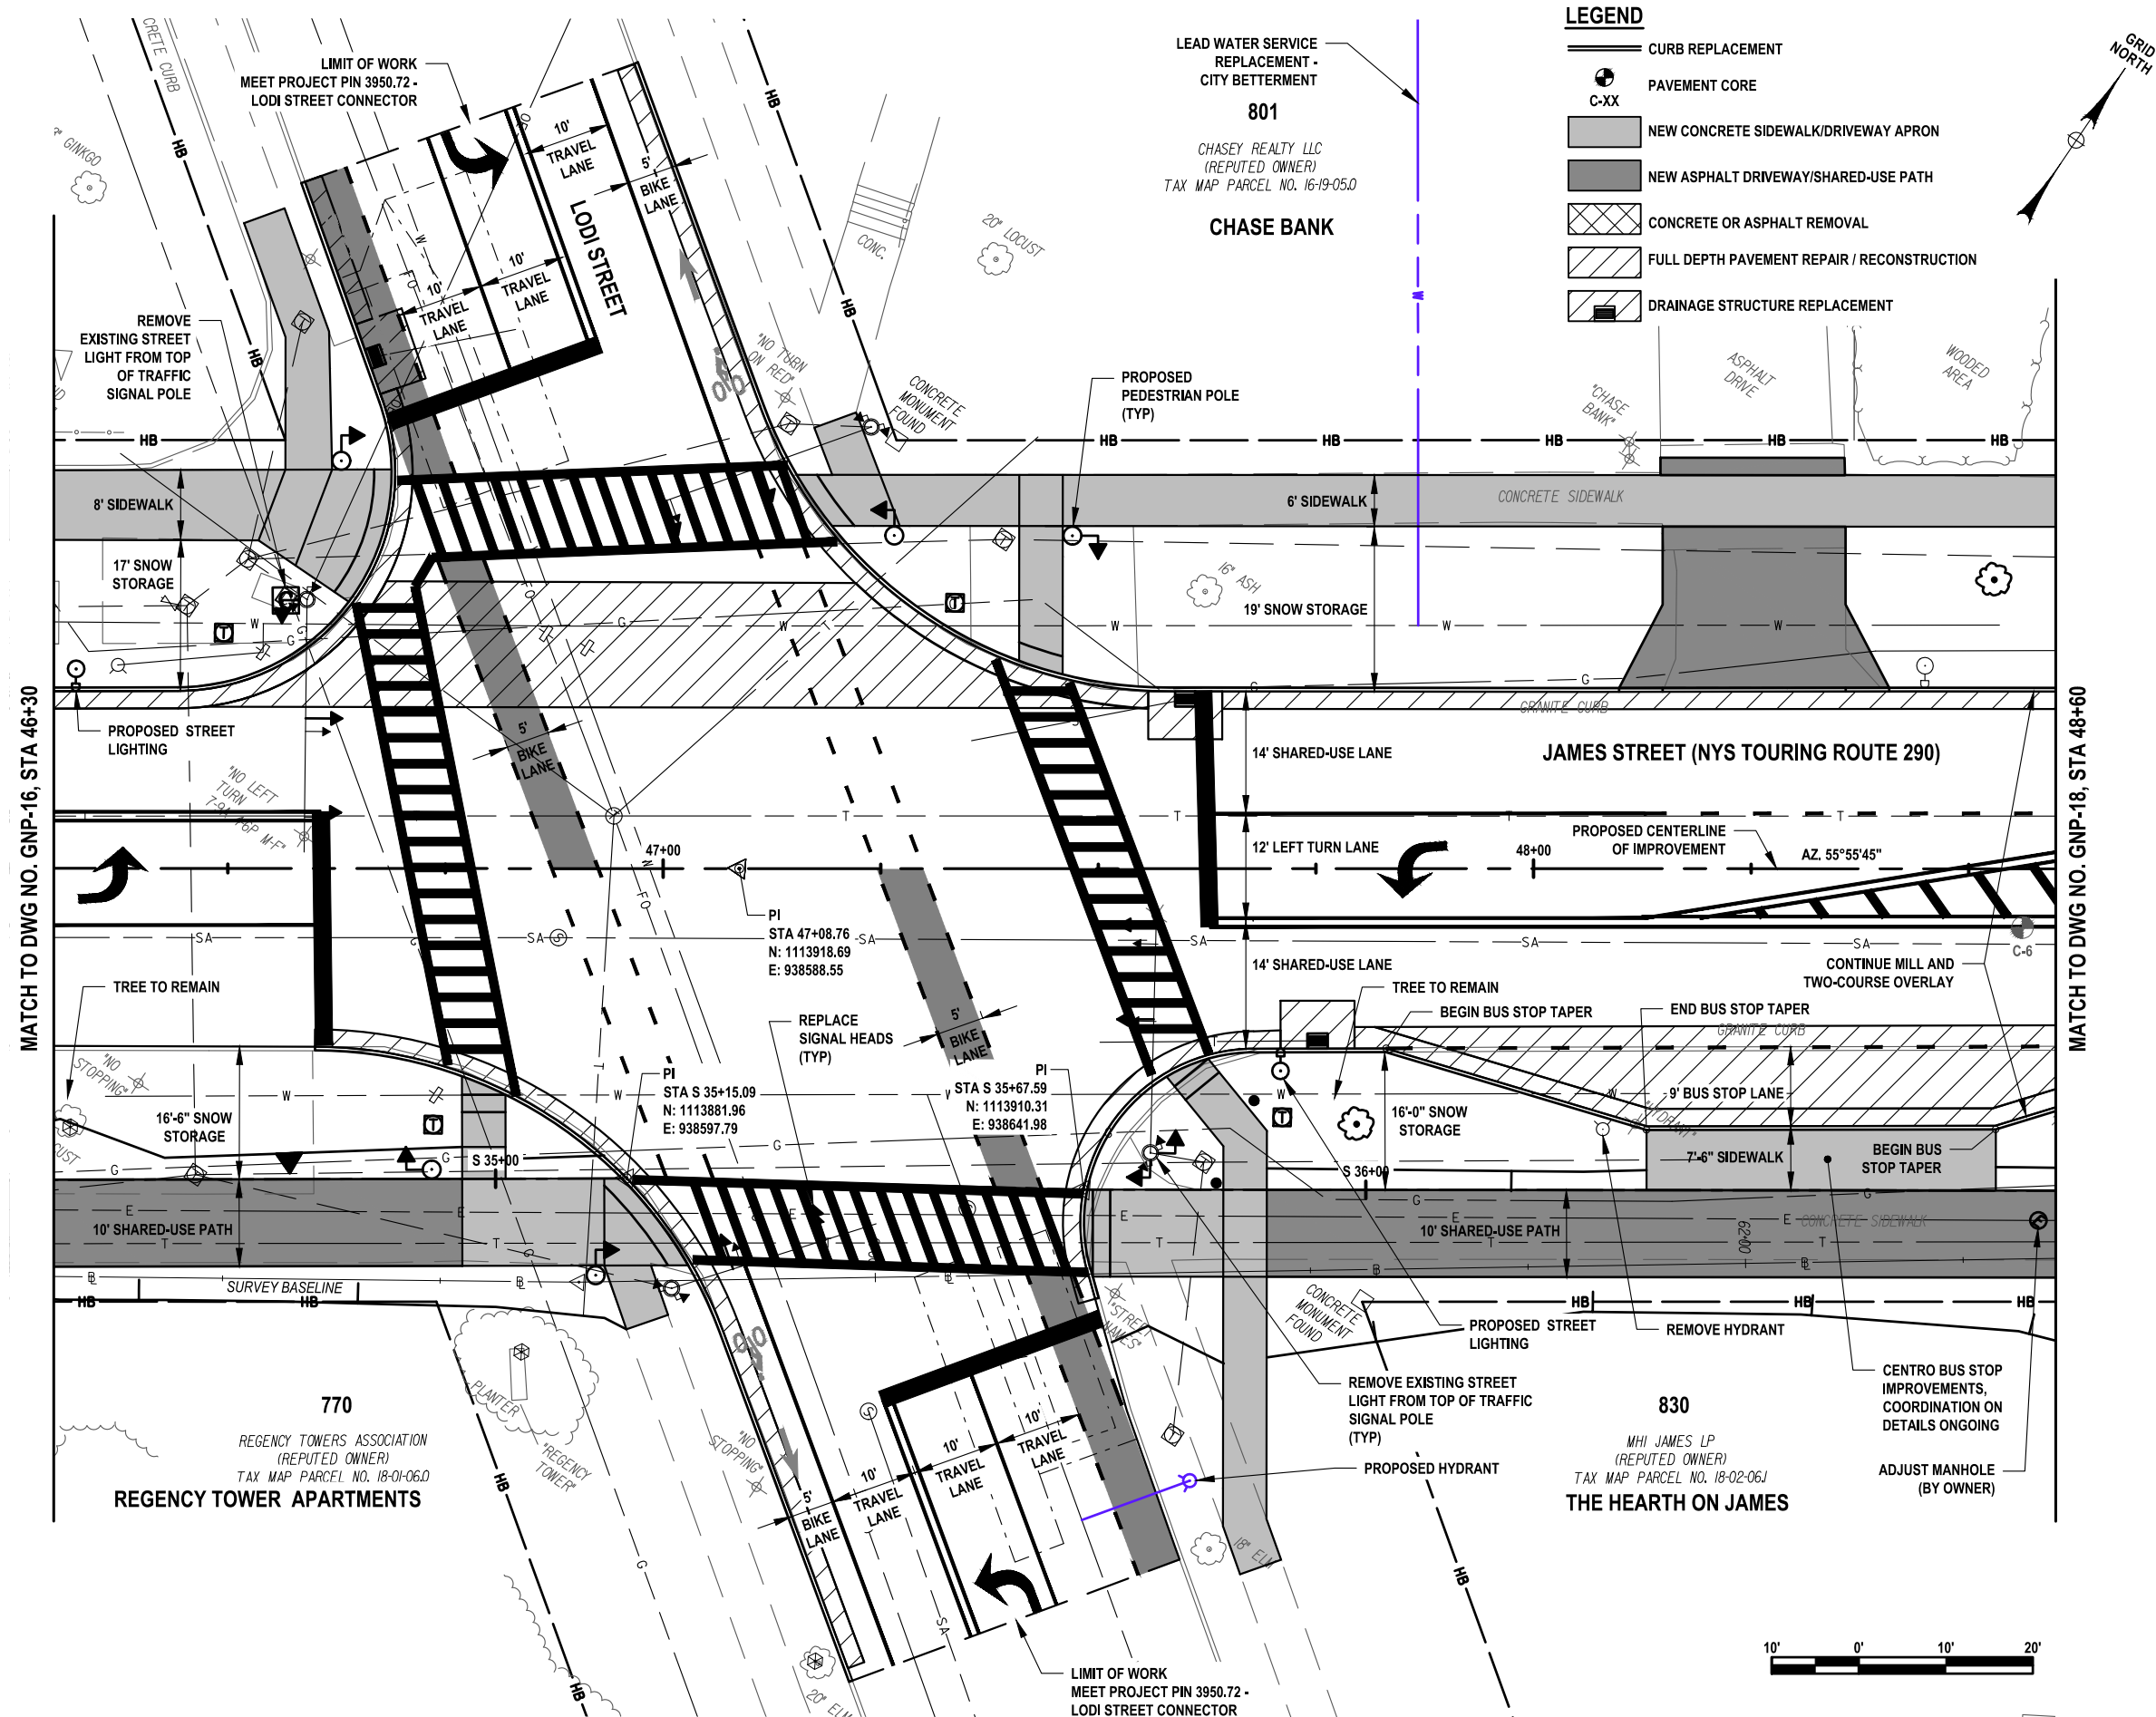

C&S Engineers, Inc.  
499 Col. Eileen Collins Blvd.  
Syracuse, New York 13212  
Phone: 315-455-2000  
Fax: 315-455-9667  
www.cscos.com

PRELIMINARY  
NOT FOR  
CONSTRUCTION



JAMES STREET  
3R IMPROVEMENTS PROJECT  
SALINA STREET TO GRANT BOULEVARD  
CITY OF SYRACUSE  
DEPARTMENT OF ENGINEERING

D040883


PIN 3757.11

| MARK   | DATE | DESCRIPTION |
|---|------|-------------|
| REVISIONS   |      |             |
| PROJECT NO. 119.436.001                                                                                          |      |             |
| DATE: JUNE 2026                                                                                                  |      |             |
| DRAWN BY: D. BUSH                                                                                                |      |             |
| DESIGNED BY: D. BUSH                                                                                             |      |             |
| CHECKED BY: T. HUMPHREY                                                                                          |      |             |
| NO ALTERATION PERMITTED HEREON EXCEPT AS PROVIDED UNDER SECTION 7209 SUBDIVISION 2 OF THE NEW YORK EDUCATION LAW |      |             |

GENERAL  
PLAN  
ALT 2

GNP-17

Jun 12, 2026 - 2:32pm  
F:\Project\119 - City of Syracuse\119\36001 - James Street Improvements\Design\CADD\Sheet Files\3757.11\_cph\_alt\_02\_gnp\_18.dwg

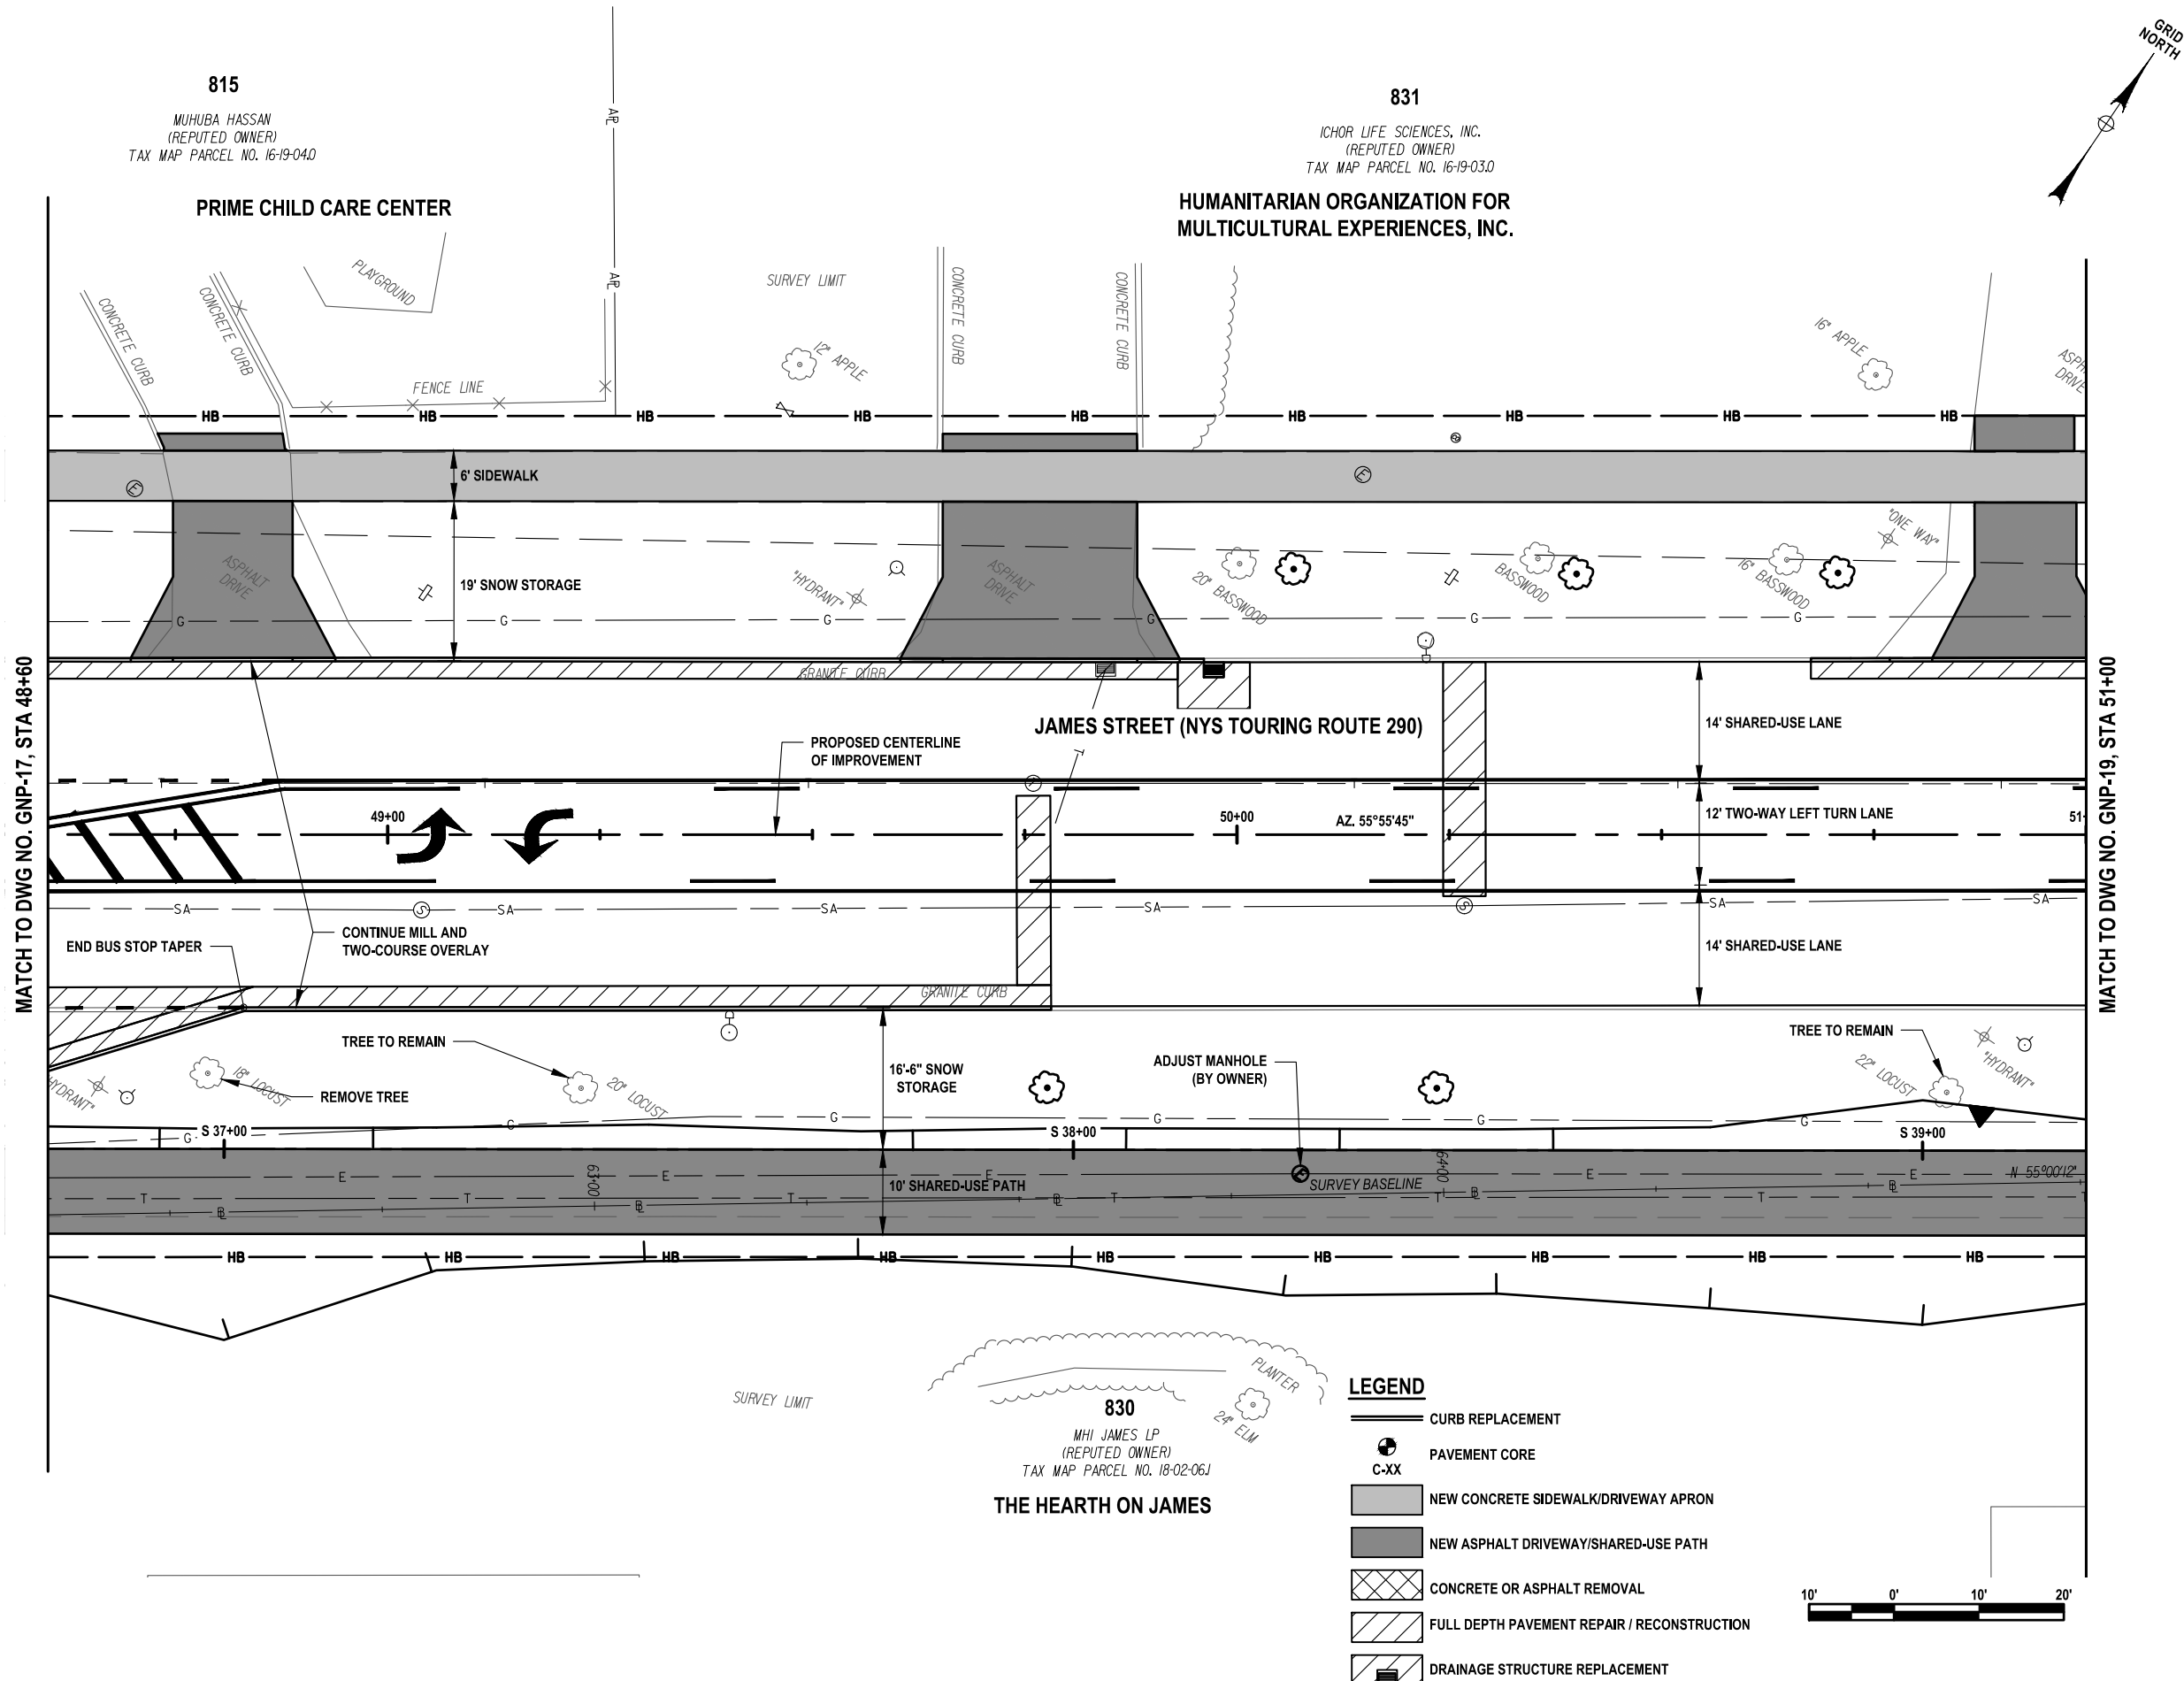

C&S Engineers, Inc.  
499 Col. Eileen Collins Blvd.  
Syracuse, New York 13212  
Phone: 315-455-2000  
Fax: 315-455-9667  
www.cscos.com

PRELIMINARY  
NOT FOR  
CONSTRUCTION



JAMES STREET  
3R IMPROVEMENTS PROJECT  
SALINA STREET TO GRANT BOULEVARD  
CITY OF SYRACUSE  
DEPARTMENT OF ENGINEERING

D040883

PIN 3757.11

| MARK   | DATE | DESCRIPTION |
|---|------|-------------|
| REVISIONS   |      |             |
| PROJECT NO: 119.436.001                                                                                                   |      |             |
| DATE: JUNE 2026   |      |             |
| DRAWN BY: D. BUSH   |      |             |
| DESIGNED BY: D. BUSH   |      |             |
| CHECKED BY: T. HUMPHREY                                                                                                   |      |             |
| NO ALTERATION PERMITTED HEREON<br>EXCEPT AS PROVIDED UNDER SECTION<br>7209 SUBDIVISION 2 OF THE NEW YORK<br>EDUCATION LAW |      |             |

GENERAL  
PLAN  
ALT 2


GNP-18



Jun 12, 2026 - 2:33pm  
F:\Project\119 - City of Syracuse\119\36001 - James Street Improvements\Design\CADD\Sheet Files\3757.11\_cph\_alt\_02\_gnp\_19.dwg

LEGEND

- CURB REPLACEMENT
- PAVEMENT CORE
- C-XX
- NEW CONCRETE SIDEWALK/DRIVEWAY APRON
- NEW ASPHALT DRIVEWAY/SHARED-USE PATH
- CONCRETE OR ASPHALT REMOVAL
- FULL DEPTH PAVEMENT REPAIR / RECONSTRUCTION
- DRAINAGE STRUCTURE REPLACEMENT

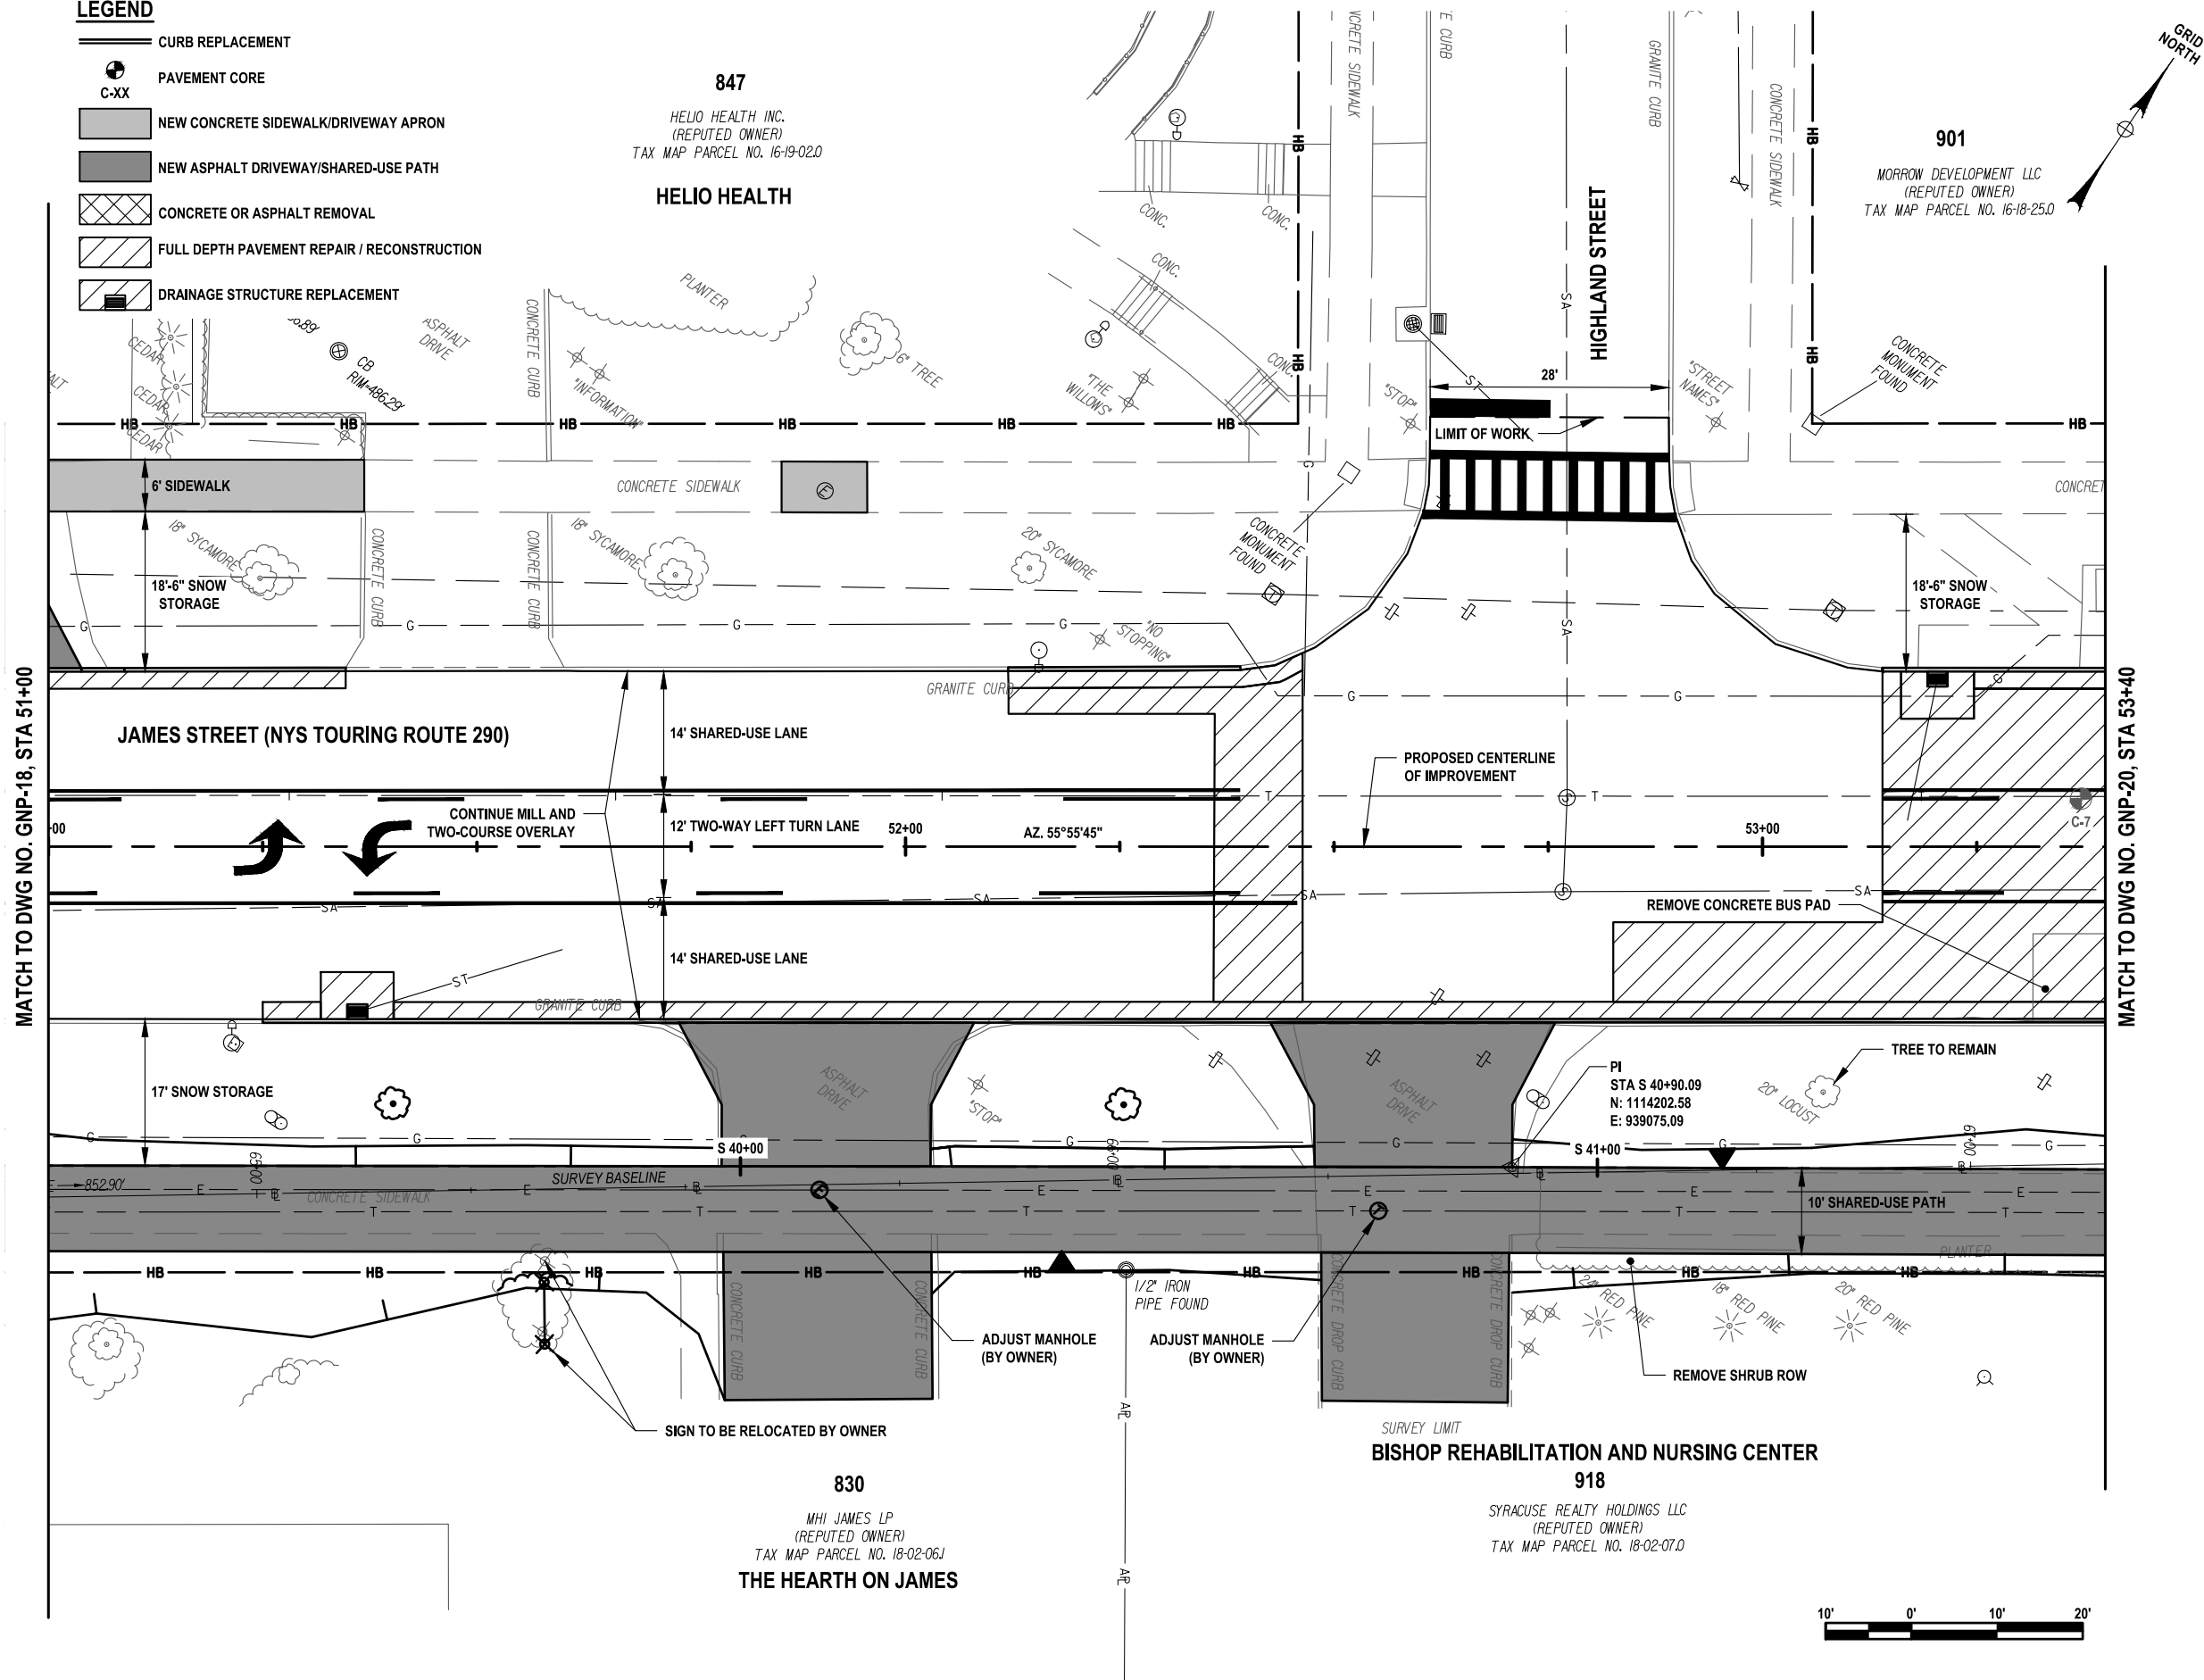

MATCH TO DWG NO. GNP-18, STA 51+00

MATCH TO DWG NO. GNP-20, STA 53+40



C&S Engineers, Inc.  
499 Col. Eileen Collins Blvd.  
Syracuse, New York 13212  
Phone: 315-455-2000  
Fax: 315-455-9667  
www.cscos.com

PRELIMINARY  
NOT FOR  
CONSTRUCTION



JAMES STREET  
3R IMPROVEMENTS PROJECT  
SALINA STREET TO GRANT BOULEVARD  
CITY OF SYRACUSE  
DEPARTMENT OF ENGINEERING


D040883  
PIN 3757.11

| MARK   | DATE | DESCRIPTION |
|---|------|-------------|
| REVISIONS   |      |             |
| PROJECT NO: 119.436.001                                                                                          |      |             |
| DATE: JUNE 2026                                                                                                  |      |             |
| DRAWN BY: D. BUSH                                                                                                |      |             |
| DESIGNED BY: D. BUSH                                                                                             |      |             |
| CHECKED BY: T. HUMPHREY                                                                                          |      |             |
| NO ALTERATION PERMITTED HEREON EXCEPT AS PROVIDED UNDER SECTION 7209 SUBDIVISION 2 OF THE NEW YORK EDUCATION LAW |      |             |

GENERAL  
PLAN  
ALT 2

GNP-19

Jun 12, 2026 - 2:34pm  
F:\Project\119 - City of Syracuse\119\36001 - James Street Improvements\Design\CADD\Sheet Files\3757.11\_cph\_alt\_02\_gnp\_20.dwg

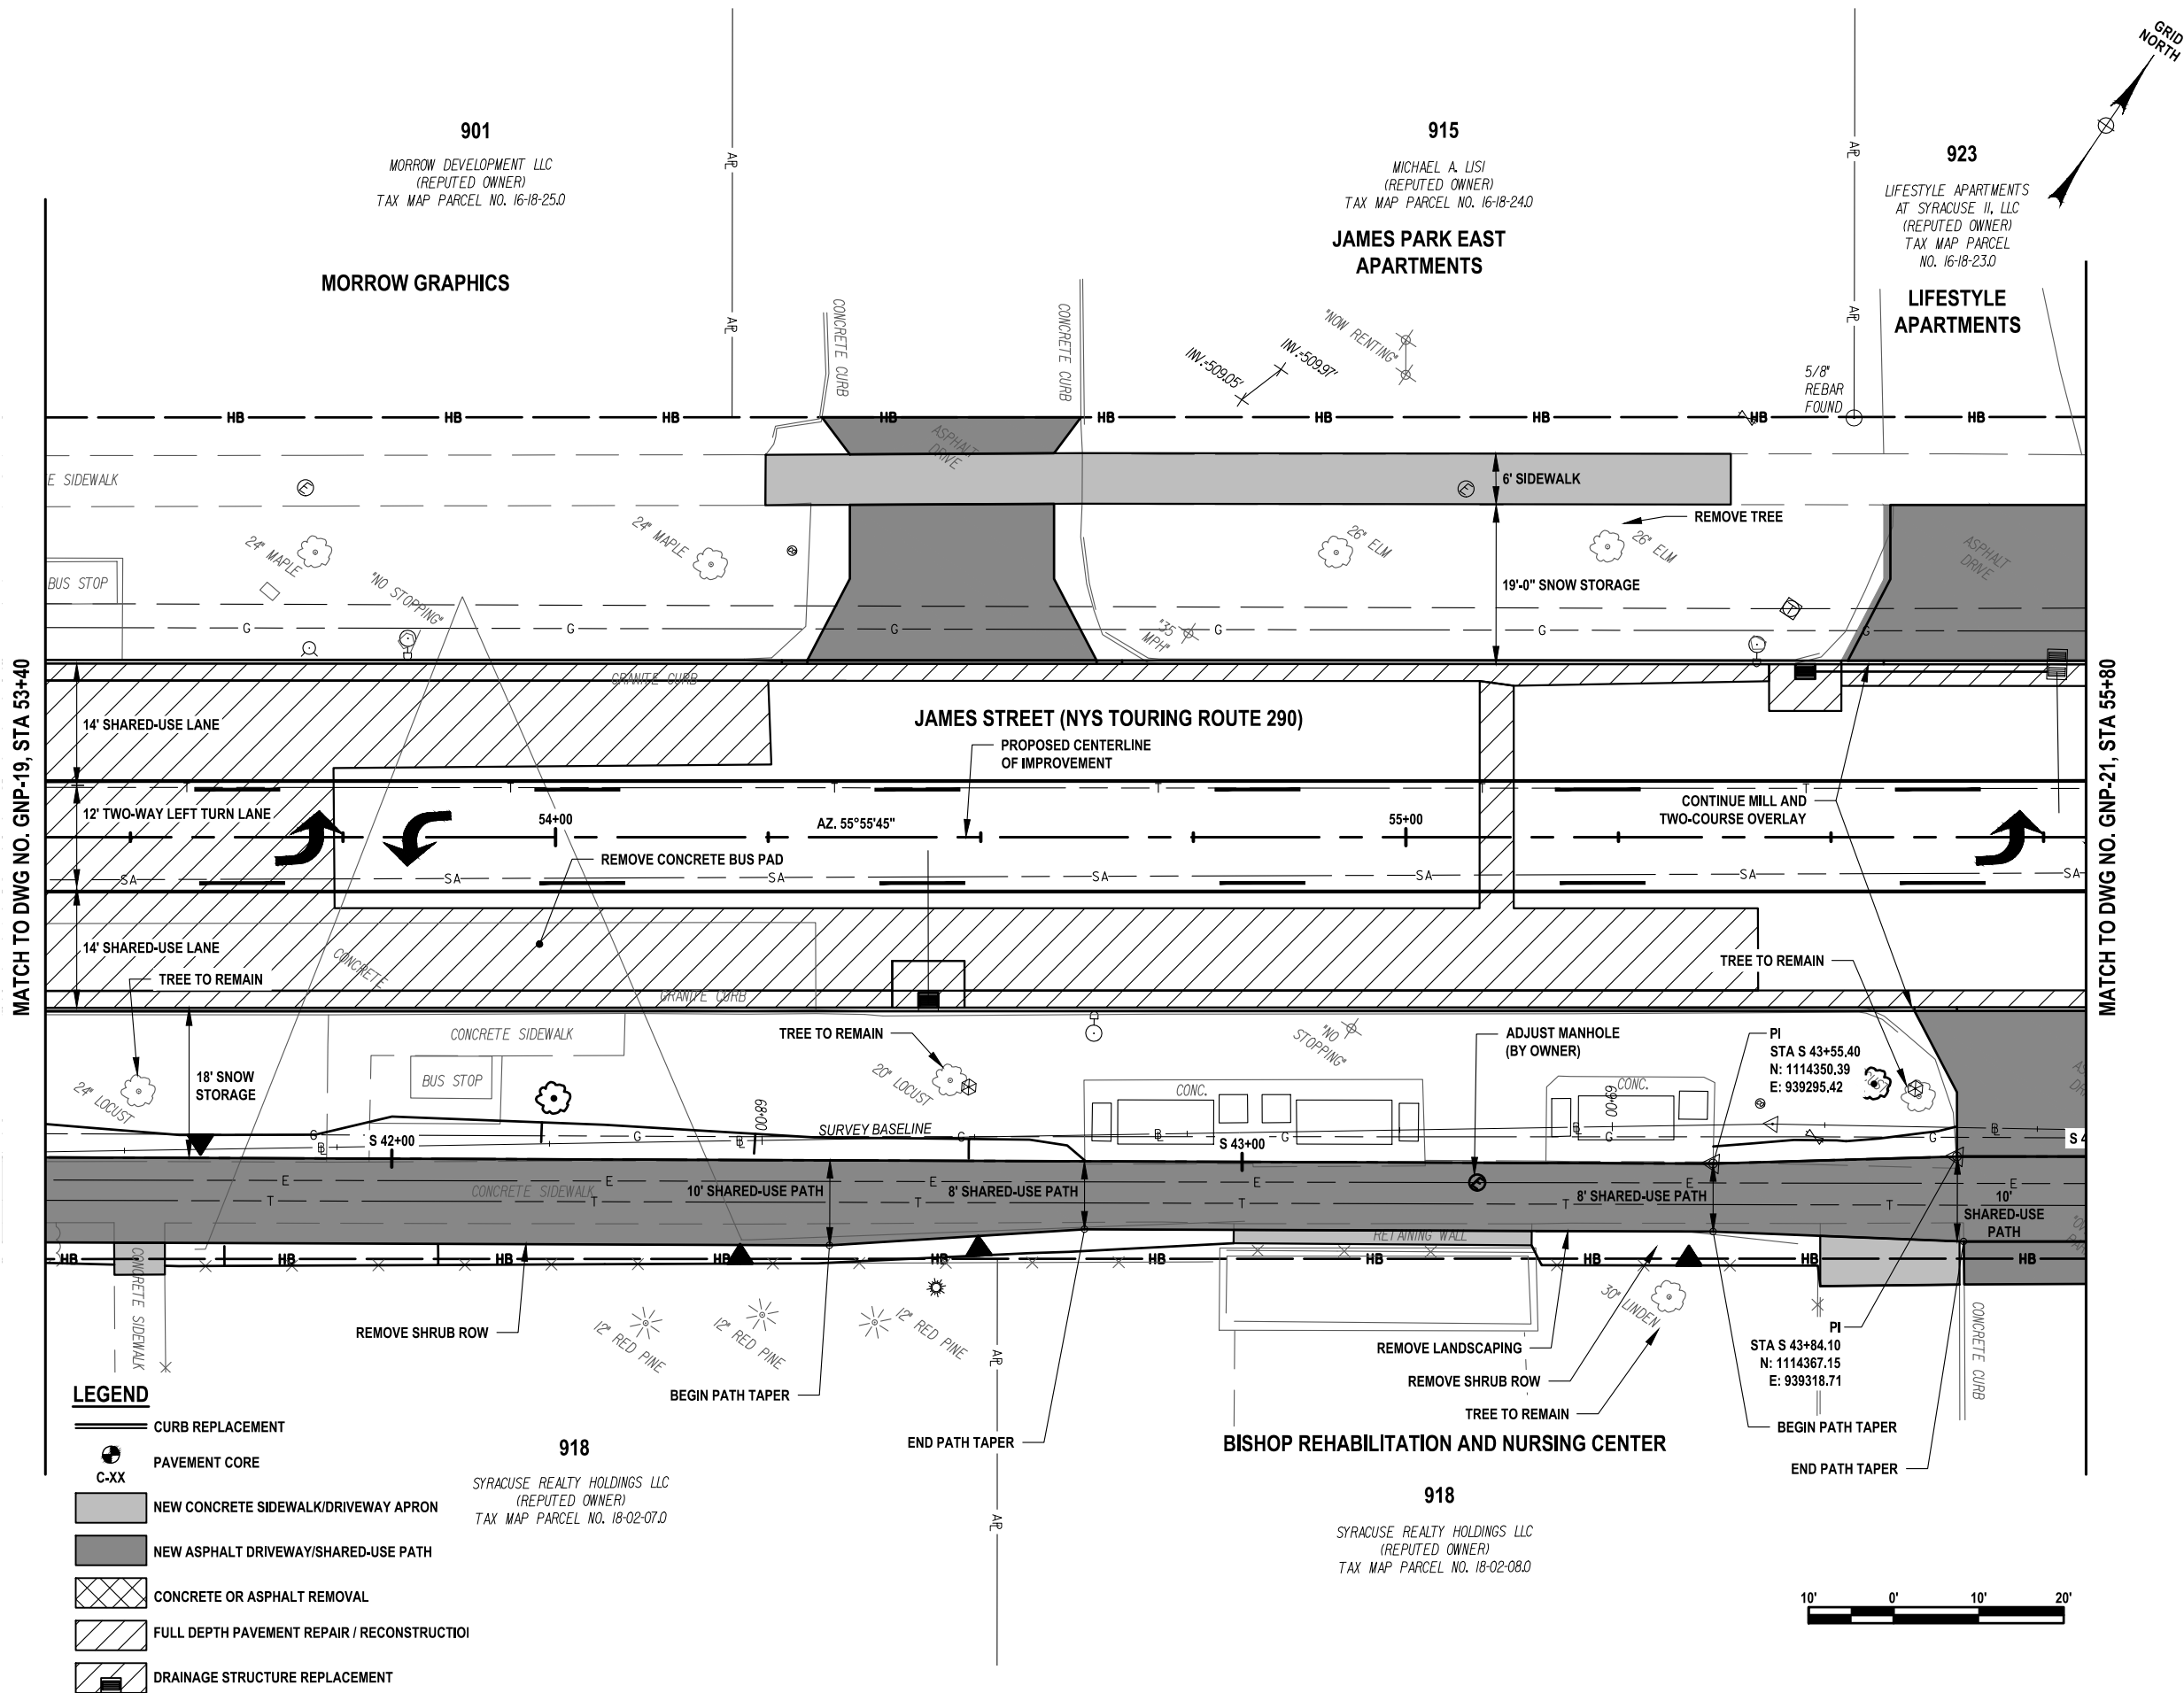

**C&S**  
COMPANIES

C&S Engineers, Inc.  
499 Col. Eileen Collins Blvd.  
Syracuse, New York 13212  
Phone: 315-455-2000  
Fax: 315-455-9667  
www.cscos.com

**PRELIMINARY**  
NOT FOR  
CONSTRUCTION




**JAMES STREET  
3R IMPROVEMENTS PROJECT**  
SALINA STREET TO GRANT BOULEVARD  
CITY OF SYRACUSE  
DEPARTMENT OF ENGINEERING  
PIN 3757.11  
D040883

| MARK   | DATE | DESCRIPTION |
|---|------|-------------|
| REVISIONS   |      |             |
| PROJECT NO: 119.436.001                                                                                                   |      |             |
| DATE: JUNE 2026   |      |             |
| DRAWN BY: D. BUSH   |      |             |
| DESIGNED BY: D. BUSH   |      |             |
| CHECKED BY: T. HUMPHREY                                                                                                   |      |             |
| NO ALTERATION PERMITTED HEREON<br>EXCEPT AS PROVIDED UNDER SECTION<br>7209 SUBDIVISION 2 OF THE NEW YORK<br>EDUCATION LAW |      |             |

**GENERAL  
PLAN  
ALT 2**

**GNP-20**

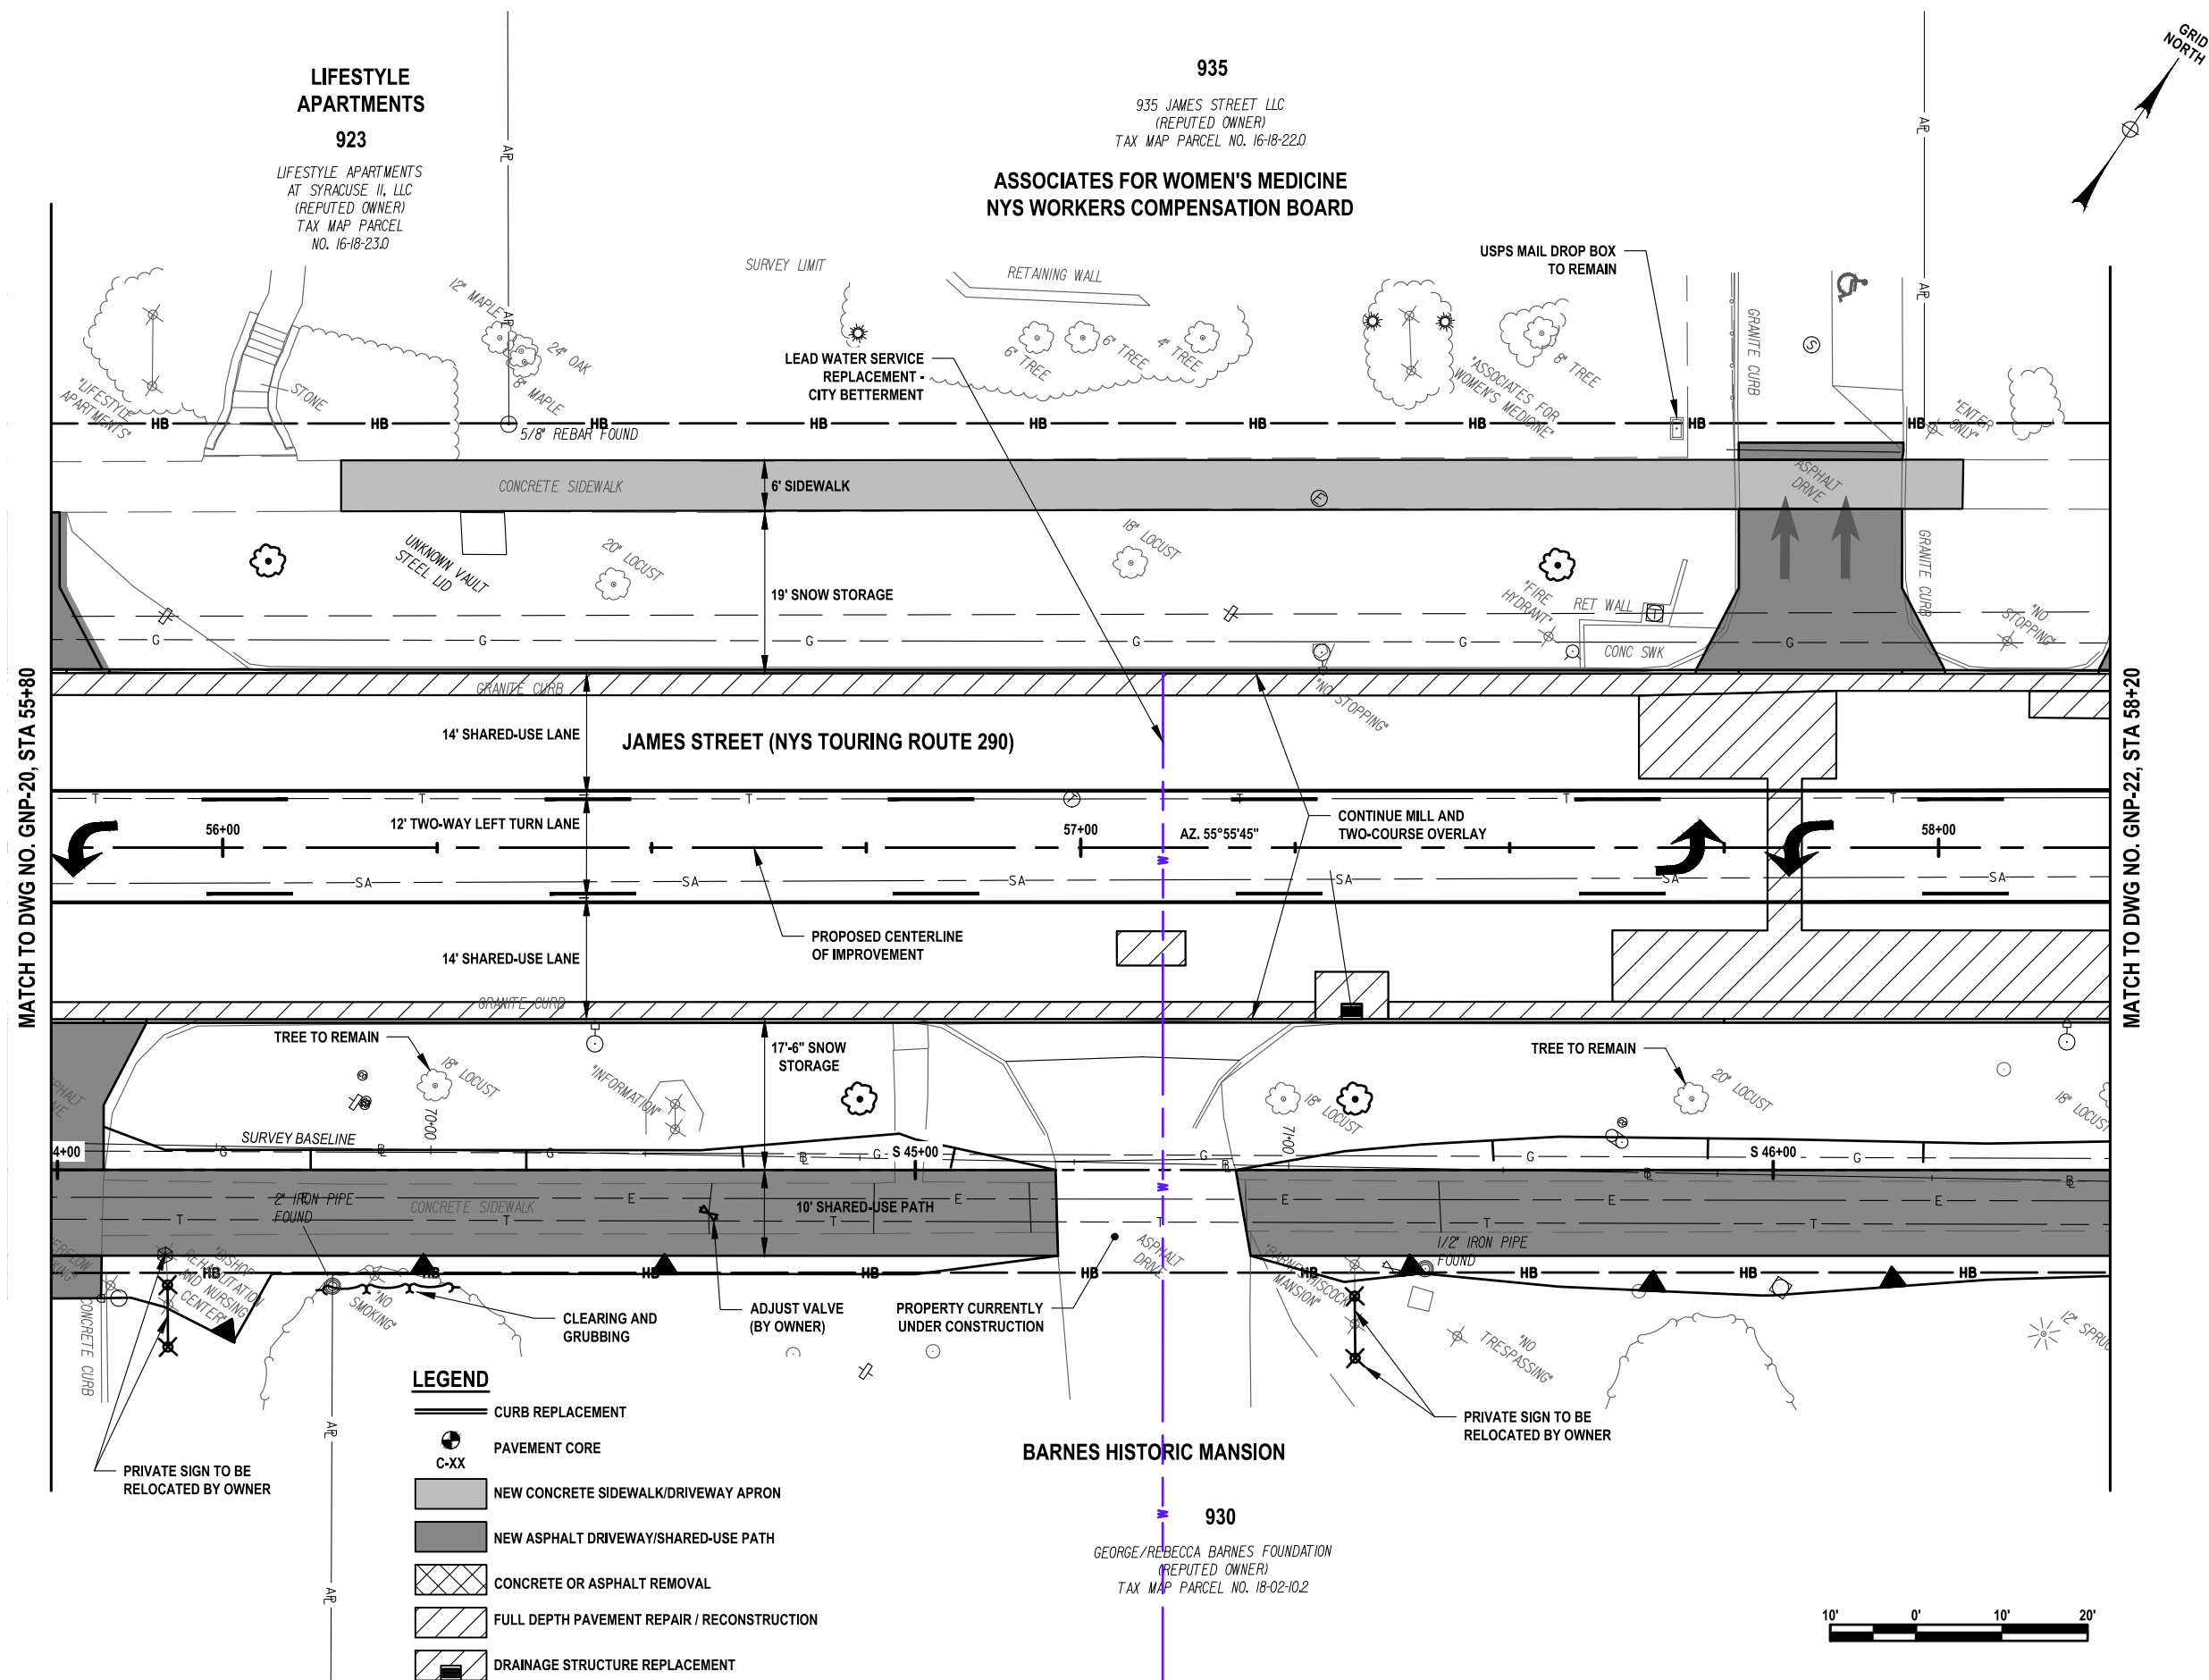

**C&S Engineers, Inc.**  
499 Col. Eileen Collins Blvd.  
Syracuse, New York 13212  
Phone: 315-455-2000  
Fax: 315-455-9667  
[www.cscos.com](http://www.cscos.com)

**PRELIMINARY**  
**NOT FOR**  
**CONSTRUCTION**



**JAMES STREET  
33R IMPROVEMENTS PROJECT  
SALINA STREET TO GRANT BOULEVARD**


**CITY OF SYRACUSE  
DEPARTMENT OF ENGINEERING**

|   |      |             |
|---|------|-------------|
|   |      |             |
|   |      |             |
|   |      |             |
| MARK   | DATE | DESCRIPTION |
| REVISIONS   |      |             |
| PROJECT NO: 119.436.001                                                                                                   |      |             |
| DATE: JUNE 2026   |      |             |
| DRAWN BY: D. BUSH   |      |             |
| DESIGNED BY: D. BUSH   |      |             |
| CHECKED BY: T. HUMPHREY                                                                                                   |      |             |
| NO ALTERATION PERMITTED HEREON<br>EXCEPT AS PROVIDED UNDER SECTION<br>7209 SUBDIVISION 2 OF THE NEW YORK<br>EDUCATION LAW |      |             |

**GENERAL  
PLAN  
ALT 2**

**GNP-21**

Jun 12, 2026 - 2:36pm  
F:\Project\119 - City of Syracuse\119\36001 - James Street Improvements\Design\CADD\Sheet Files\3757.11\_cph\_alt\_02\_gnp\_22.dwg

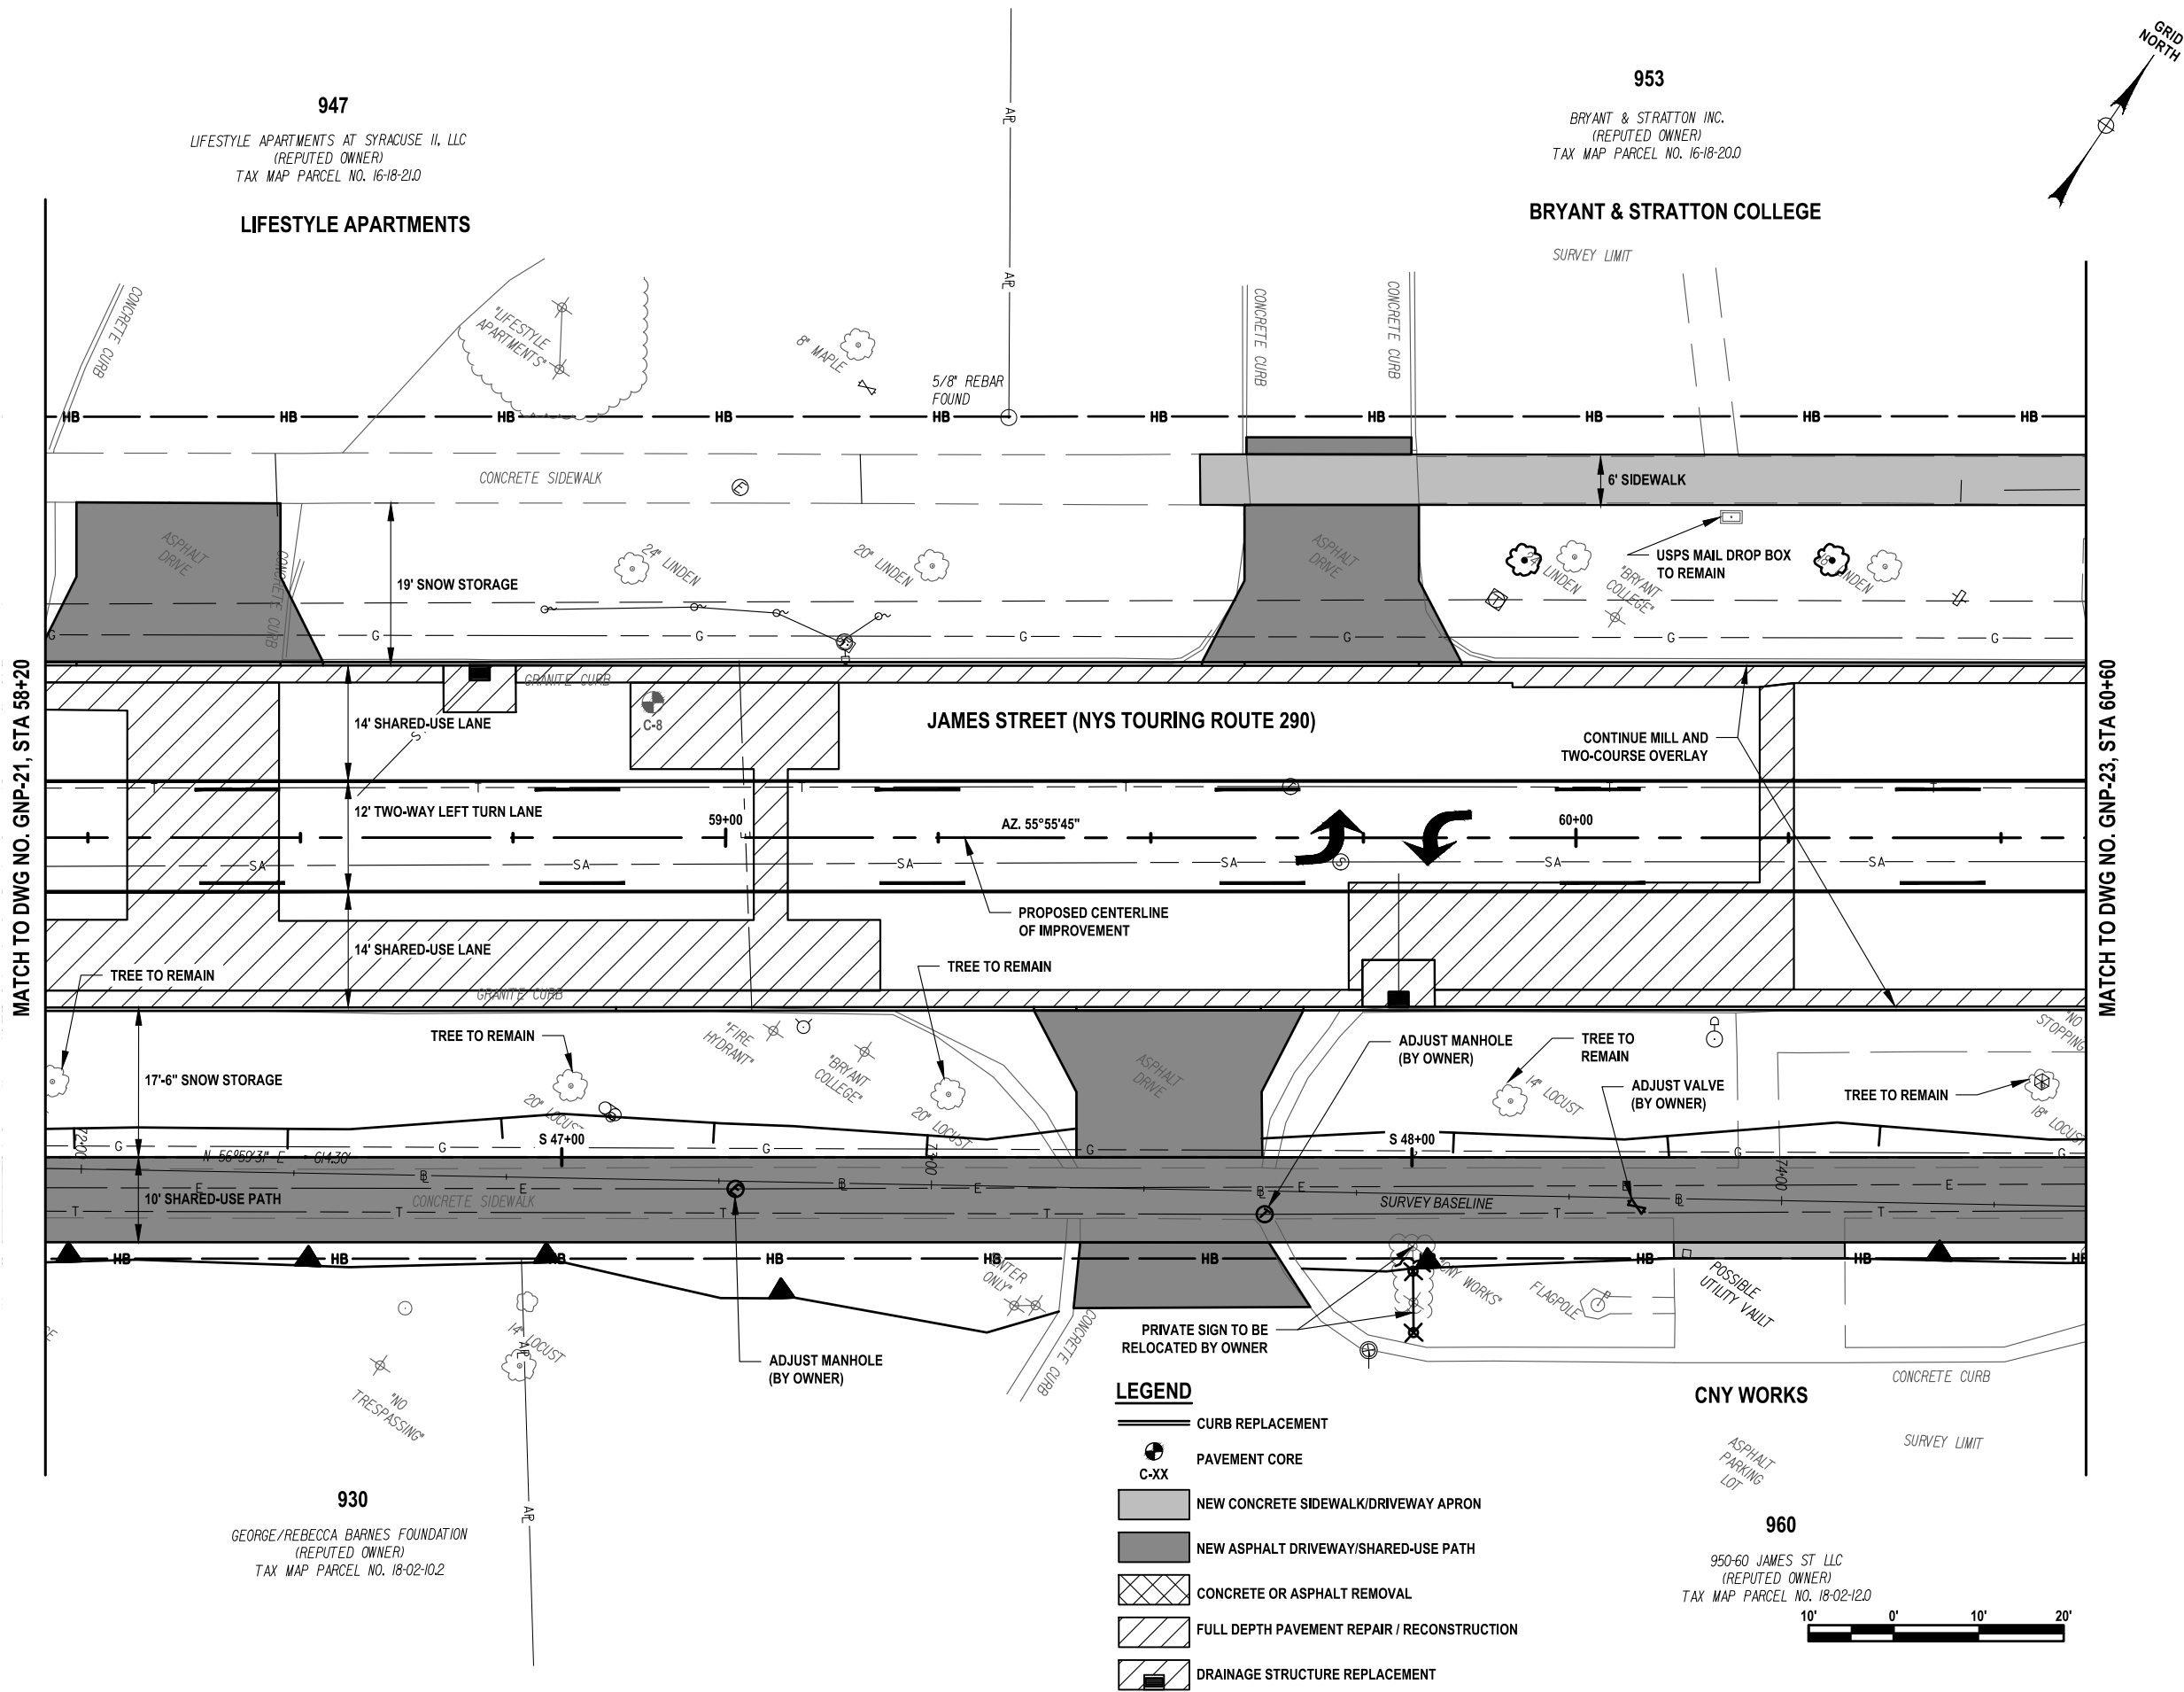

C&S Engineers, Inc.  
499 Col. Eileen Collins Blvd.  
Syracuse, New York 13212  
Phone: 315-455-2000  
Fax: 315-455-9667  
www.cscos.com

PRELIMINARY  
NOT FOR  
CONSTRUCTION



JAMES STREET  
3R IMPROVEMENTS PROJECT  
SALINA STREET TO GRANT BOULEVARD

CITY OF SYRACUSE  
DEPARTMENT OF ENGINEERING

D040883

PIN 3757.11

| MARK   | DATE | DESCRIPTION |
|---|------|-------------|
| REVISIONS   |      |             |
| PROJECT NO: 119.436.001                                                                                          |      |             |
| DATE: JUNE 2026                                                                                                  |      |             |
| DRAWN BY: D. BUSH                                                                                                |      |             |
| DESIGNED BY: D. BUSH                                                                                             |      |             |
| CHECKED BY: T. HUMPHREY                                                                                          |      |             |
| NO ALTERATION PERMITTED HEREON EXCEPT AS PROVIDED UNDER SECTION 7209 SUBDIVISION 2 OF THE NEW YORK EDUCATION LAW |      |             |

GENERAL  
PLAN  
ALT 2

GNP-22


Jun 12, 2026 - 2:37pm  
F:\Project\119 - City of Syracuse\119\36001 - James Street Improvements\Design\CADD\Sheet Files\3757.11\_cph\_alt\_02\_gnp\_23.dwg

## LEGEND

- CURB REPLACEMENT
- PAVEMENT CORE
- C-XX
- NEW CONCRETE SIDEWALK/DRIVEWAY APRON
- NEW ASPHALT DRIVEWAY/SHARED-USE PATH
- CONCRETE OR ASPHALT REMOVAL
- FULL DEPTH PAVEMENT REPAIR / RECONSTRUCTION
- DRAINAGE STRUCTURE REPLACEMENT

MATCH TO DWG NO. GNP-22, STA 60+60

MATCH TO DWG NO. GNP-24, STA 63+00

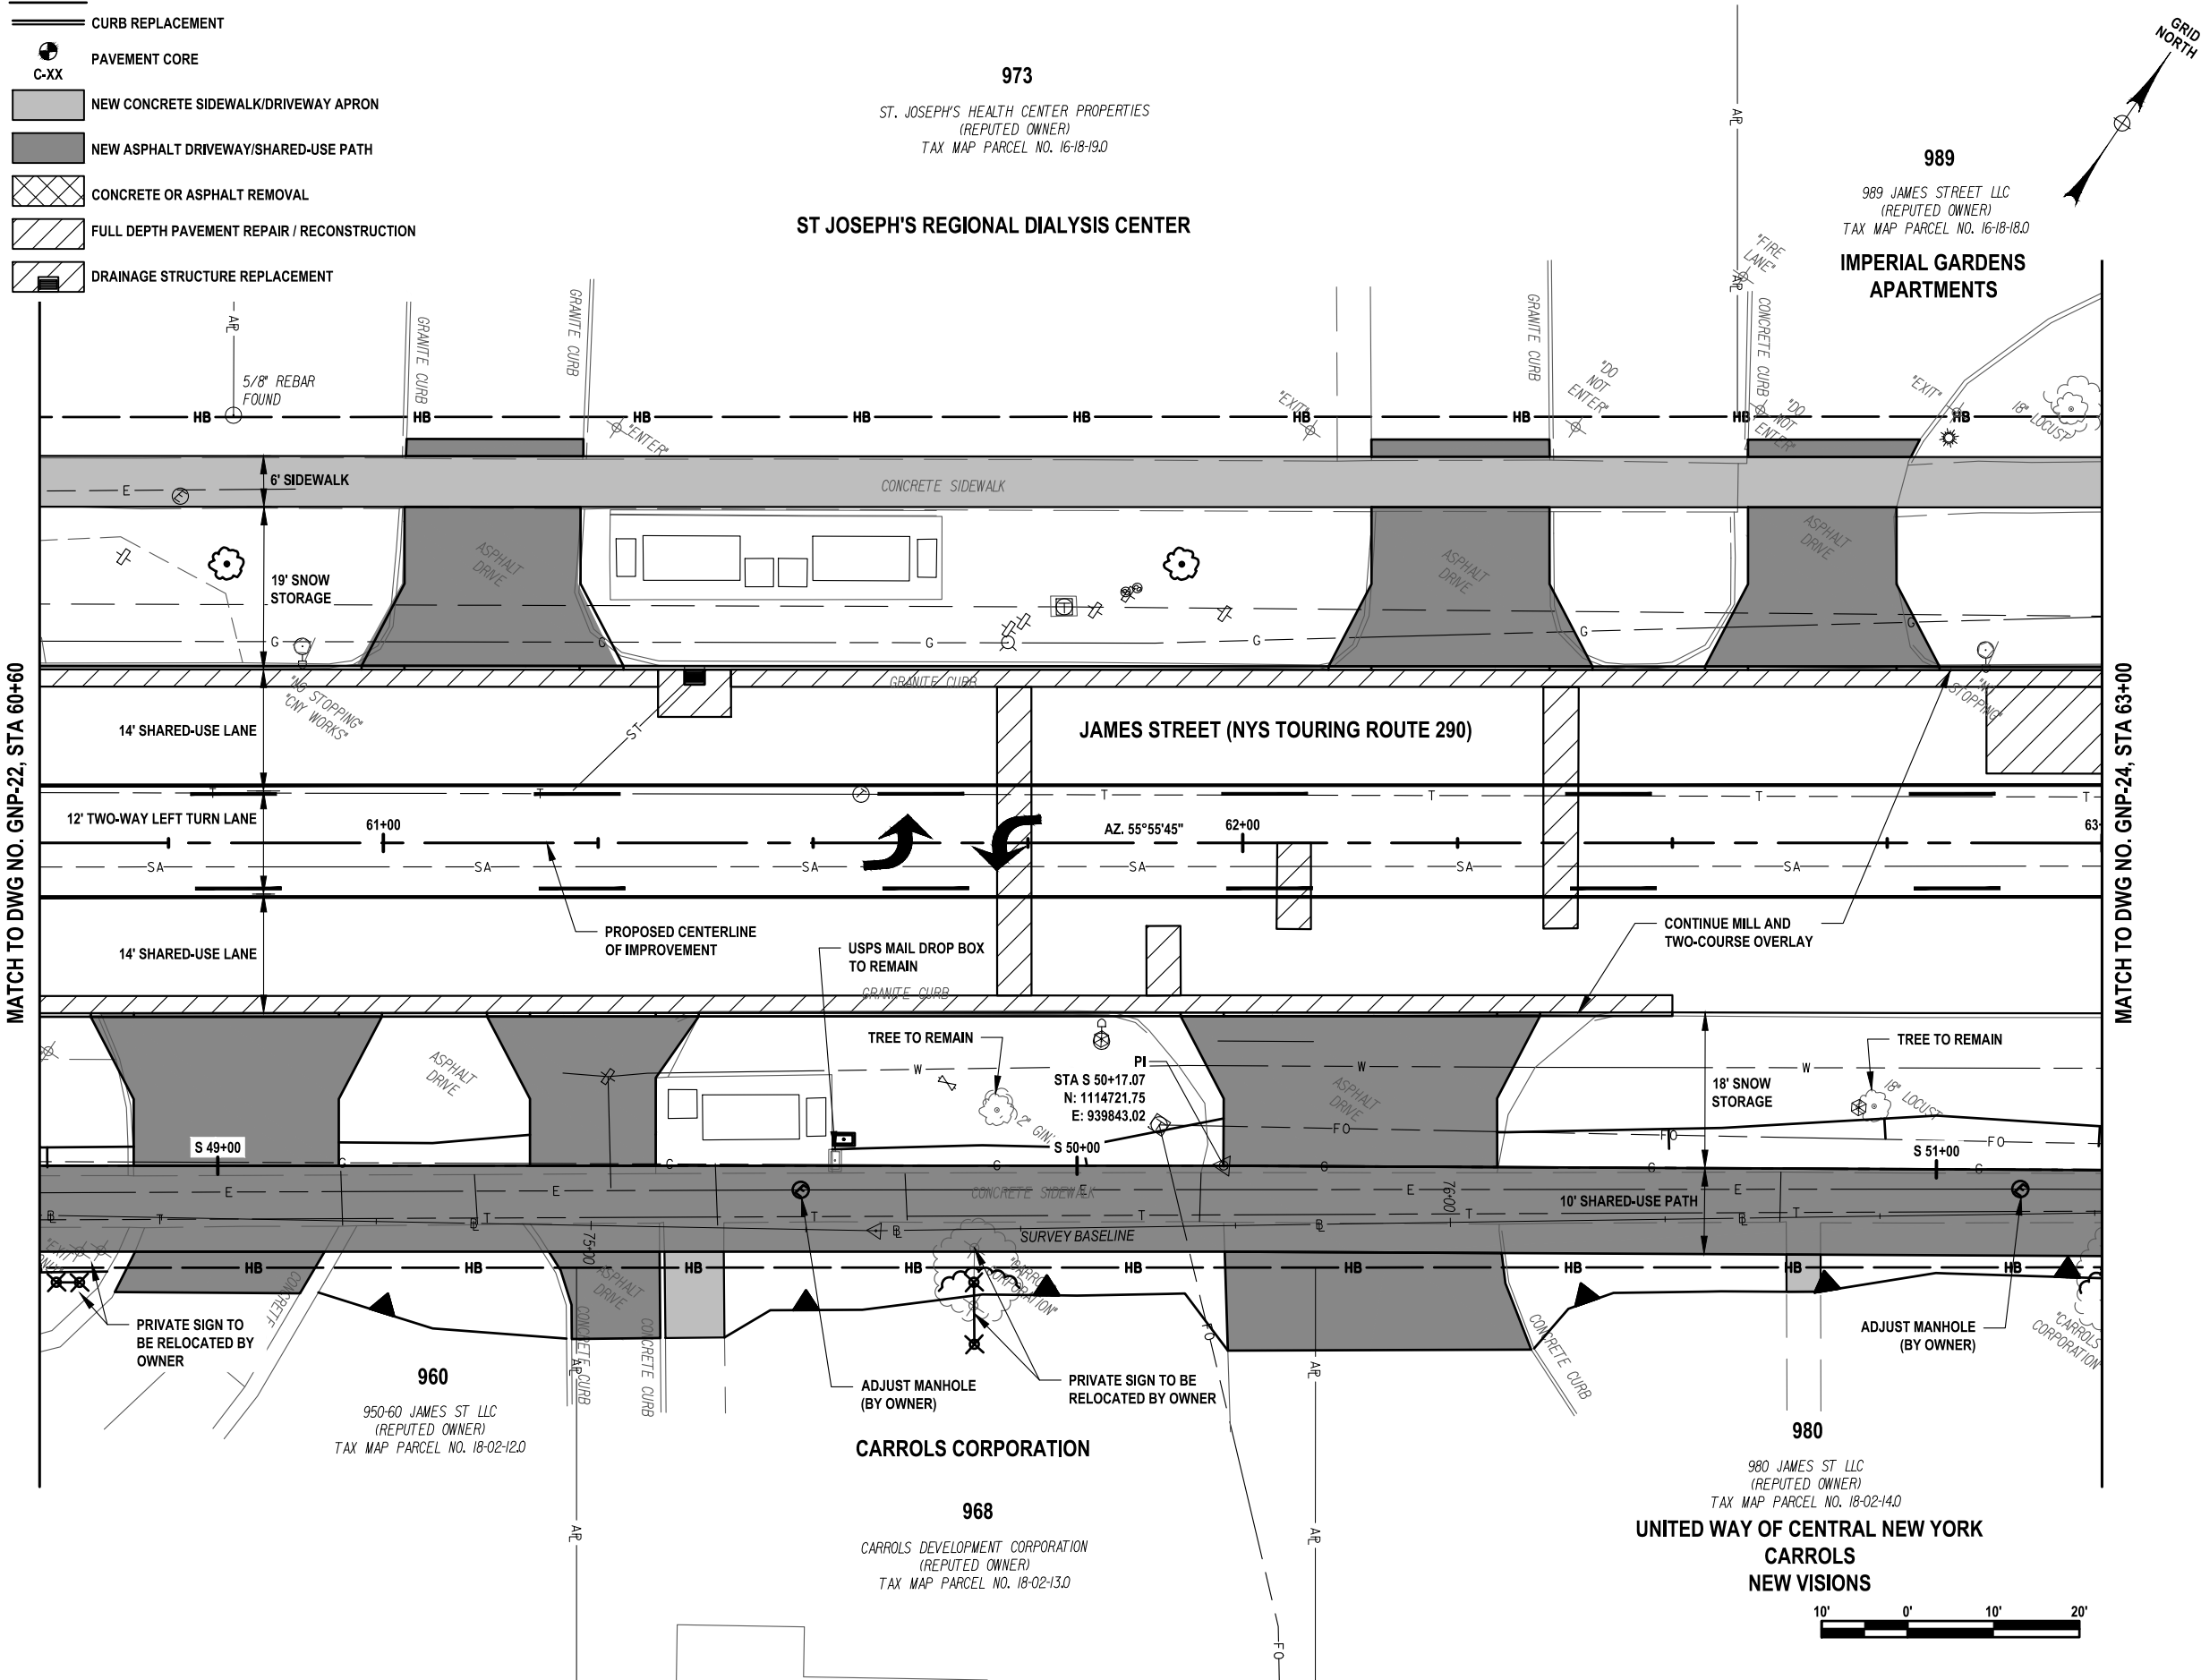

C&S Engineers, Inc.  
499 Col. Eileen Collins Blvd.  
Syracuse, New York 13212  
Phone: 315-455-2000  
Fax: 315-455-9667  
www.cscos.com

PRELIMINARY  
NOT FOR  
CONSTRUCTION



JAMES STREET  
3R IMPROVEMENTS PROJECT  
SALINA STREET TO GRANT BOULEVARD  
CITY OF SYRACUSE  
DEPARTMENT OF ENGINEERING

D040883


PIN 3757.11

| MARK   | DATE | DESCRIPTION |
|---|------|-------------|
| REVISIONS   |      |             |
| PROJECT NO: 119.436.001                                                                                                   |      |             |
| DATE: JUNE 2026   |      |             |
| DRAWN BY: D. BUSH   |      |             |
| DESIGNED BY: D. BUSH   |      |             |
| CHECKED BY: T. HUMPHREY                                                                                                   |      |             |
| NO ALTERATION PERMITTED HEREON<br>EXCEPT AS PROVIDED UNDER SECTION<br>7209 SUBDIVISION 2 OF THE NEW YORK<br>EDUCATION LAW |      |             |

GENERAL  
PLAN  
ALT 2

GNP-23

Jun 12, 2026 - 2:39pm  
F:\Project\119 - City of Syracuse\119\36001 - James Street Improvements\Design\CADD\Sheet Files\3757.11\_cph\_alt\_02\_gnp\_24.dwg

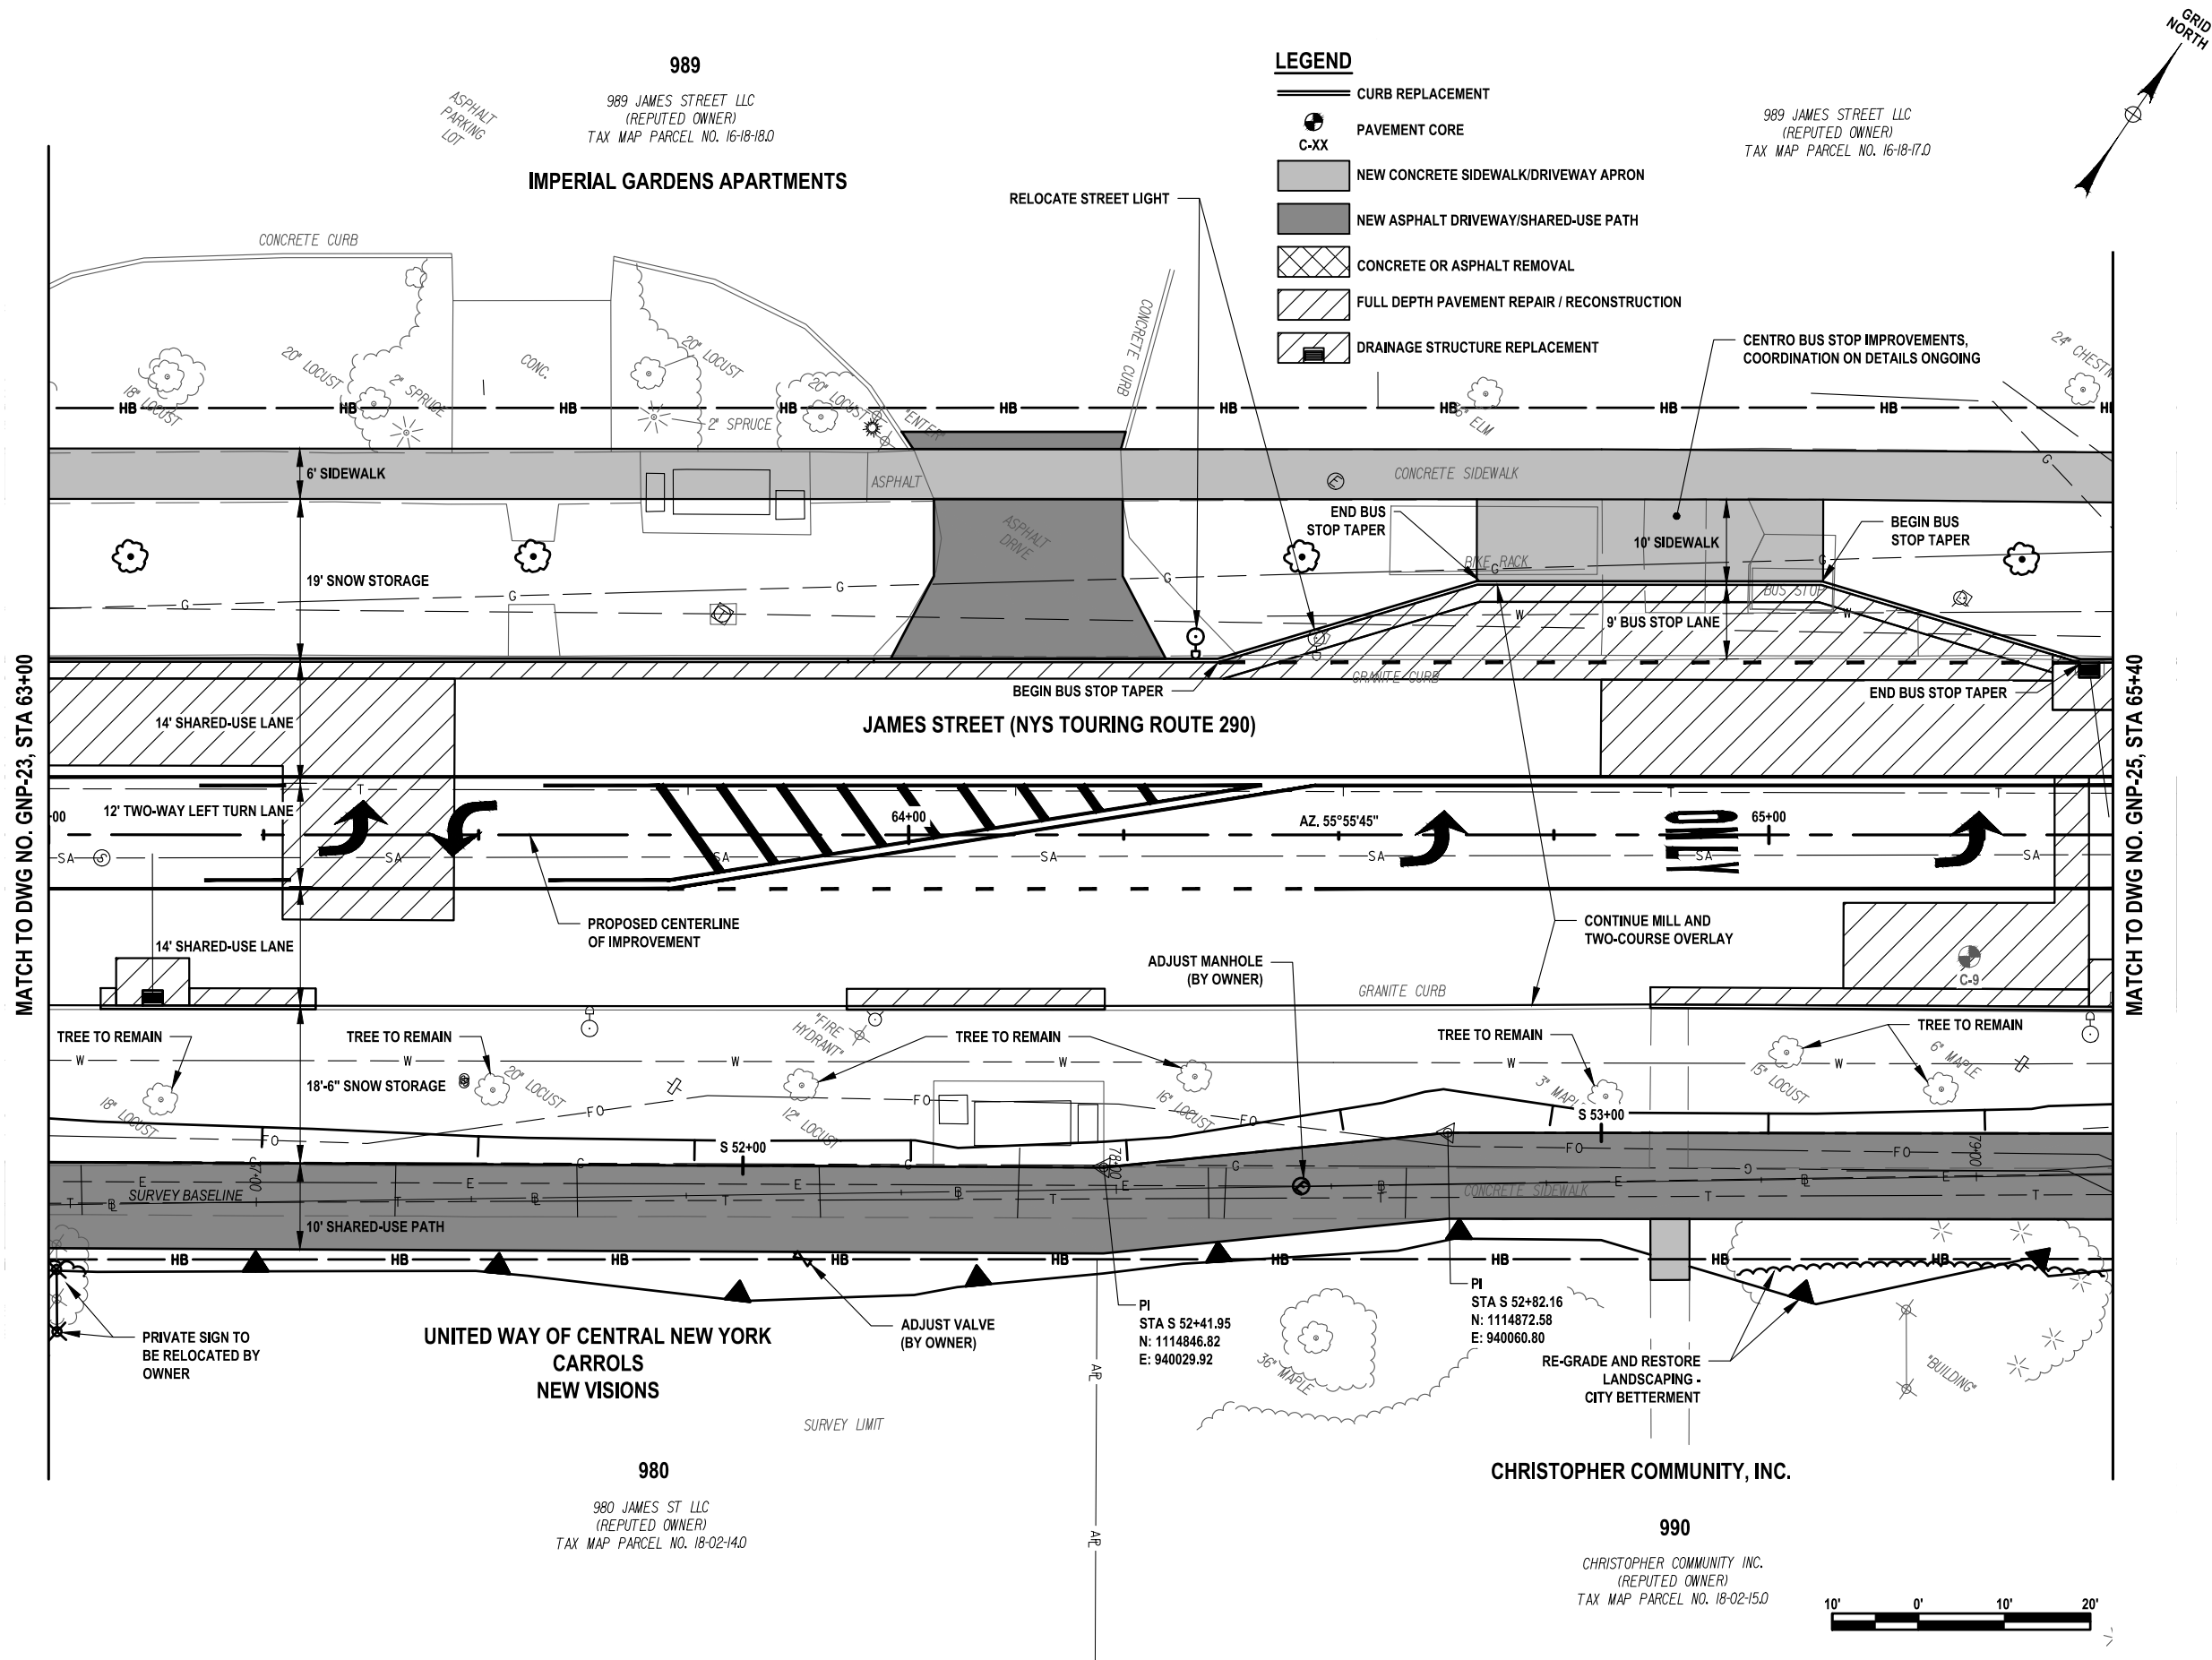

C&S Engineers, Inc.  
499 Col. Eileen Collins Blvd.  
Syracuse, New York 13212  
Phone: 315-455-2000  
Fax: 315-455-9667  
www.cscos.com

PRELIMINARY  
NOT FOR  
CONSTRUCTION



JAMES STREET  
3R IMPROVEMENTS PROJECT  
SALINA STREET TO GRANT BOULEVARD  
CITY OF SYRACUSE  
DEPARTMENT OF ENGINEERING

D040883


PIN 3757.11

| MARK   | DATE | DESCRIPTION |
|---|------|-------------|
| REVISIONS   |      |             |
| PROJECT NO: 119.436.001                                                                                          |      |             |
| DATE: JUNE 2026                                                                                                  |      |             |
| DRAWN BY: D. BUSH                                                                                                |      |             |
| DESIGNED BY: D. BUSH                                                                                             |      |             |
| CHECKED BY: T. HUMPHREY                                                                                          |      |             |
| NO ALTERATION PERMITTED HEREON EXCEPT AS PROVIDED UNDER SECTION 7209 SUBDIVISION 2 OF THE NEW YORK EDUCATION LAW |      |             |

GENERAL  
PLAN  
ALT 2

GNP-24



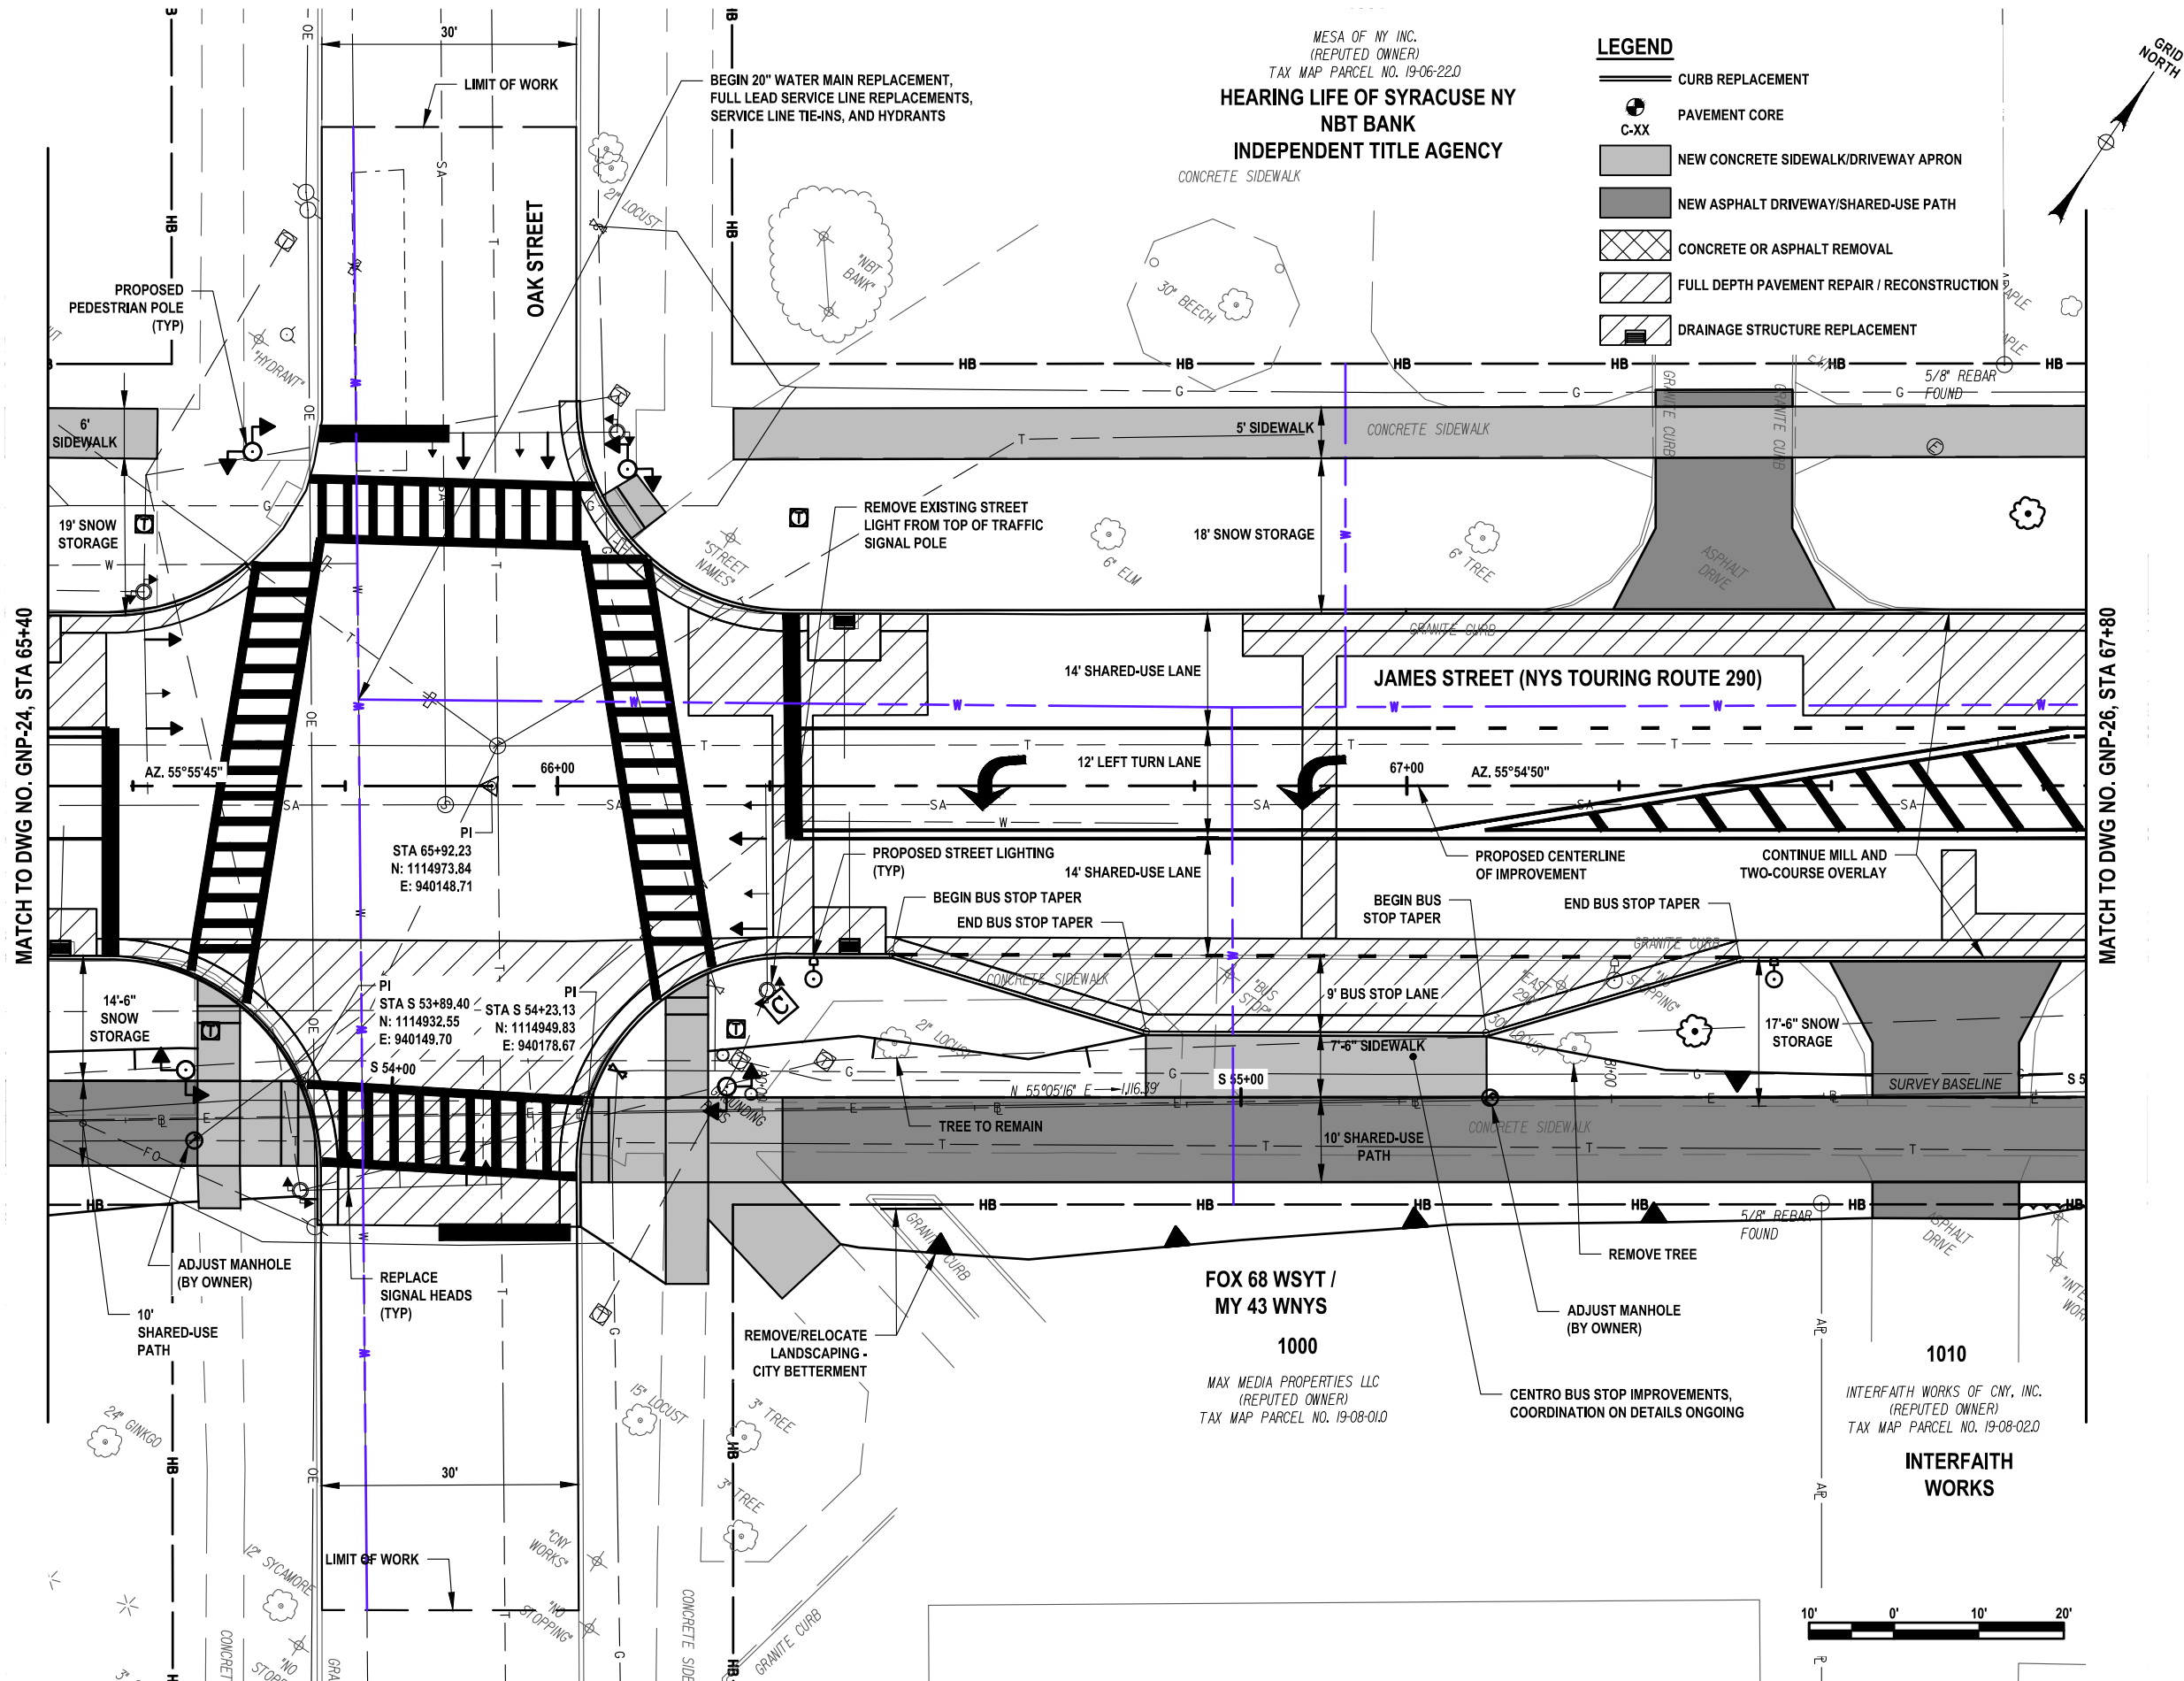

C&S Engineers, Inc.  
499 Col. Eileen Collins Blvd.  
Syracuse, New York 13212  
Phone: 315-455-2000  
Fax: 315-455-9667  
www.cscos.com

PRELIMINARY  
NOT FOR  
CONSTRUCTION



JAMES STREET  
3R IMPROVEMENTS PROJECT  
SALINA STREET TO GRANT BOULEVARD  
CITY OF SYRACUSE  
DEPARTMENT OF ENGINEERING

D040883


PIN 3757.11

| MARK   | DATE | DESCRIPTION |
|---|------|-------------|
| REVISIONS   |      |             |
| PROJECT NO: 119.436.001                                                                                                   |      |             |
| DATE: JUNE 2026   |      |             |
| DRAWN BY: D. BUSH   |      |             |
| DESIGNED BY: D. BUSH   |      |             |
| CHECKED BY: T. HUMPHREY                                                                                                   |      |             |
| NO ALTERATION PERMITTED HEREON<br>EXCEPT AS PROVIDED UNDER SECTION<br>7209 SUBDIVISION 2 OF THE NEW YORK<br>EDUCATION LAW |      |             |

GENERAL  
PLAN  
ALT 2

GNP-25

Jun 12, 2026 - 2:41pm  
F:\Project\119 - City of Syracuse\119\36001 - James Street Improvements\Design\CADD\Sheet Files\3757.11\_cph\_alt\_02\_gnp\_26.dwg

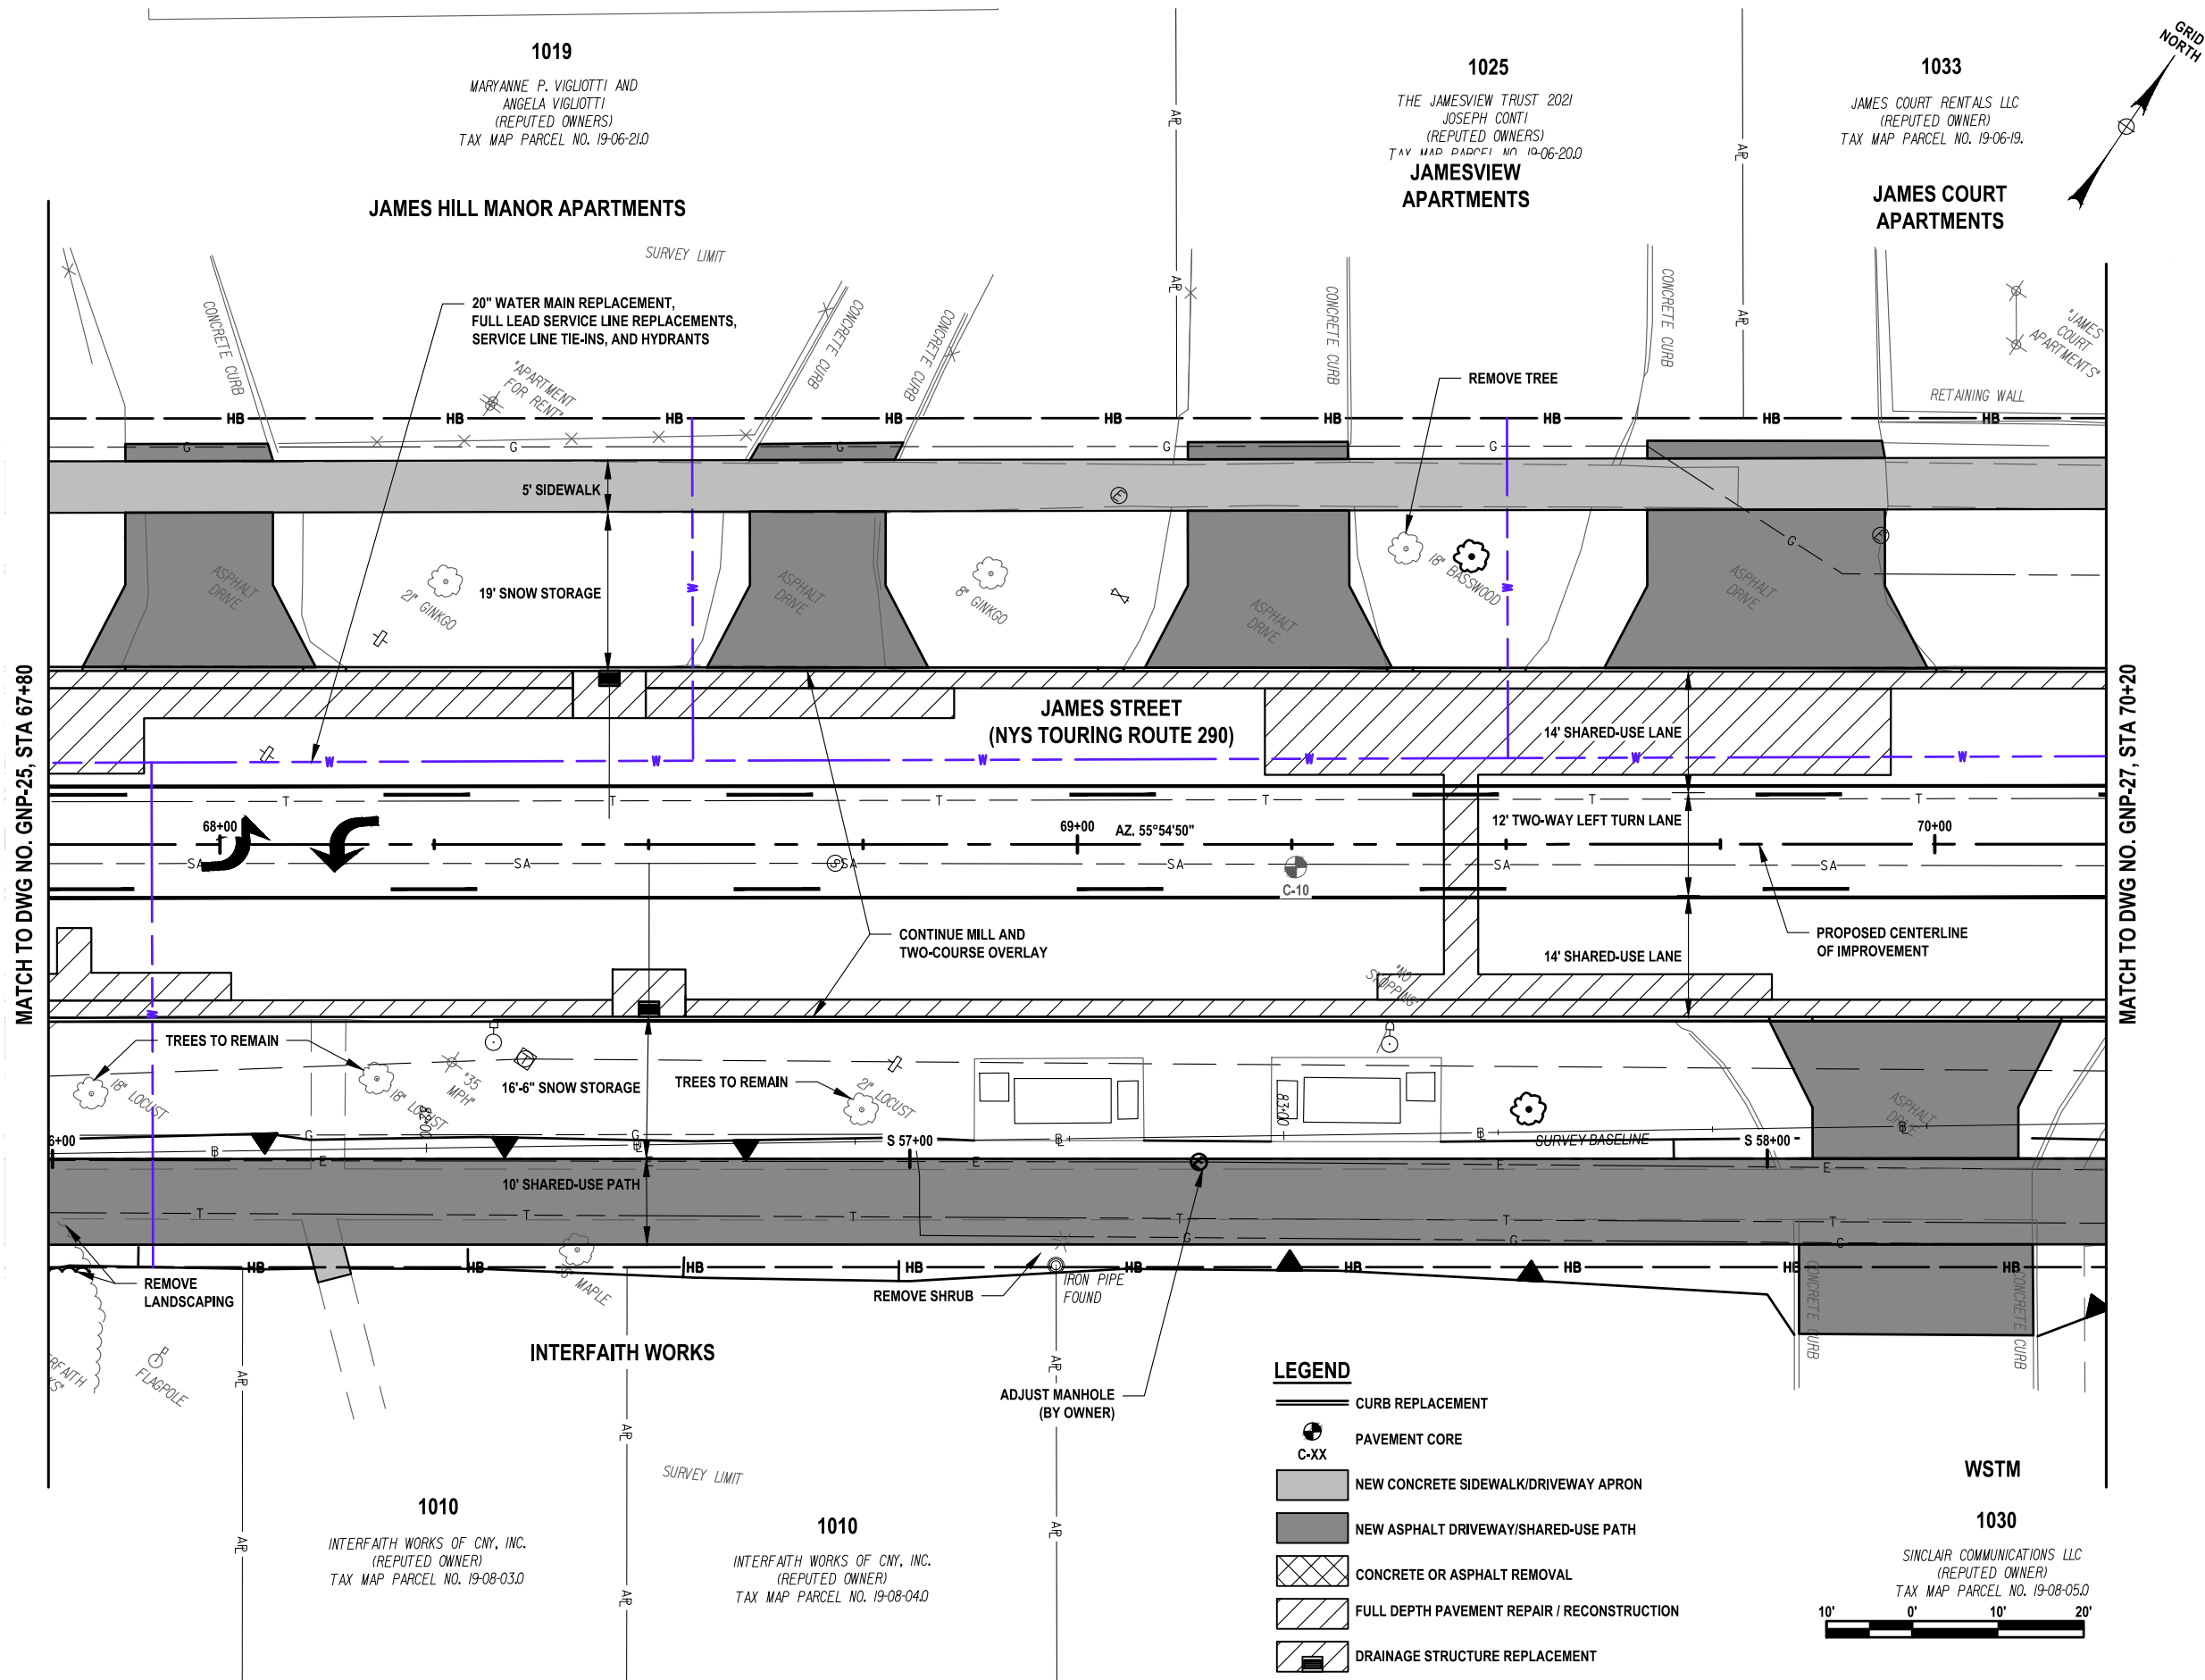

C&S Engineers, Inc.  
499 Col. Eileen Collins Blvd.  
Syracuse, New York 13212  
Phone: 315-455-2000  
Fax: 315-455-9667  
www.cscos.com

PRELIMINARY  
NOT FOR  
CONSTRUCTION



JAMES STREET  
3R IMPROVEMENTS PROJECT  
SALINA STREET TO GRANT BOULEVARD  
CITY OF SYRACUSE  
DEPARTMENT OF ENGINEERING

D040883


PIN 3757.11

| MARK   | DATE | DESCRIPTION |
|---|------|-------------|
| REVISIONS   |      |             |
| PROJECT NO: 119.436.001                                                                                                   |      |             |
| DATE: JUNE 2026   |      |             |
| DRAWN BY: D. BUSH   |      |             |
| DESIGNED BY: D. BUSH   |      |             |
| CHECKED BY: T. HUMPHREY                                                                                                   |      |             |
| NO ALTERATION PERMITTED HEREON<br>EXCEPT AS PROVIDED UNDER SECTION<br>7209 SUBDIVISION 2 OF THE NEW YORK<br>EDUCATION LAW |      |             |

GENERAL  
PLAN  
ALT 2

GNP-26

Jun 12, 2026 - 2:42pm  
F:\Project\119 - City of Syracuse\119\36001 - James Street Improvements\Design\CADD\Sheet Files\3757.11\_cph\_alt\_02\_gnp\_27.dwg

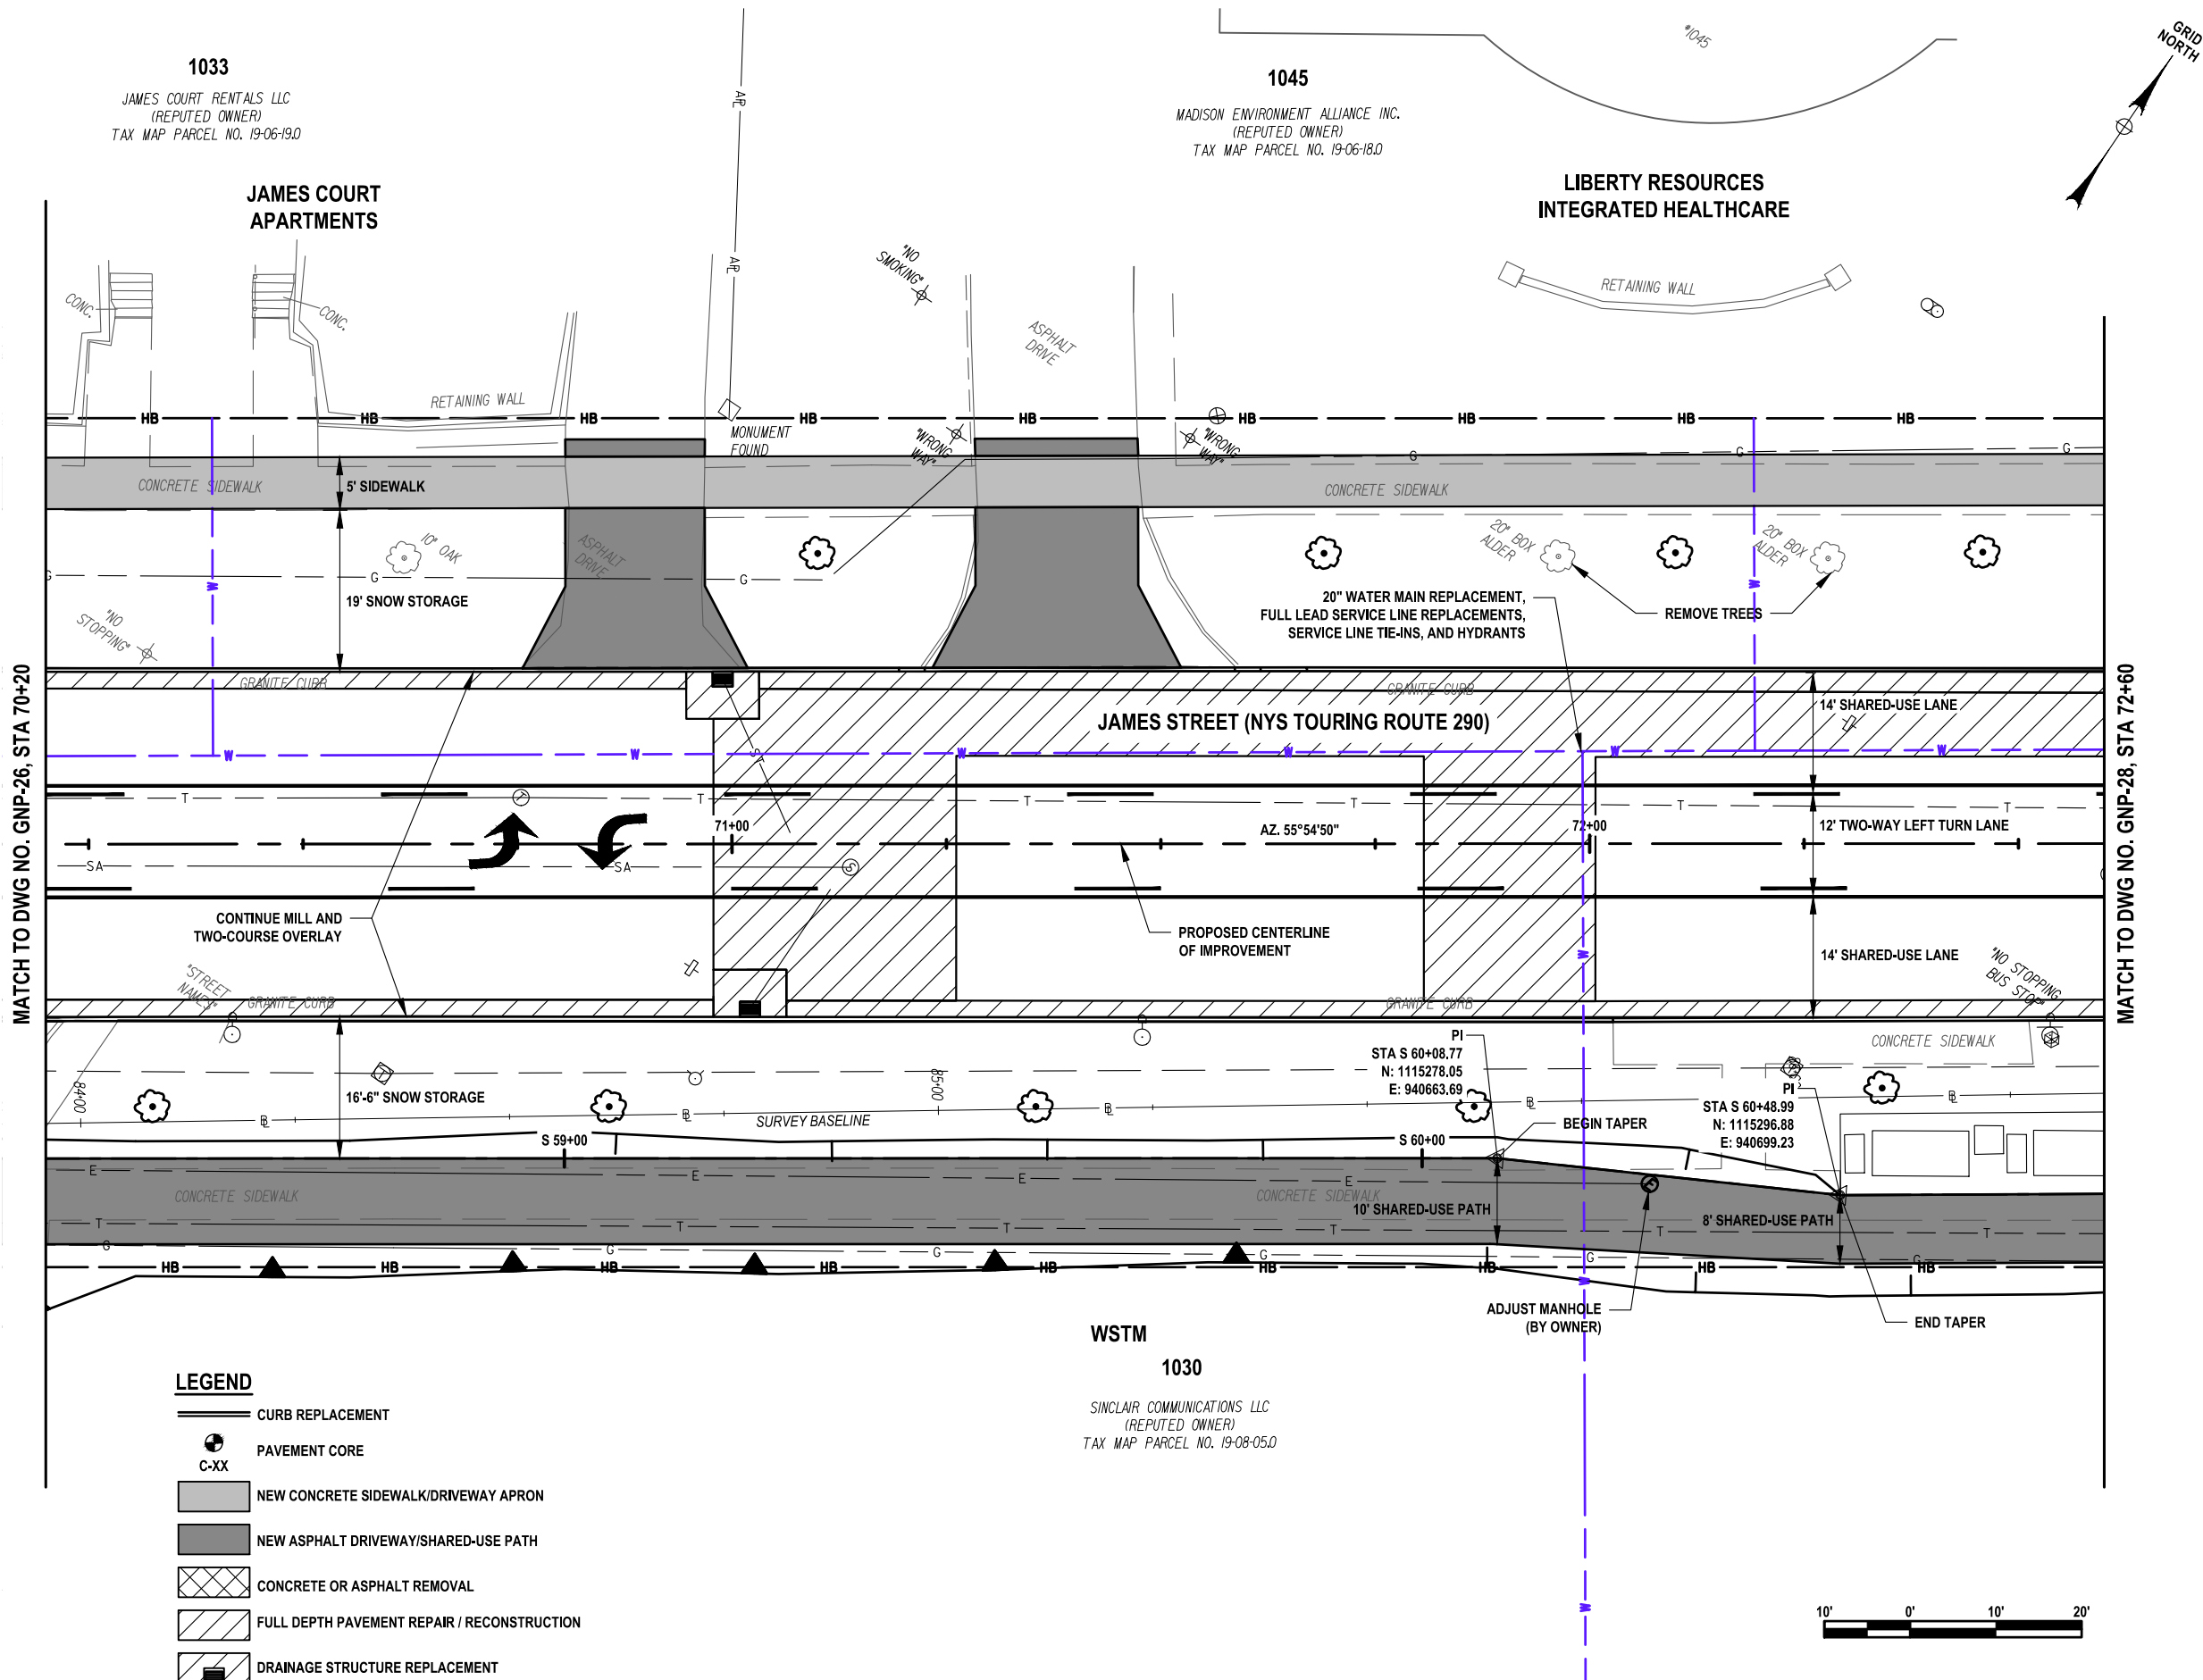

**LEGEND**

- CURB REPLACEMENT
- PAVEMENT CORE
- NEW CONCRETE SIDEWALK/DRIVEWAY APRON
- NEW ASPHALT DRIVEWAY/SHARED-USE PATH
- CONCRETE OR ASPHALT REMOVAL
- FULL DEPTH PAVEMENT REPAIR / RECONSTRUCTION
- DRAINAGE STRUCTURE REPLACEMENT

WSTM

1030

SINCLAIR COMMUNICATIONS LLC  
(REPUTED OWNER)  
TAX MAP PARCEL NO. 19-08-05.0



C&S Engineers, Inc.  
499 Col. Eileen Collins Blvd.  
Syracuse, New York 13212  
Phone: 315-455-2000  
Fax: 315-455-9667  
www.cscos.com

**PRELIMINARY**  
NOT FOR  
CONSTRUCTION



**JAMES STREET  
3R IMPROVEMENTS PROJECT**

SALINA STREET TO GRANT BOULEVARD

CITY OF SYRACUSE  
DEPARTMENT OF ENGINEERING

D040883


PIN 3757.11

| MARK   | DATE | DESCRIPTION |
|---|------|-------------|
| REVISIONS   |      |             |
| PROJECT NO: 119.436.001                                                                                                   |      |             |
| DATE: JUNE 2026   |      |             |
| DRAWN BY: D. BUSH   |      |             |
| DESIGNED BY: D. BUSH   |      |             |
| CHECKED BY: T. HUMPHREY                                                                                                   |      |             |
| NO ALTERATION PERMITTED HEREON<br>EXCEPT AS PROVIDED UNDER SECTION<br>7209 SUBDIVISION 2 OF THE NEW YORK<br>EDUCATION LAW |      |             |

**GENERAL  
PLAN  
ALT 2**

**GNP-27**

Jun 12, 2026 - 2:43pm  
F:\Project\119 - City of Syracuse\119\36001 - James Street Improvements\Design\CADD\Sheet Files\3757.11\_cph\_alt\_02\_gnp\_28.dwg

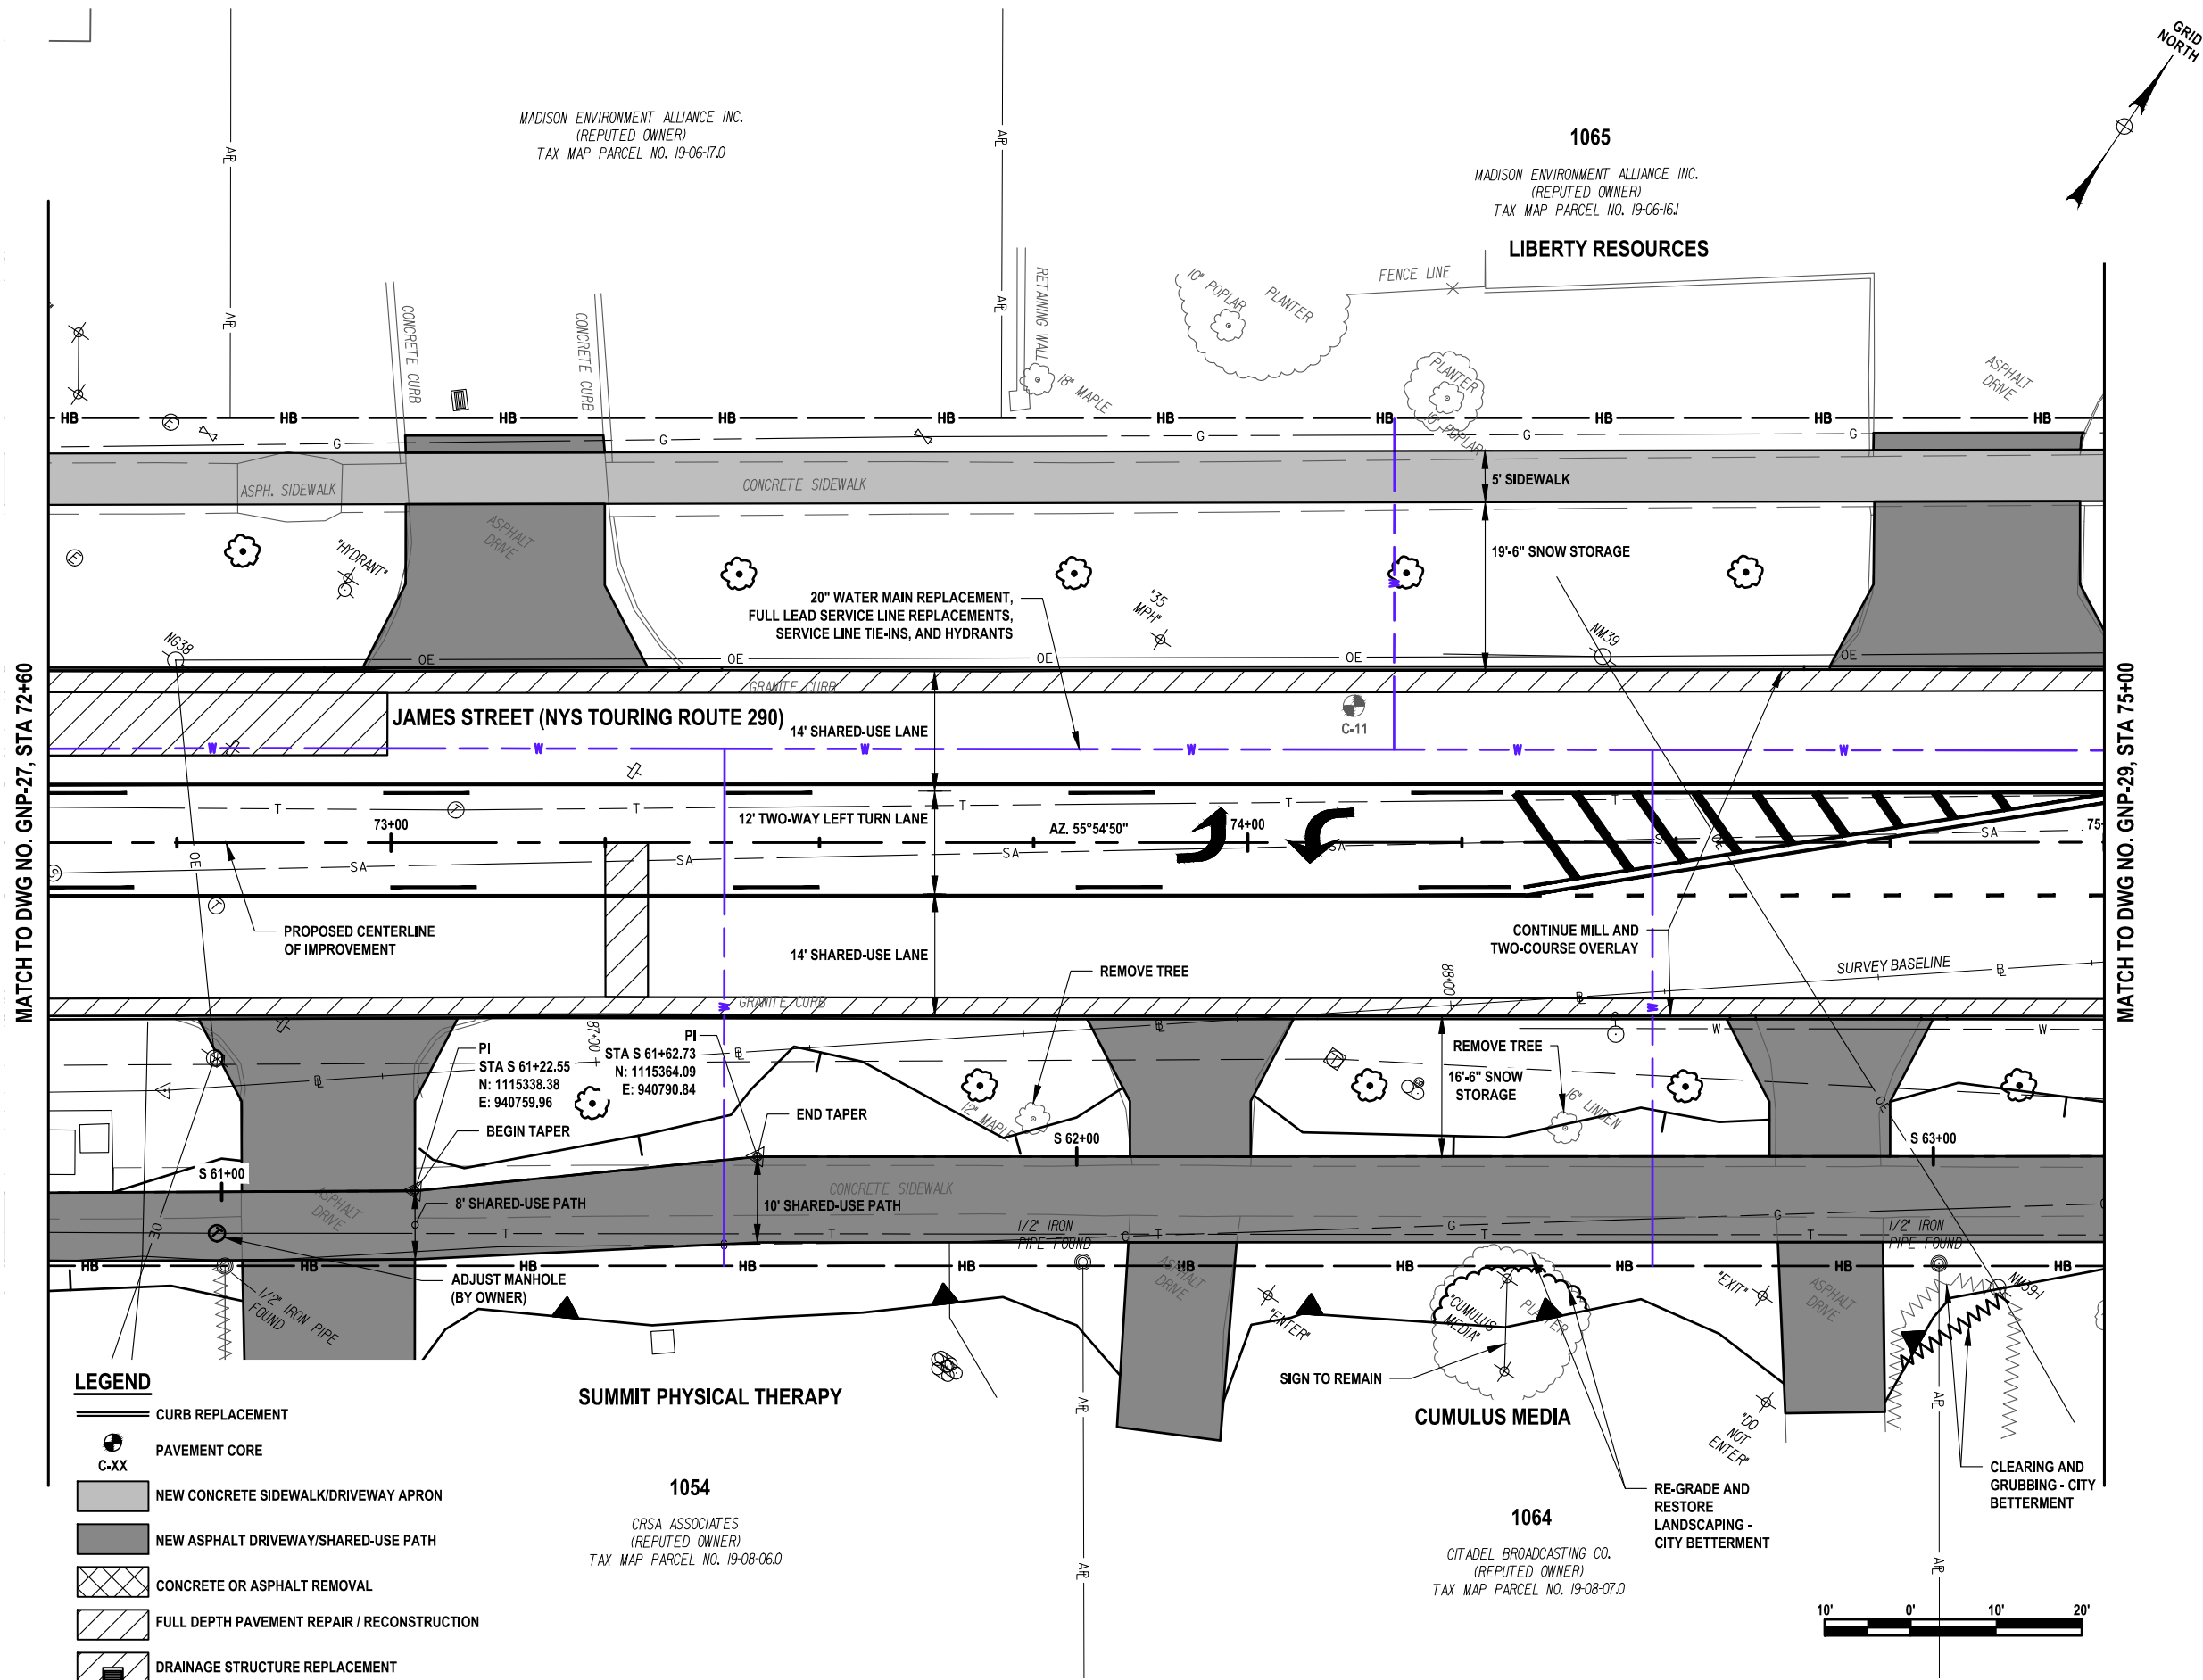

**LEGEND**

- CURB REPLACEMENT
- C-XX PAVEMENT CORE
- NEW CONCRETE SIDEWALK/DRIVEWAY APRON
- NEW ASPHALT DRIVEWAY/SHARED-USE PATH
- ▨ CONCRETE OR ASPHALT REMOVAL
- ▨ FULL DEPTH PAVEMENT REPAIR / RECONSTRUCTION
- DRAINAGE STRUCTURE REPLACEMENT



C&S Engineers, Inc.  
499 Col. Eileen Collins Blvd.  
Syracuse, New York 13212  
Phone: 315-455-2000  
Fax: 315-455-9667  
www.cscos.com

**PRELIMINARY**  
NOT FOR  
CONSTRUCTION



**JAMES STREET  
3R IMPROVEMENTS PROJECT**  
SALINA STREET TO GRANT BOULEVARD  
CITY OF SYRACUSE  
DEPARTMENT OF ENGINEERING

D040883


PIN 3757.11

| MARK   | DATE | DESCRIPTION |
|---|------|-------------|
| REVISIONS   |      |             |
| PROJECT NO: 119.436.001                                                                                                   |      |             |
| DATE: JUNE 2026   |      |             |
| DRAWN BY: D. BUSH   |      |             |
| DESIGNED BY: D. BUSH   |      |             |
| CHECKED BY: T. HUMPHREY                                                                                                   |      |             |
| NO ALTERATION PERMITTED HEREON<br>EXCEPT AS PROVIDED UNDER SECTION<br>7209 SUBDIVISION 2 OF THE NEW YORK<br>EDUCATION LAW |      |             |

**GENERAL  
PLAN  
ALT 2**

**GNP-28**



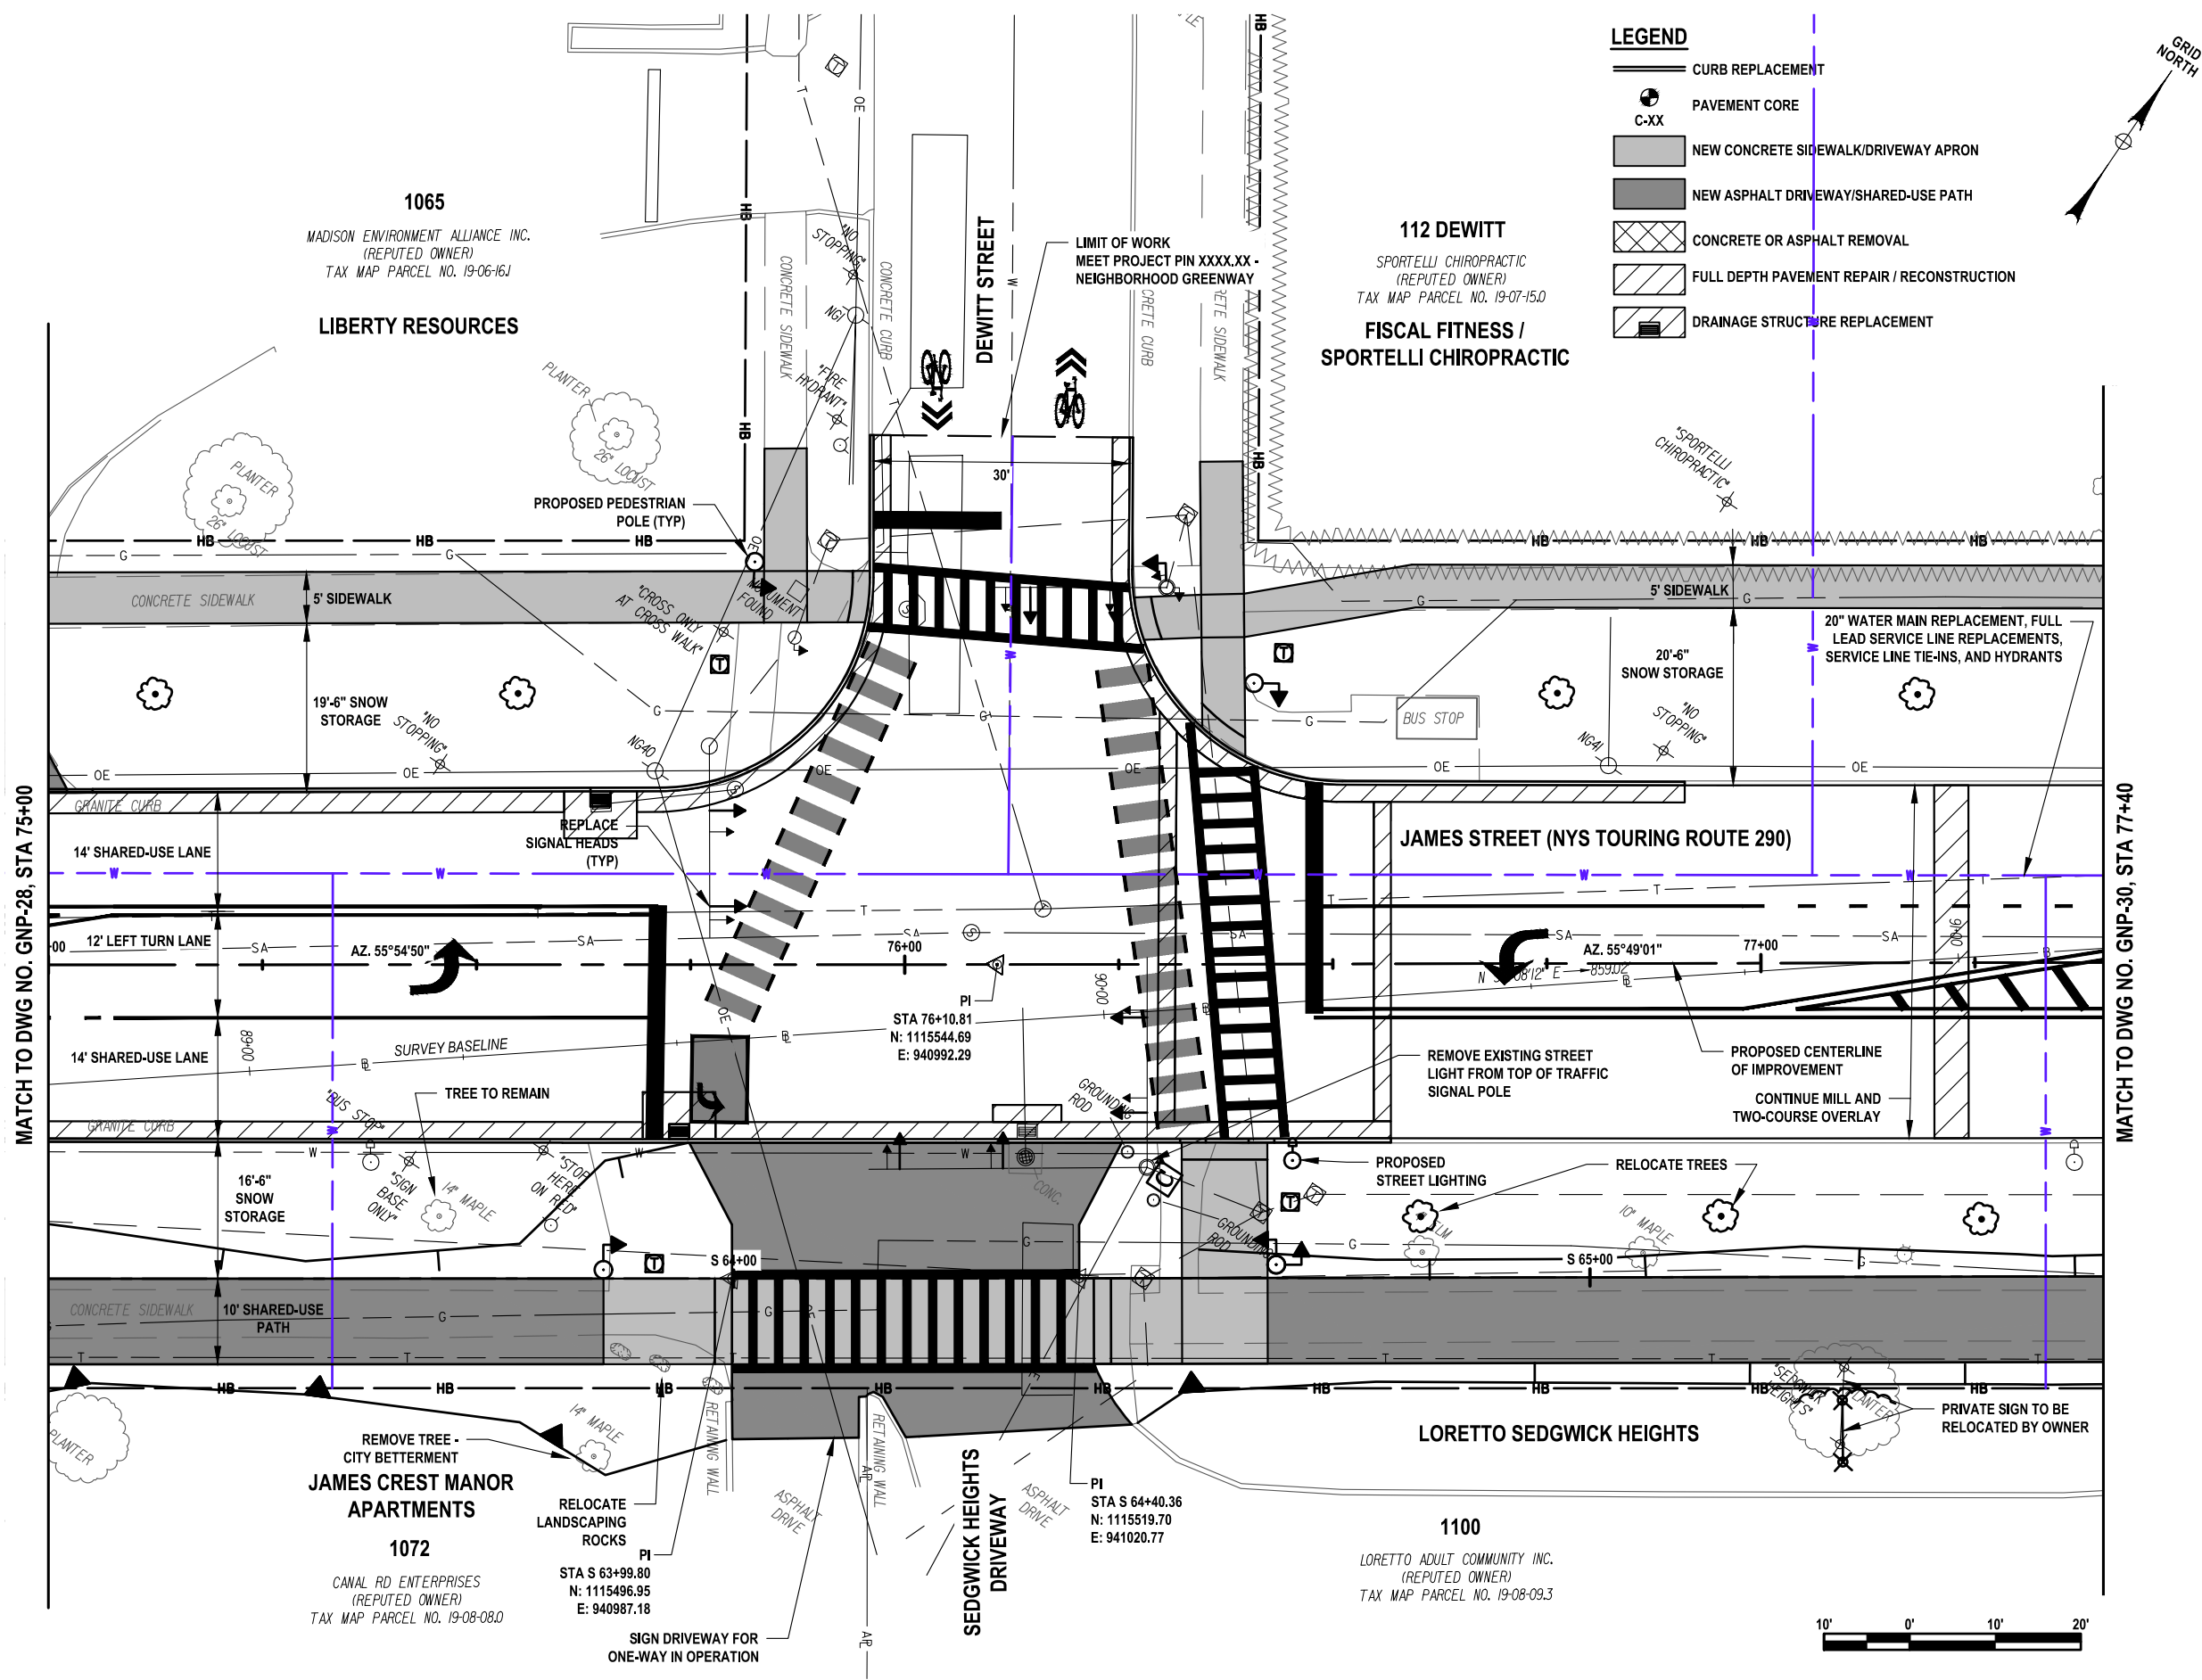

C&S Engineers, Inc.  
499 Col. Eileen Collins Blvd.  
Syracuse, New York 13212  
Phone: 315-455-2000  
Fax: 315-455-9667  
www.cscos.com

PRELIMINARY  
NOT FOR  
CONSTRUCTION



JAMES STREET  
3R IMPROVEMENTS PROJECT  
SALINA STREET TO GRANT BOULEVARD  
CITY OF SYRACUSE  
DEPARTMENT OF ENGINEERING

D040883

PIN 3757.11

| MARK   | DATE | DESCRIPTION |
|---|------|-------------|
| REVISIONS   |      |             |
| PROJECT NO: 119.436.001                                                                                                   |      |             |
| DATE: JUNE 2026   |      |             |
| DRAWN BY: D. BUSH   |      |             |
| DESIGNED BY: D. BUSH   |      |             |
| CHECKED BY: T. HUMPHREY                                                                                                   |      |             |
| NO ALTERATION PERMITTED HEREON<br>EXCEPT AS PROVIDED UNDER SECTION<br>7209 SUBDIVISION 2 OF THE NEW YORK<br>EDUCATION LAW |      |             |

GENERAL  
PLAN  
ALT 2


GNP-29







Jun 12, 2026 - 2:48pm  
F:\Project\119 - City of Syracuse\119\36001 - James Street Improvements\Design\CADD\Sheet Files\3757.11\_cph\_all\_02\_gnp\_32.dwg

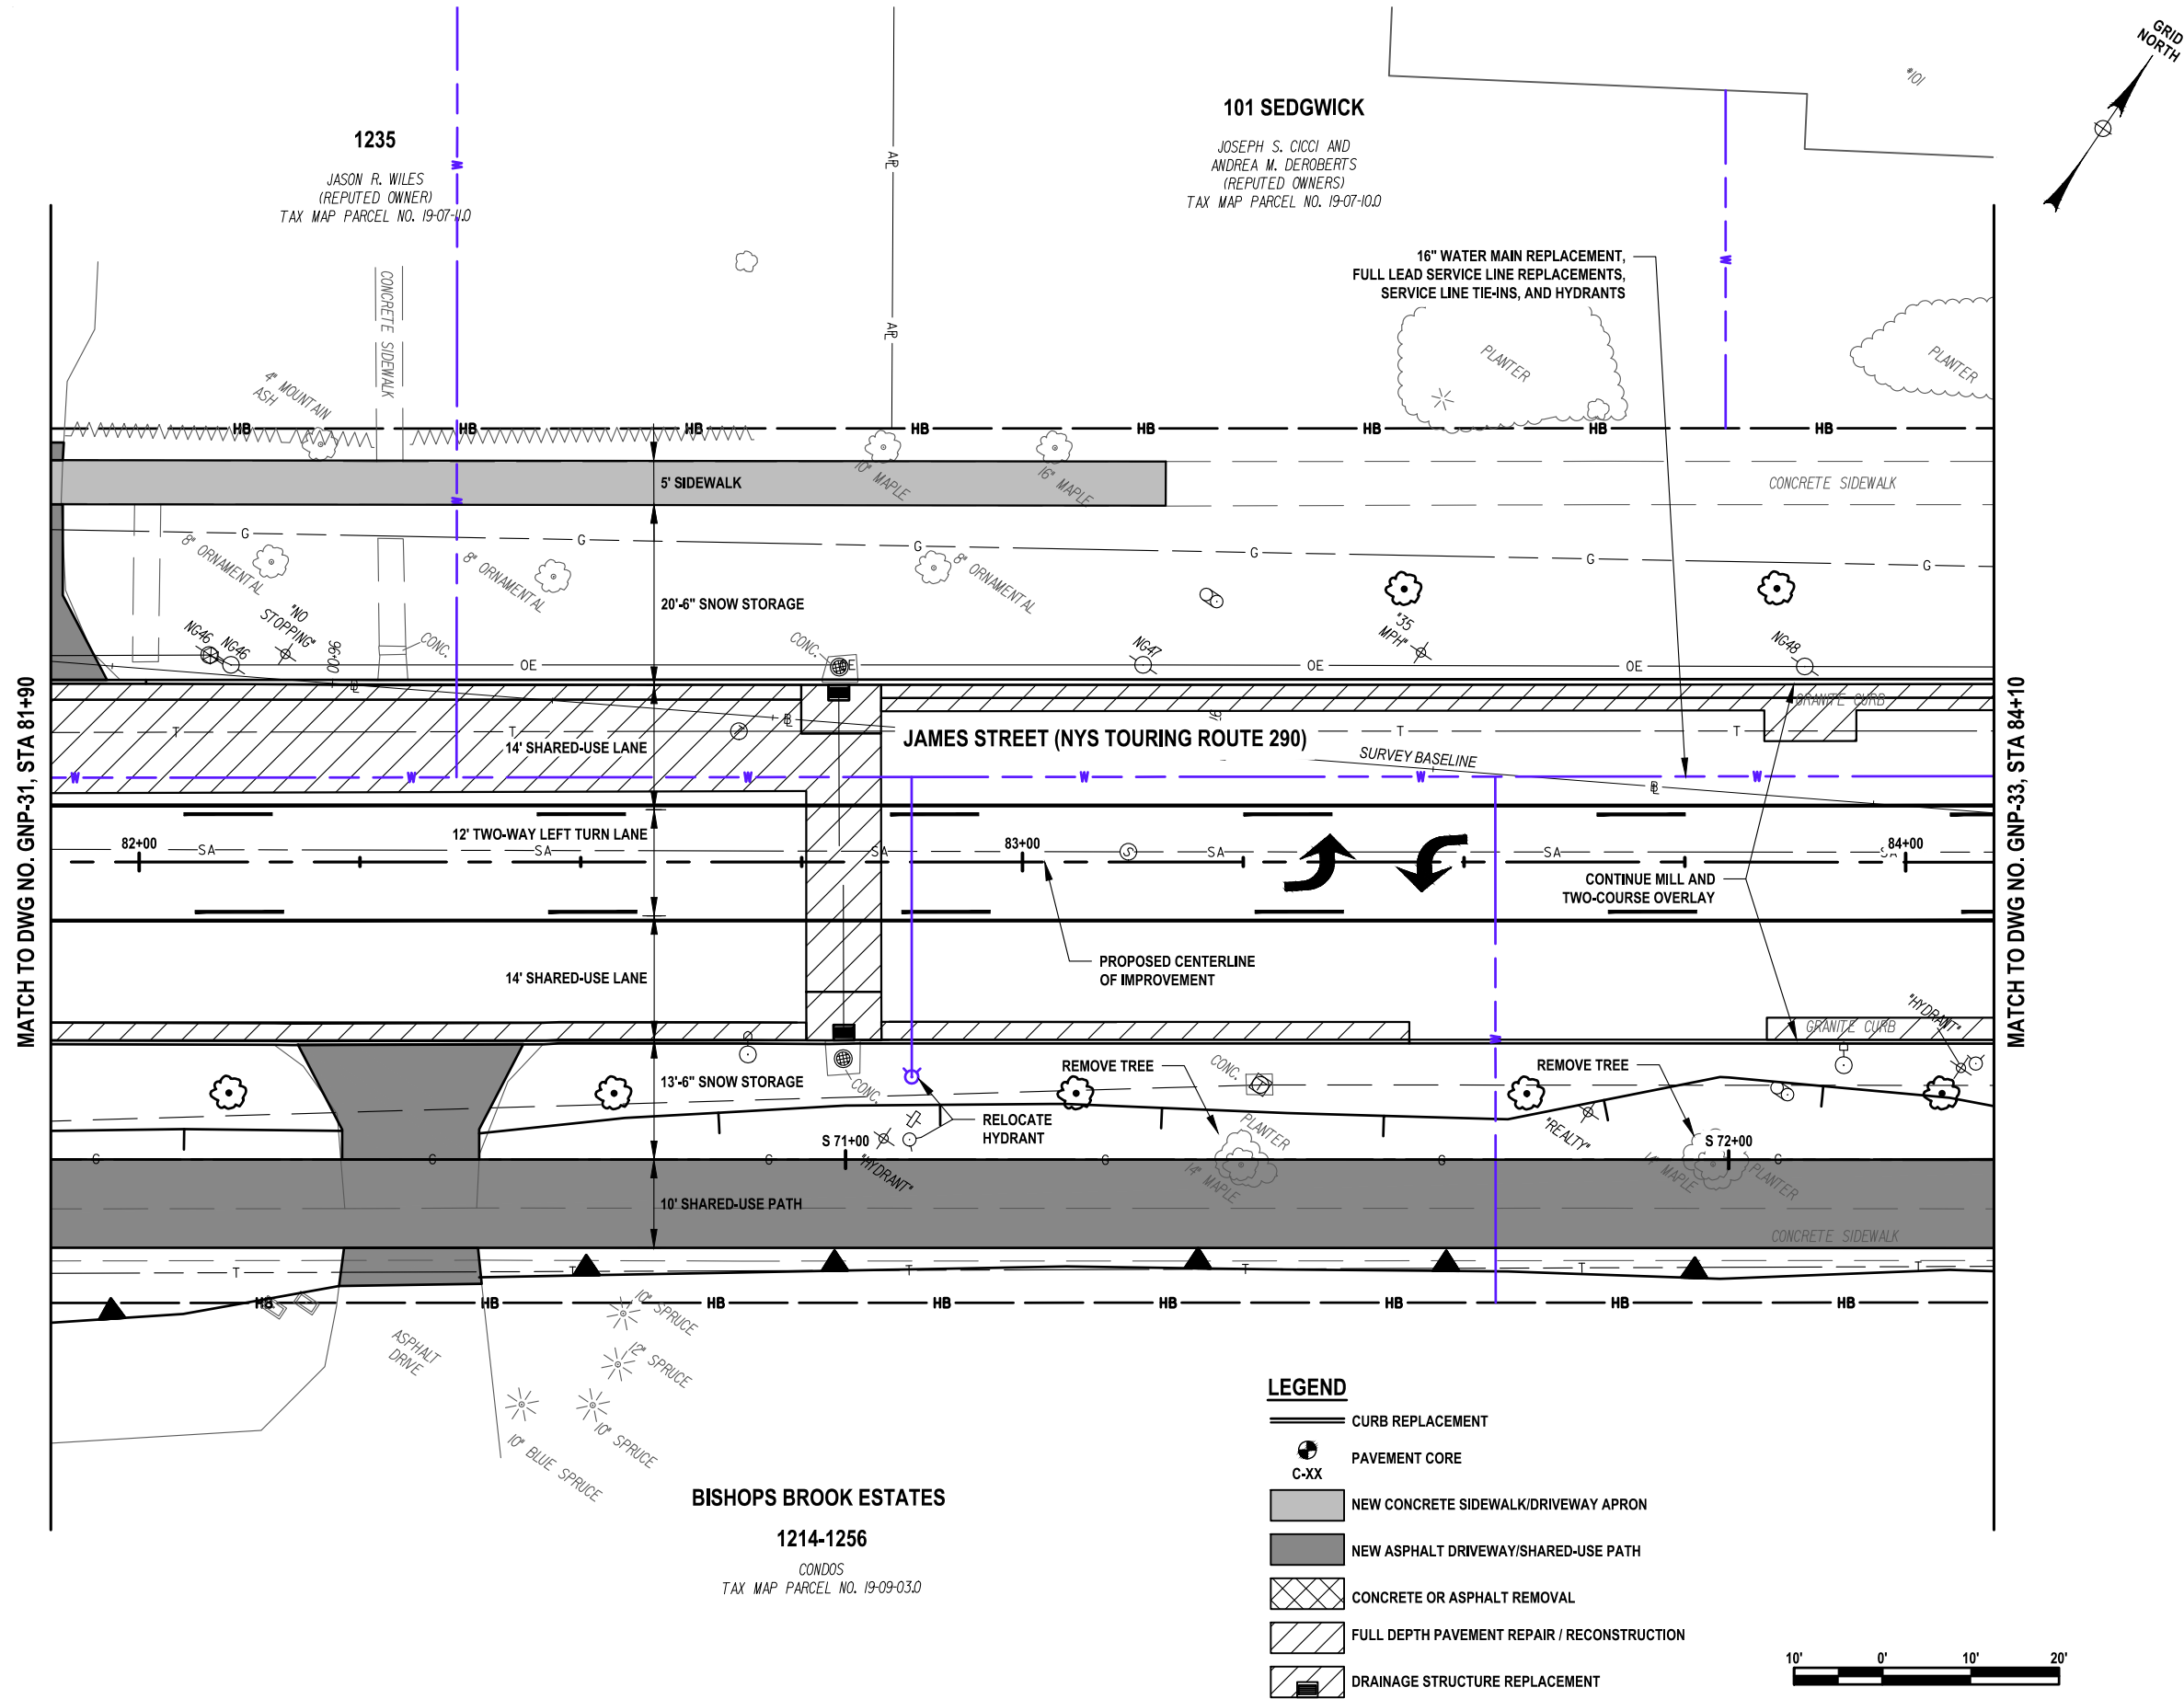

**C&S COMPANIES**

C&S Engineers, Inc.  
499 Col. Eileen Collins Blvd.  
Syracuse, New York 13212  
Phone: 315-455-2000  
Fax: 315-455-9667  
www.cscos.com

**PRELIMINARY**  
NOT FOR  
CONSTRUCTION



**JAMES STREET  
3R IMPROVEMENTS PROJECT**

**SALINA STREET TO GRANT BOULEVARD**

**CITY OF SYRACUSE  
DEPARTMENT OF ENGINEERING**

**PIN 3757.11**


**D040883**

| MARK   | DATE | DESCRIPTION |
|---|------|-------------|
| REVISIONS   |      |             |
| PROJECT NO: 119.436.001                                                                                          |      |             |
| DATE: JUNE 2026                                                                                                  |      |             |
| DRAWN BY: D. BUSH                                                                                                |      |             |
| DESIGNED BY: D. BUSH                                                                                             |      |             |
| CHECKED BY: T. HUMPHREY                                                                                          |      |             |
| NO ALTERATION PERMITTED HEREON EXCEPT AS PROVIDED UNDER SECTION 7209 SUBDIVISION 2 OF THE NEW YORK EDUCATION LAW |      |             |

**GENERAL  
PLAN  
ALT 2**

**GNP-32**

Jun 12, 2026 - 2:49pm  
F:\Project\119 - City of Syracuse\119\36001 - James Street Improvements\Design\CADD\Sheet Files\3757.11\_cph\_alt\_02\_gnp\_33.dwg

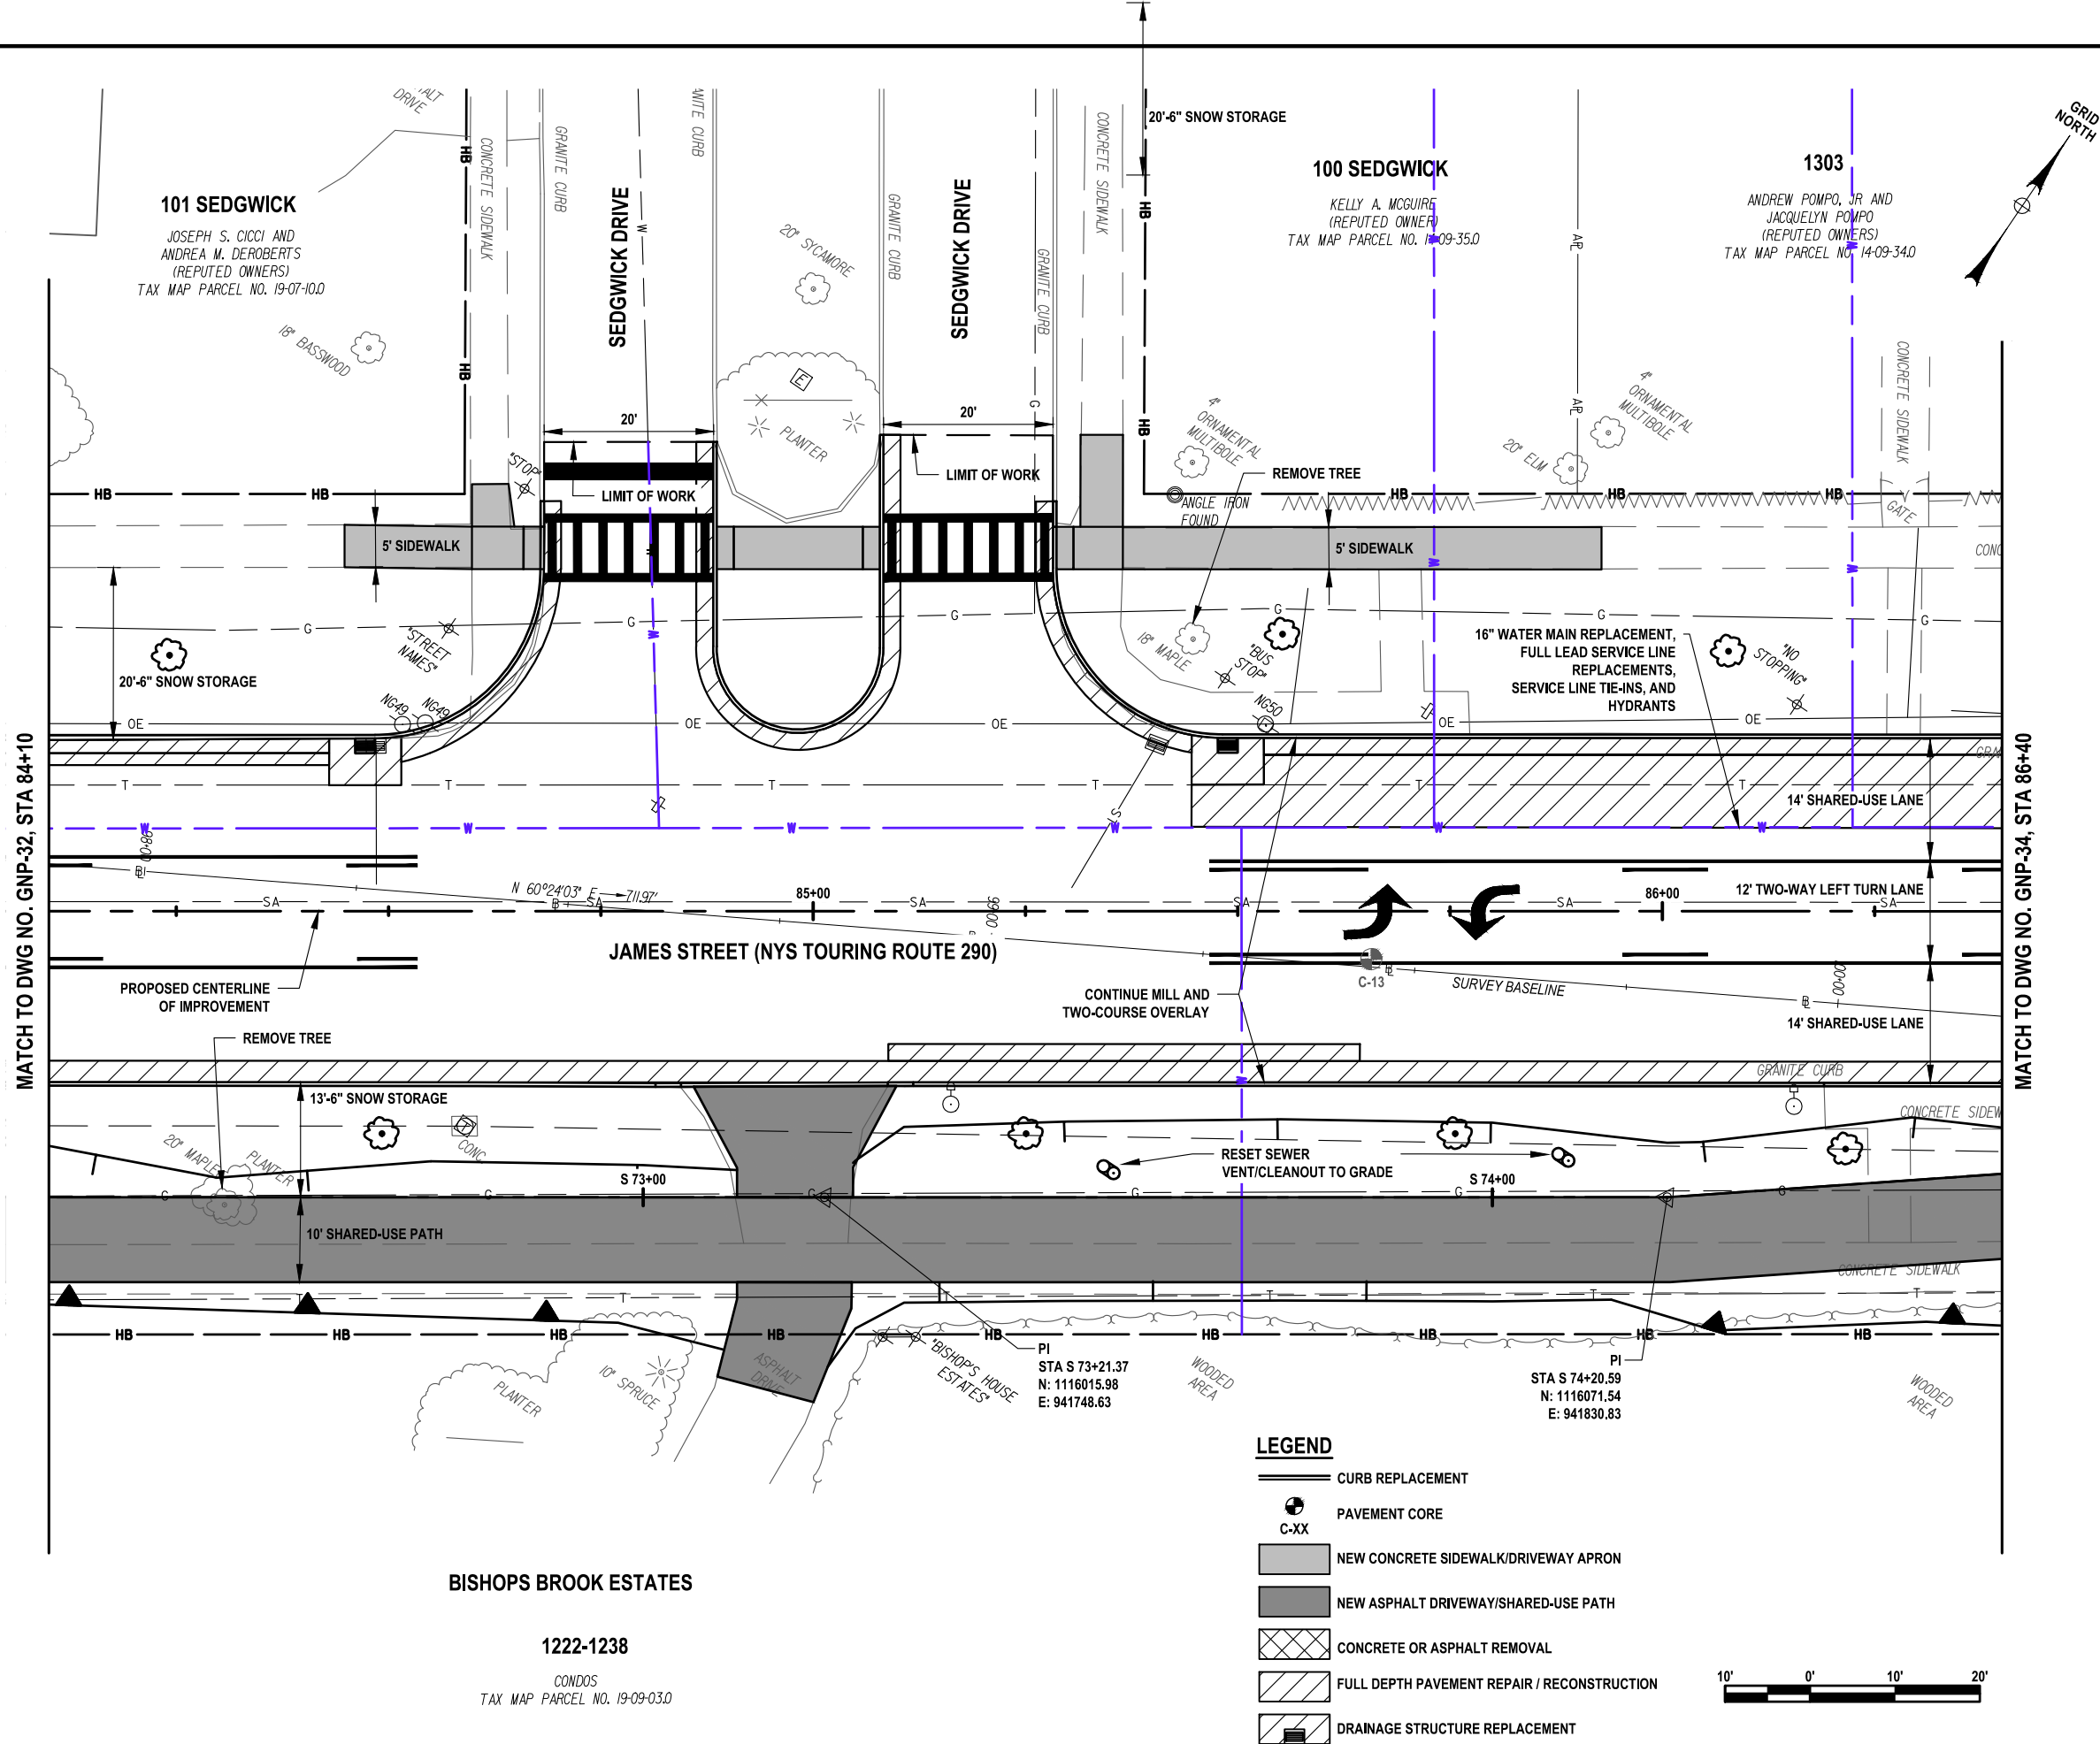

C&S Engineers, Inc.  
499 Col. Eileen Collins Blvd.  
Syracuse, New York 13212  
Phone: 315-455-2000  
Fax: 315-455-9667  
www.cscos.com

PRELIMINARY  
NOT FOR  
CONSTRUCTION



JAMES STREET  
3R IMPROVEMENTS PROJECT  
SALINA STREET TO GRANT BOULEVARD  
CITY OF SYRACUSE  
DEPARTMENT OF ENGINEERING

D040883

PIN 3757.11


| MARK   | DATE | DESCRIPTION |
|---|------|-------------|
| REVISIONS   |      |             |
| PROJECT NO: 119.436.001                                                                                                   |      |             |
| DATE: JUNE 2026   |      |             |
| DRAWN BY: D. BUSH   |      |             |
| DESIGNED BY: D. BUSH   |      |             |
| CHECKED BY: T. HUMPHREY                                                                                                   |      |             |
| NO ALTERATION PERMITTED HEREON<br>EXCEPT AS PROVIDED UNDER SECTION<br>7209 SUBDIVISION 2 OF THE NEW YORK<br>EDUCATION LAW |      |             |

GENERAL  
PLAN  
ALT 2

GNP-33

LEGEND

- CURB REPLACEMENT
- PAVEMENT CORE
- C-XX
- NEW CONCRETE SIDEWALK/DRIVEWAY APRON
- NEW ASPHALT DRIVEWAY/SHARED-USE PATH
- CONCRETE OR ASPHALT REMOVAL
- FULL DEPTH PAVEMENT REPAIR / RECONSTRUCTION
- DRAINAGE STRUCTURE REPLACEMENT

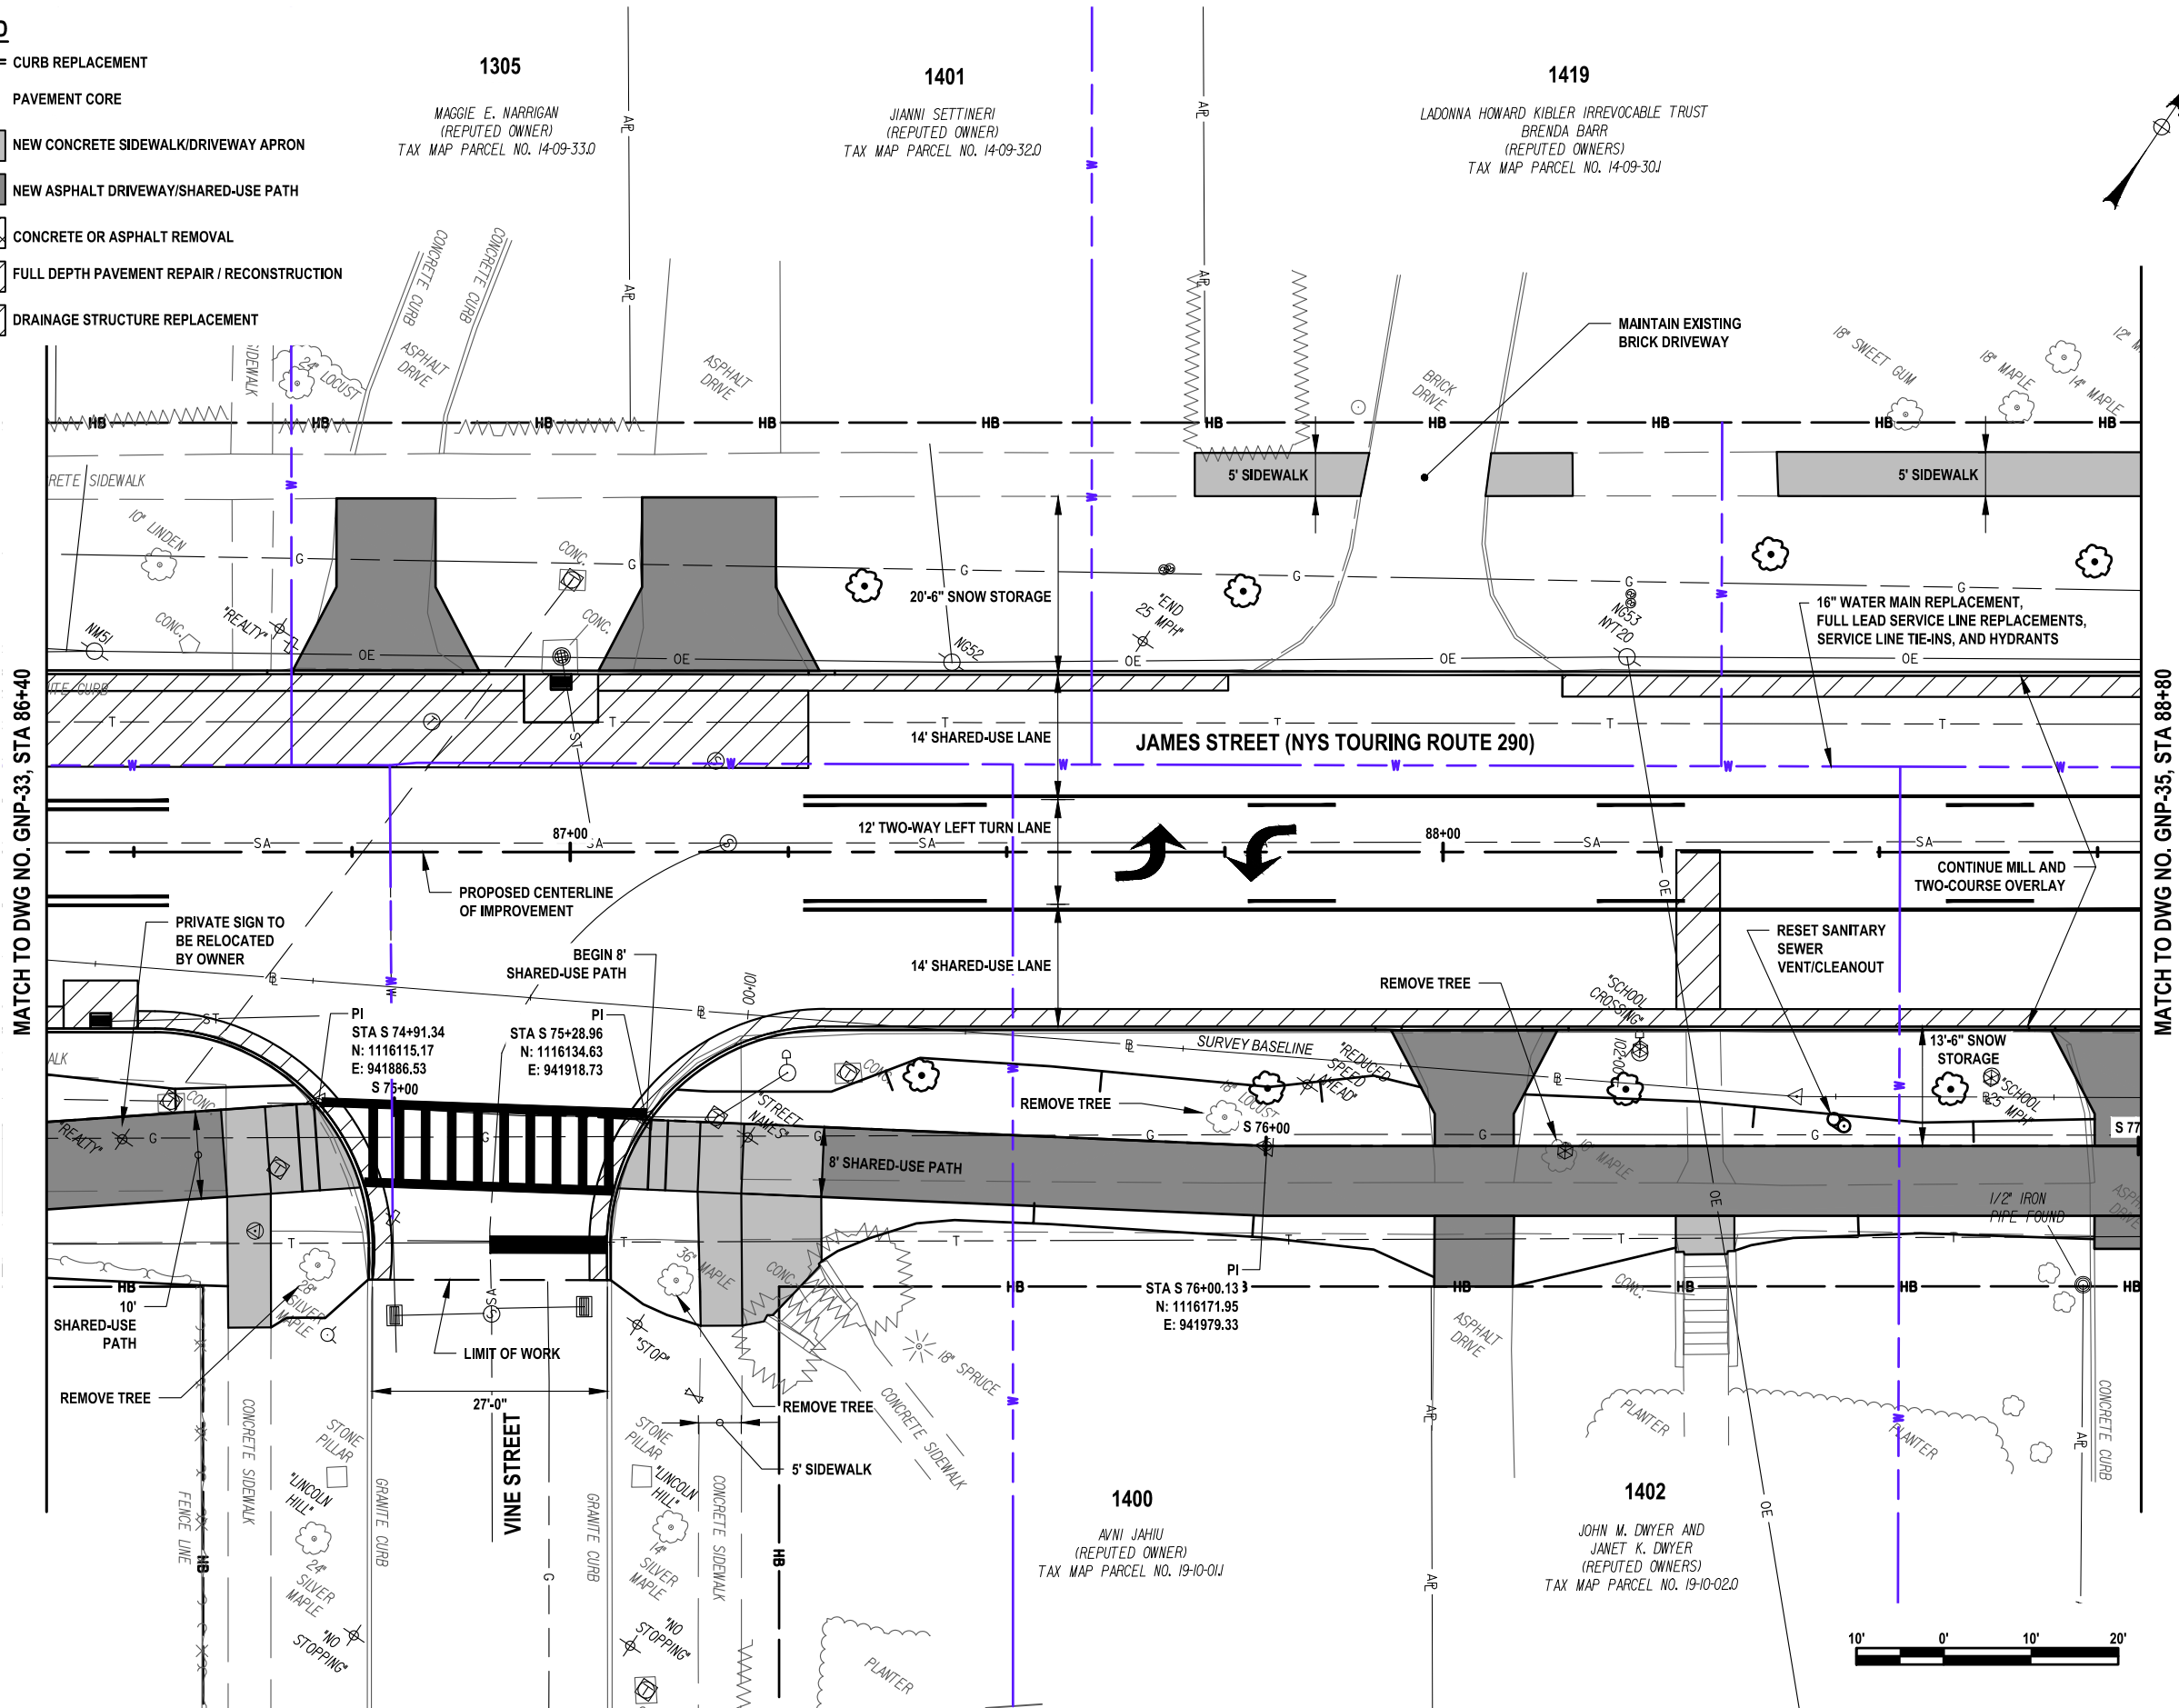

MATCH TO DWG NO. GNP-33, STA 86+40

MATCH TO DWG NO. GNP-35, STA 88+80



C&S Engineers, Inc.  
499 Col. Eileen Collins Blvd.  
Syracuse, New York 13212  
Phone: 315-455-2000  
Fax: 315-455-9667  
www.cscos.com

PRELIMINARY  
NOT FOR  
CONSTRUCTION



JAMES STREET  
3R IMPROVEMENTS PROJECT  
SALINA STREET TO GRANT BOULEVARD

CITY OF SYRACUSE  
DEPARTMENT OF ENGINEERING

D040883

PIN 3757.11

| MARK   | DATE | DESCRIPTION |
|---|------|-------------|
| REVISIONS   |      |             |
| PROJECT NO: 119.436.001                                                                                                   |      |             |
| DATE: JUNE 2026   |      |             |
| DRAWN BY: D. BUSH   |      |             |
| DESIGNED BY: D. BUSH   |      |             |
| CHECKED BY: T. HUMPHREY                                                                                                   |      |             |
| NO ALTERATION PERMITTED HEREON<br>EXCEPT AS PROVIDED UNDER SECTION<br>7209 SUBDIVISION 2 OF THE NEW YORK<br>EDUCATION LAW |      |             |

GENERAL  
PLAN  
ALT 2

GNP-34


LEGEND

- CURB REPLACEMENT
- PAVEMENT CORE
- C-XX
- NEW CONCRETE SIDEWALK/DRIVEWAY APRON
- NEW ASPHALT DRIVEWAY/SHARED-USE PATH
- CONCRETE OR ASPHALT REMOVAL
- FULL DEPTH PAVEMENT REPAIR / RECONSTRUCTION
- DRAINAGE STRUCTURE REPLACEMENT

MATCH TO DWG NO. GNP-34, STA 88+80

MATCH TO DWG NO. GNP-36, STA 91+20

Jun 12, 2026 - 2:52pm  
F:\Project\119 - City of Syracuse\119436001 - James Street Improvements\Design\CADD\Sheet Files\3757.11\_cph\_alt\_02\_gnp\_35.dwg

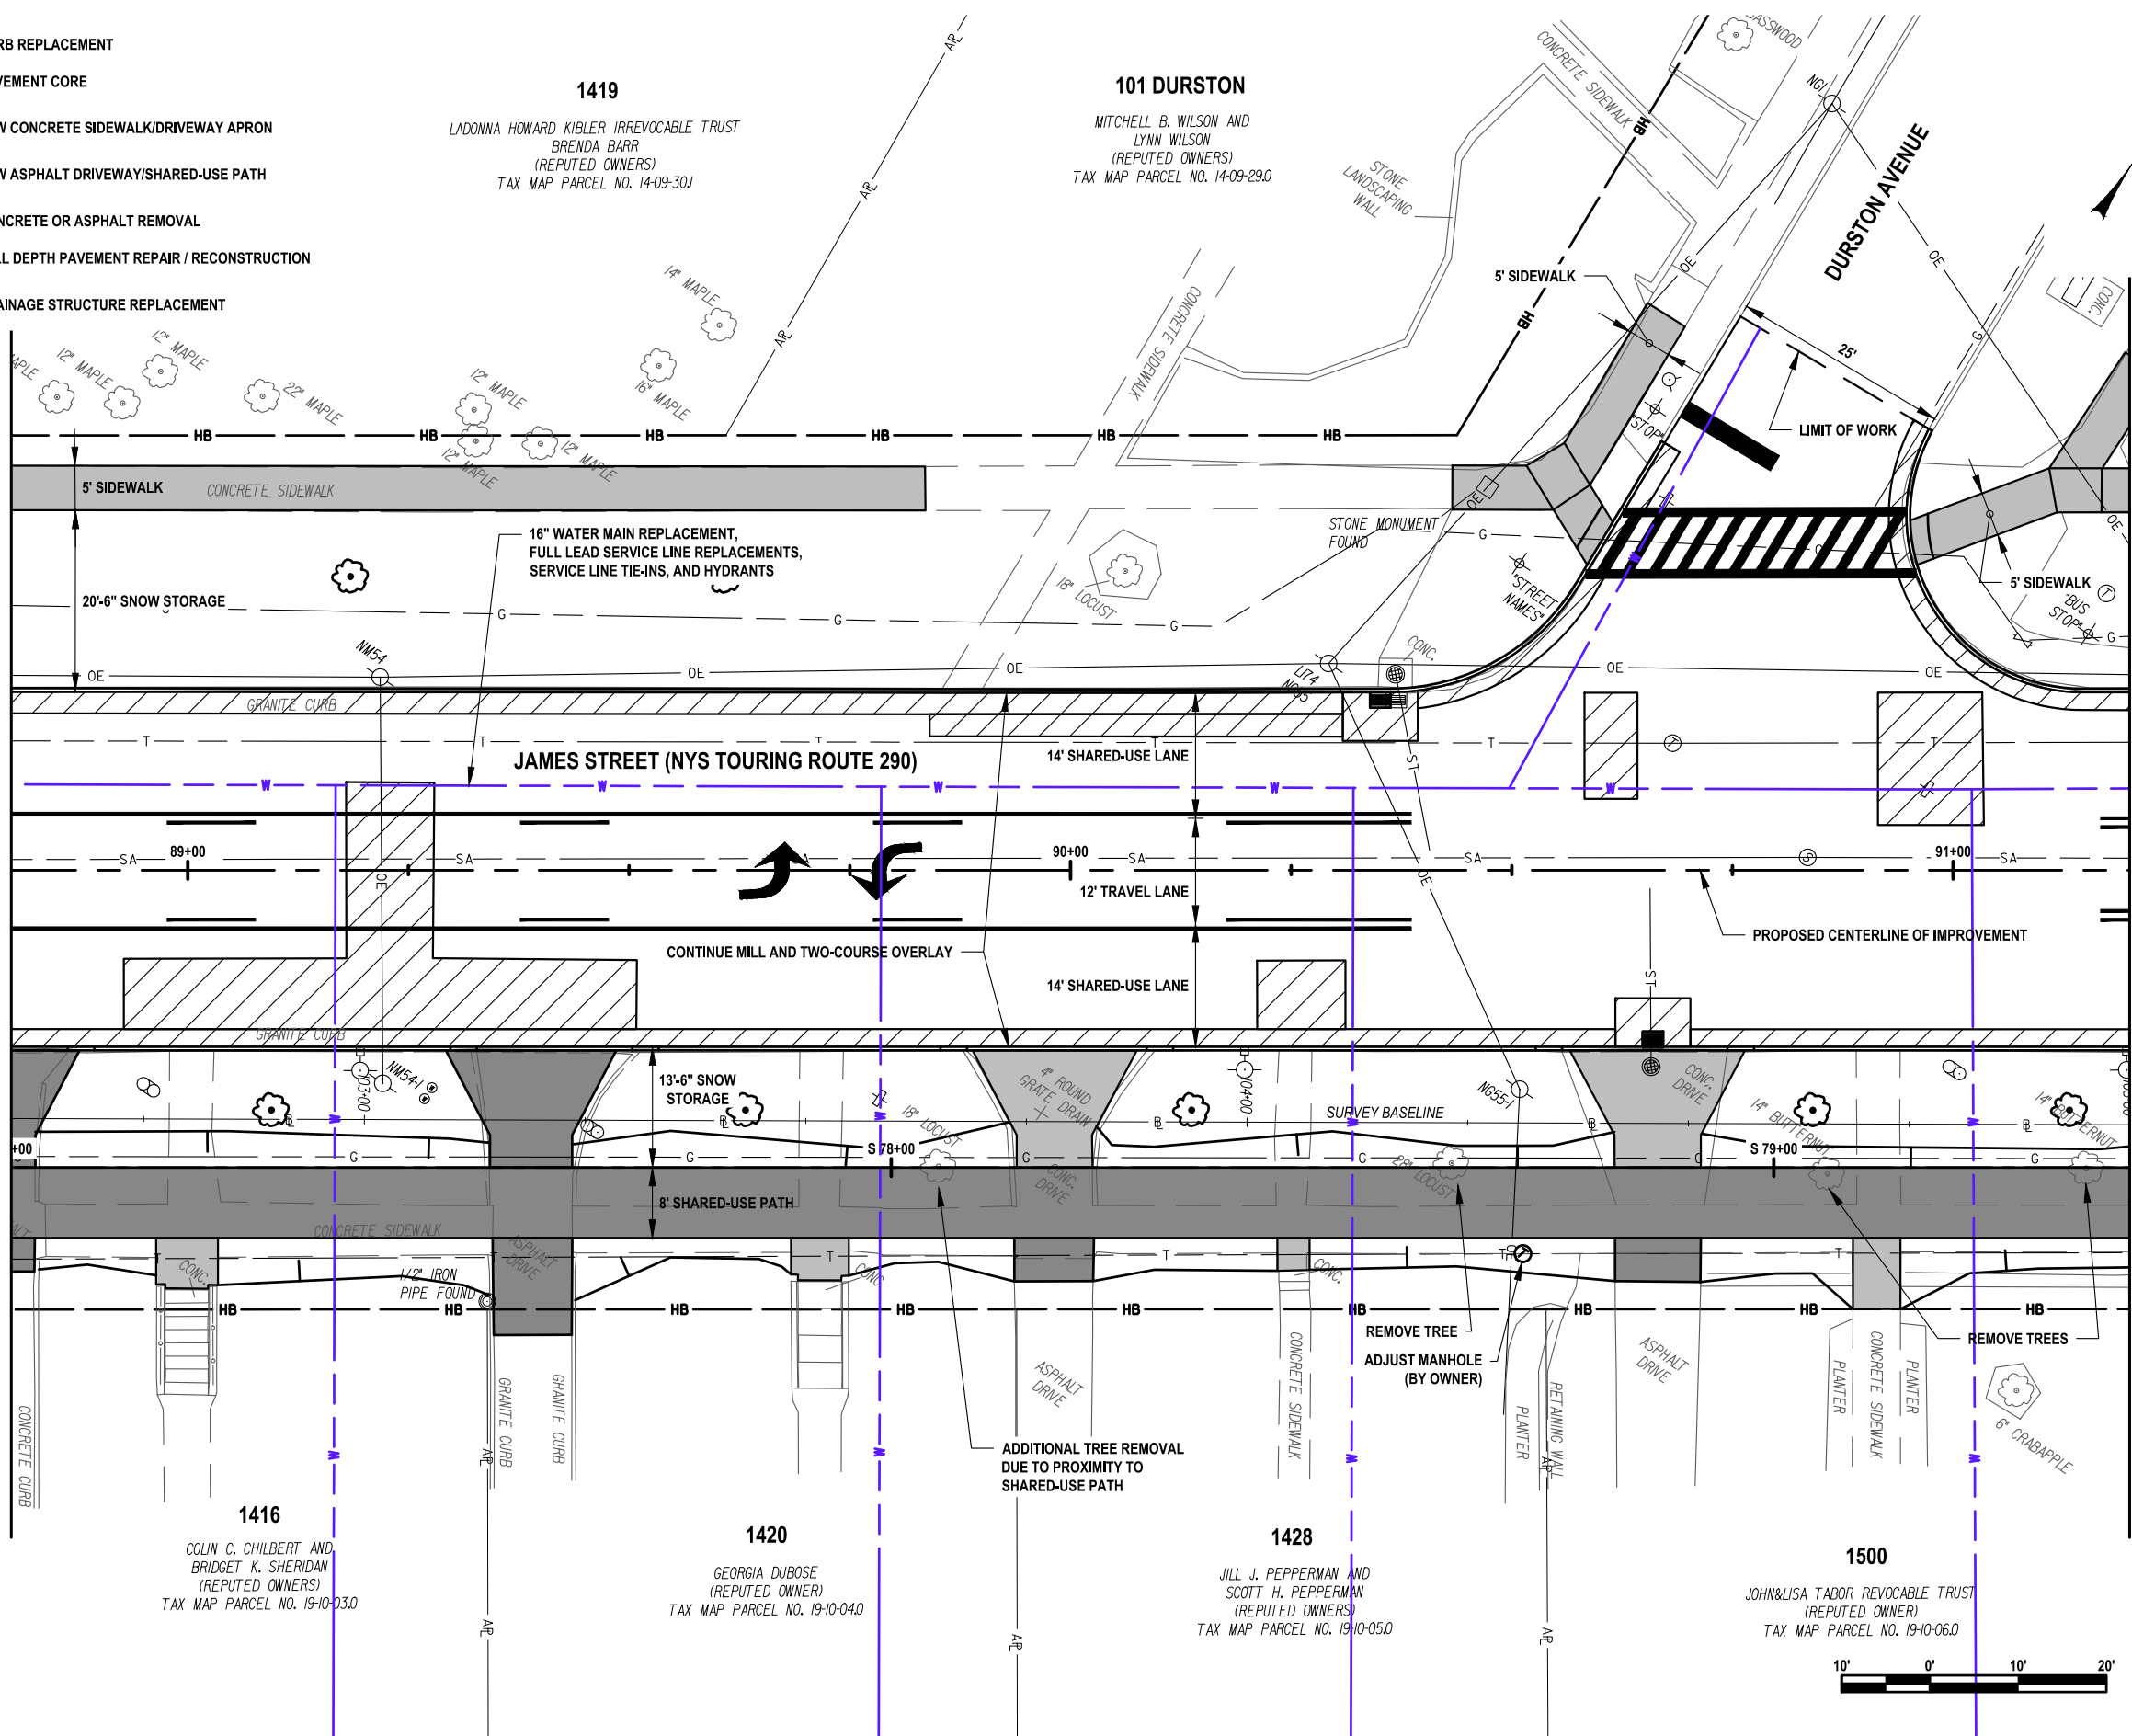

C&S Engineers, Inc.  
499 Col. Eileen Collins Blvd.  
Syracuse, New York 13212  
Phone: 315-455-2000  
Fax: 315-455-9667  
www.cscos.com

PRELIMINARY  
NOT FOR  
CONSTRUCTION



JAMES STREET  
3R IMPROVEMENTS PROJECT  
SALINA STREET TO GRANT BOULEVARD  
CITY OF SYRACUSE  
DEPARTMENT OF ENGINEERING

D040883


PIN 3757.11

| MARK   | DATE | DESCRIPTION |
|---|------|-------------|
| REVISIONS   |      |             |
| PROJECT NO: 119.436.001                                                                                                   |      |             |
| DATE: JUNE 2026   |      |             |
| DRAWN BY: D. BUSH   |      |             |
| DESIGNED BY: D. BUSH   |      |             |
| CHECKED BY: T. HUMPHREY                                                                                                   |      |             |
| NO ALTERATION PERMITTED HEREON<br>EXCEPT AS PROVIDED UNDER SECTION<br>7209 SUBDIVISION 2 OF THE NEW YORK<br>EDUCATION LAW |      |             |

GENERAL  
PLAN  
ALT 2

GNP-35



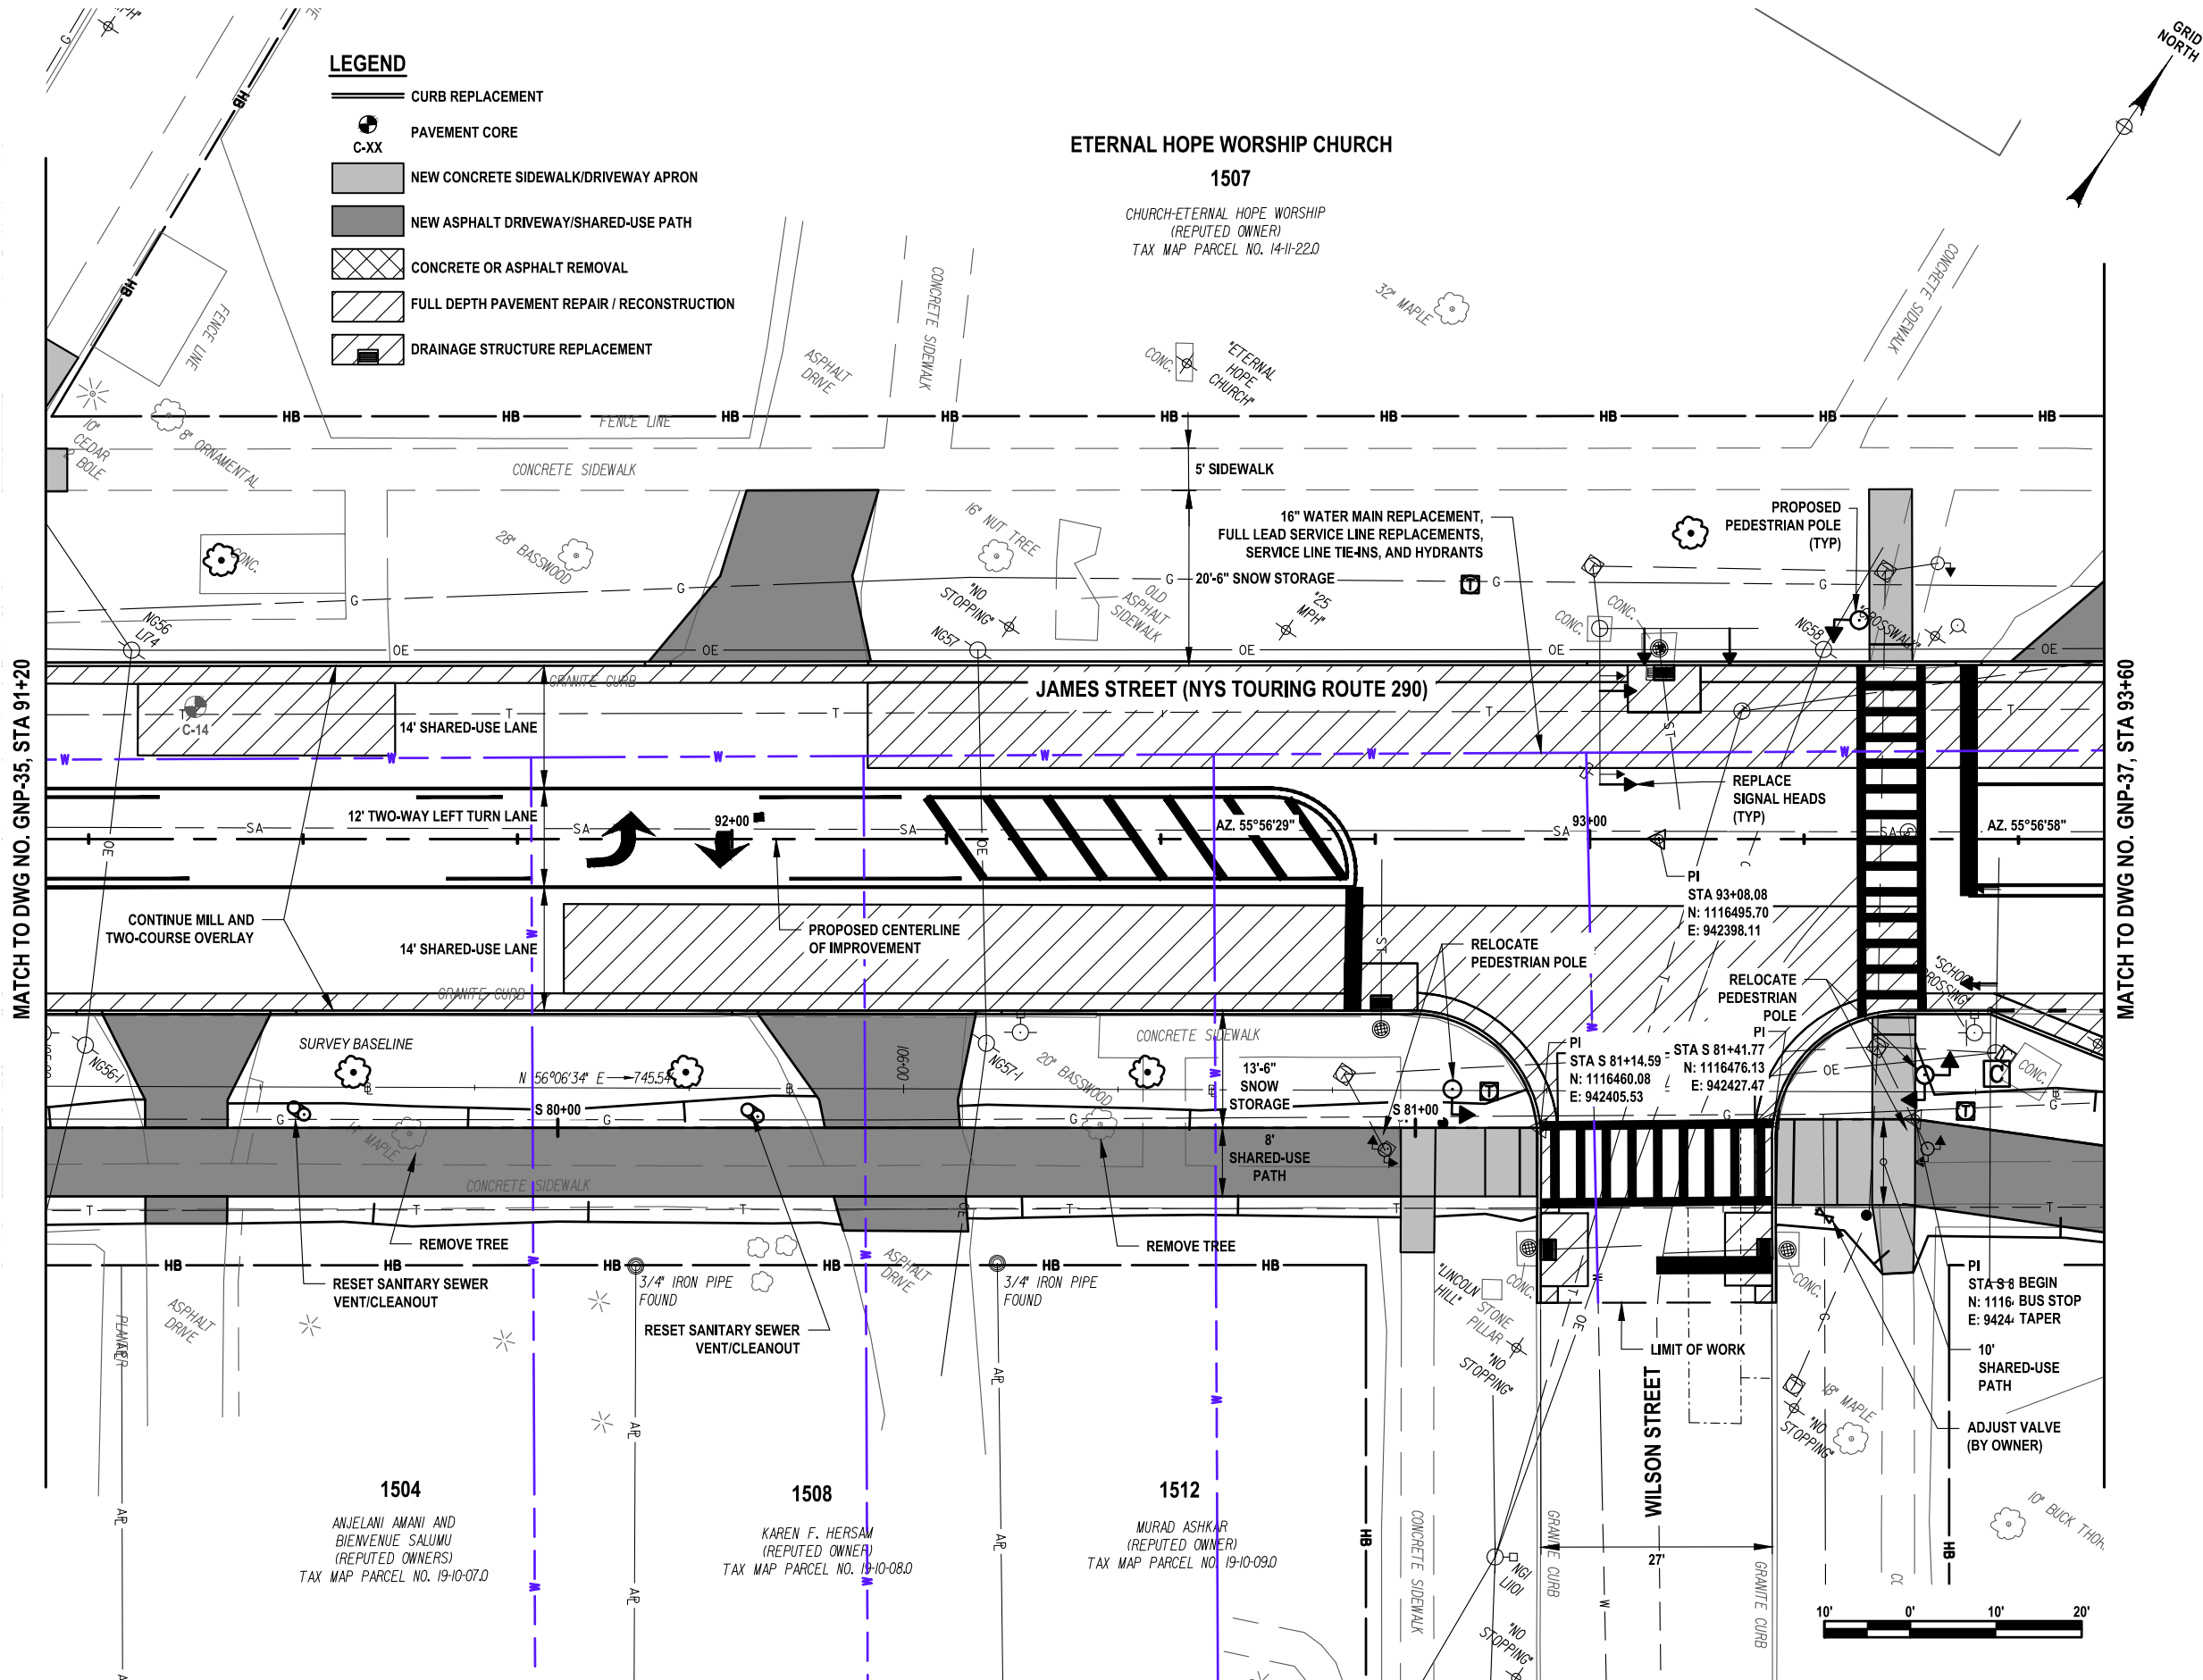

C&S Engineers, Inc.  
499 Col. Eileen Collins Blvd.  
Syracuse, New York 13212  
Phone: 315-455-2000  
Fax: 315-455-9667  
www.cscos.com

PRELIMINARY  
NOT FOR  
CONSTRUCTION



JAMES STREET  
3R IMPROVEMENTS PROJECT  
SALINA STREET TO GRANT BOULEVARD  
CITY OF SYRACUSE  
DEPARTMENT OF ENGINEERING

D040883


PIN 3757.11

| MARK   | DATE | DESCRIPTION |
|---|------|-------------|
| REVISIONS   |      |             |
| PROJECT NO: 119.436.001                                                                                                   |      |             |
| DATE: JUNE 2026   |      |             |
| DRAWN BY: D. BUSH   |      |             |
| DESIGNED BY: D. BUSH   |      |             |
| CHECKED BY: T. HUMPHREY                                                                                                   |      |             |
| NO ALTERATION PERMITTED HEREON<br>EXCEPT AS PROVIDED UNDER SECTION<br>7209 SUBDIVISION 2 OF THE NEW YORK<br>EDUCATION LAW |      |             |

GENERAL  
PLAN  
ALT 2

GNP-36

Jun 12, 2026 - 2:54pm  
F:\Project\119 - City of Syracuse\119\36001 - James Street Improvements\Design\CADD\Sheet Files\3757.11\_cph\_all\_02\_gnp\_37.dwg

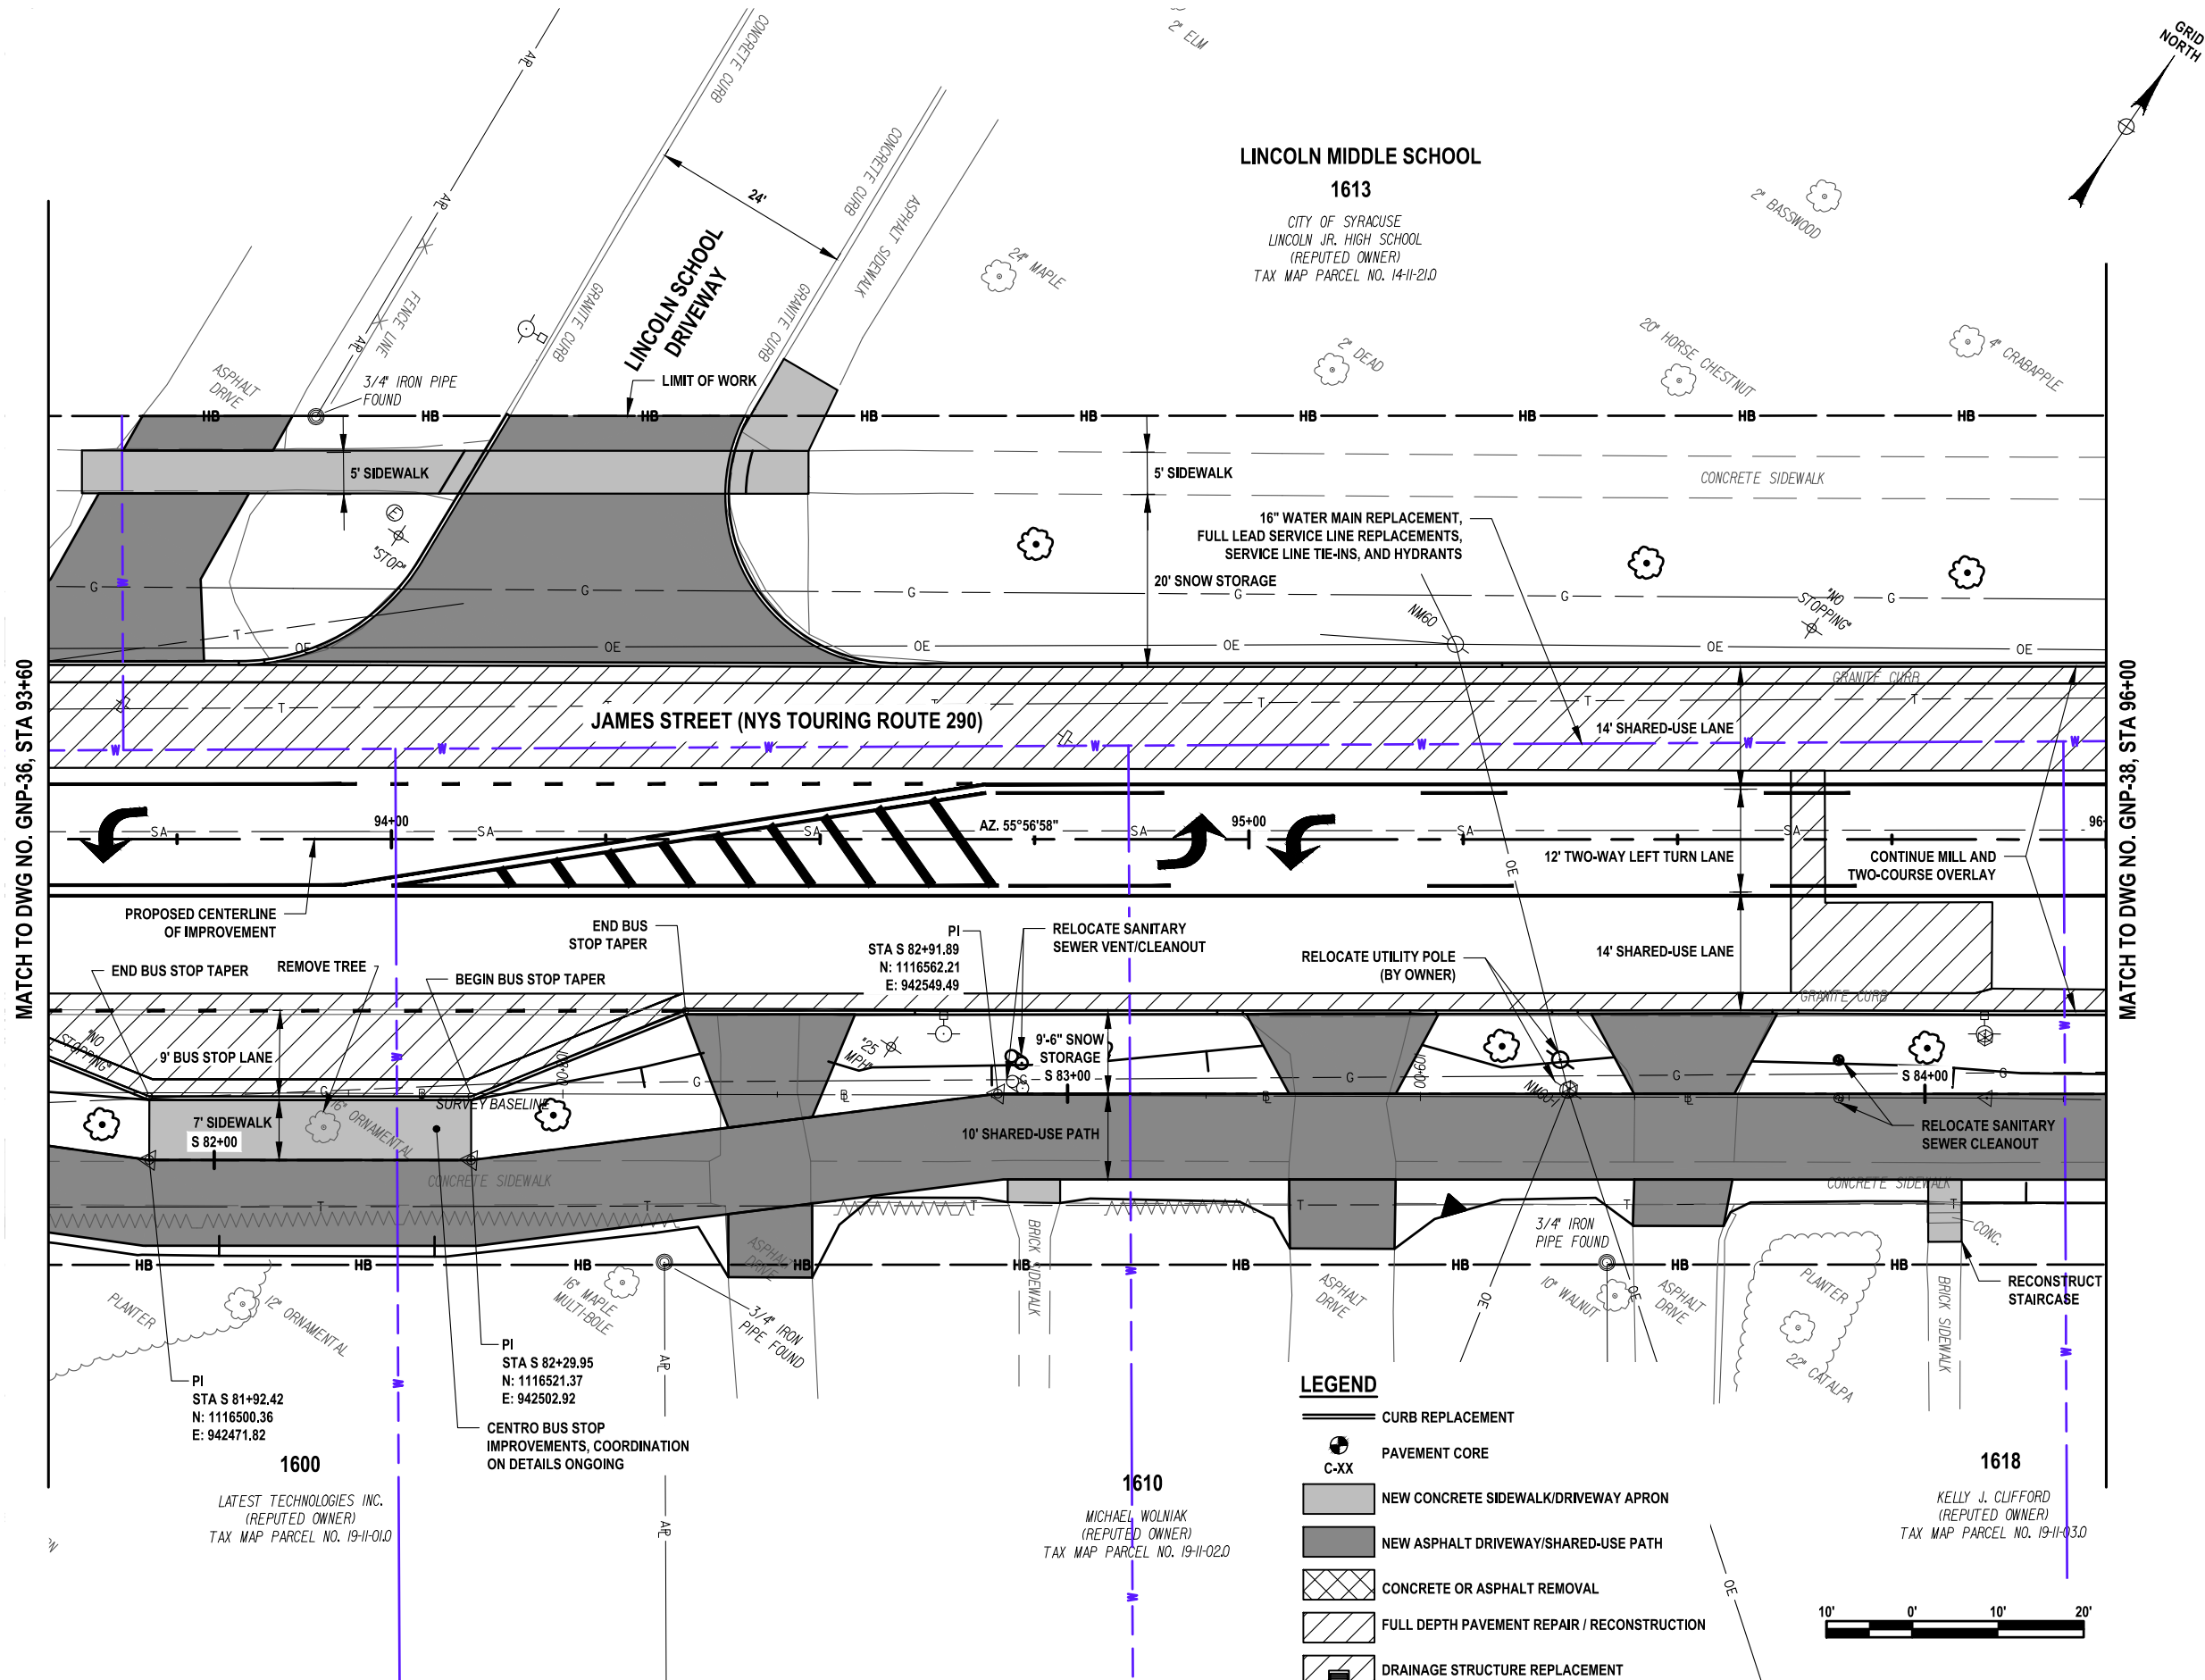

C&S Engineers, Inc.  
499 Col. Eileen Collins Blvd.  
Syracuse, New York 13212  
Phone: 315-455-2000  
Fax: 315-455-9667  
www.cscos.com

PRELIMINARY  
NOT FOR  
CONSTRUCTION




JAMES STREET  
3R IMPROVEMENTS PROJECT  
SALINA STREET TO GRANT BOULEVARD  
CITY OF SYRACUSE  
DEPARTMENT OF ENGINEERING  
PIN 3757.11  
D040883

| MARK   | DATE | DESCRIPTION |
|---|------|-------------|
| REVISIONS   |      |             |
| PROJECT NO: 119.436.001                                                                                          |      |             |
| DATE: JUNE 2026                                                                                                  |      |             |
| DRAWN BY: D. BUSH                                                                                                |      |             |
| DESIGNED BY: D. BUSH                                                                                             |      |             |
| CHECKED BY: T. HUMPHREY                                                                                          |      |             |
| NO ALTERATION PERMITTED HEREON EXCEPT AS PROVIDED UNDER SECTION 7209 SUBDIVISION 2 OF THE NEW YORK EDUCATION LAW |      |             |

GENERAL  
PLAN  
ALT 2

GNP-37



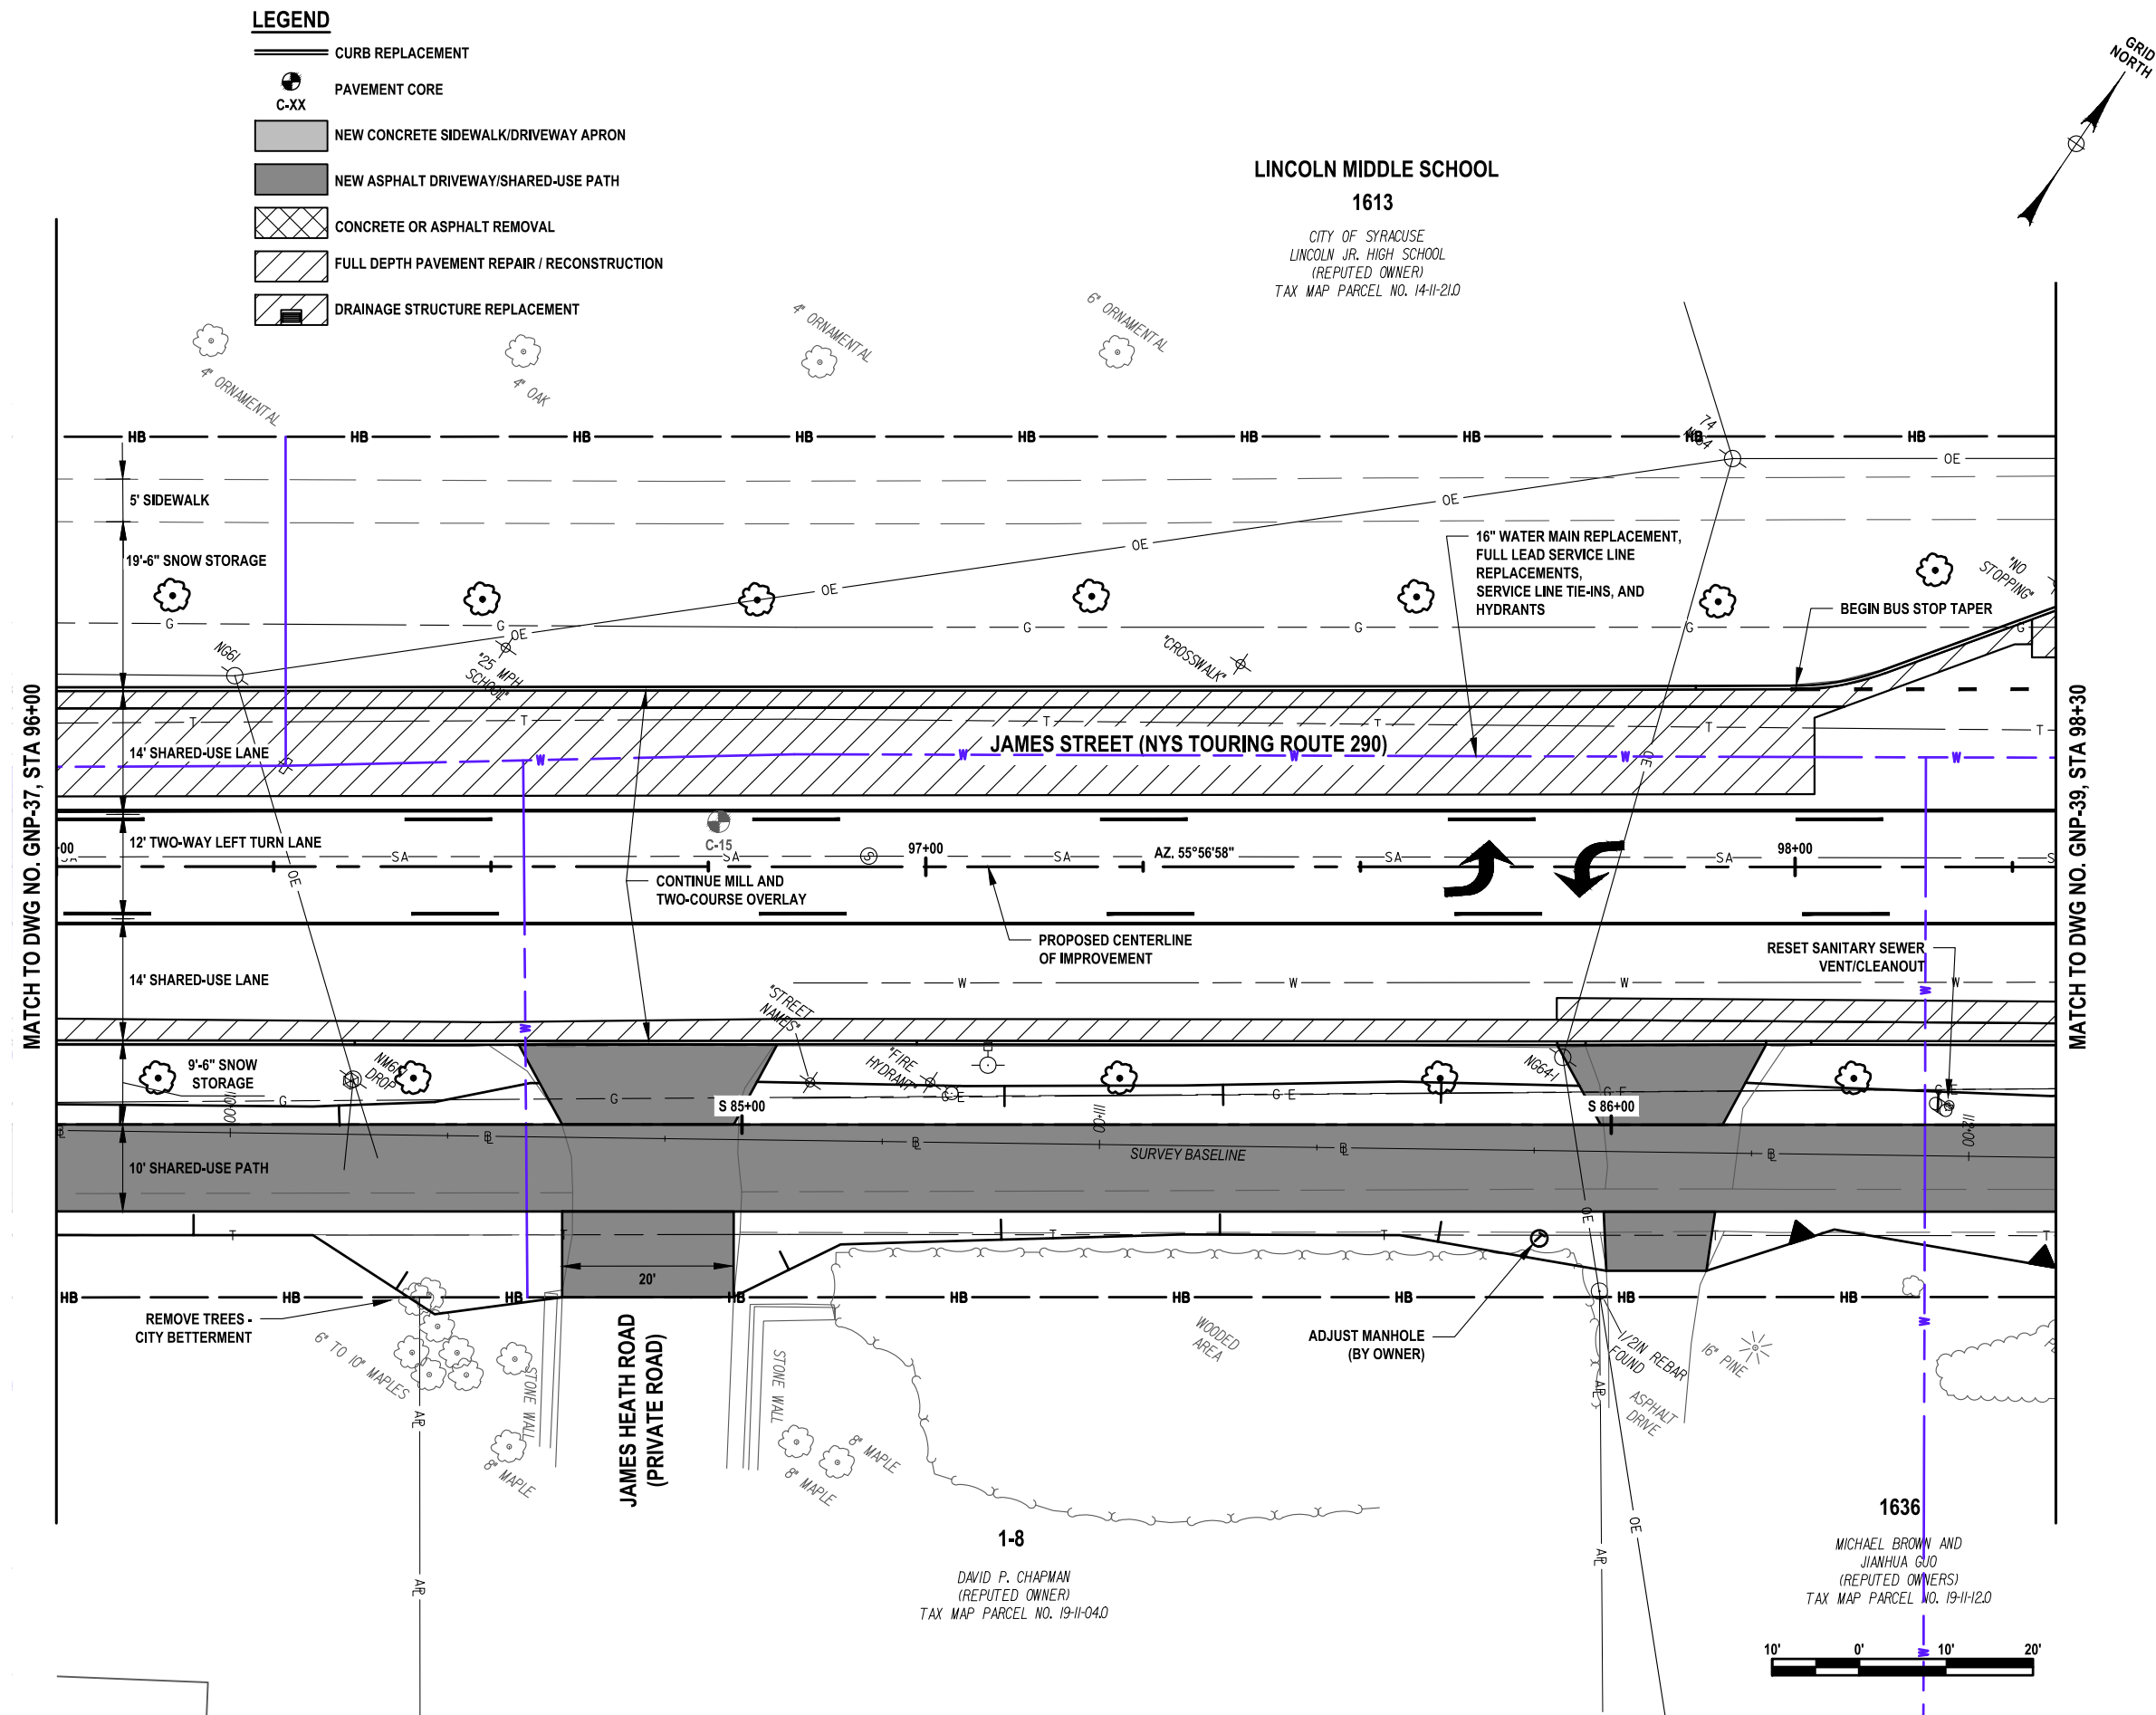

**C&S Engineers, Inc.**  
499 Col. Eileen Collins Blvd.  
Syracuse, New York 13212  
Phone: 315-455-2000  
Fax: 315-455-9667  
[www.cscos.com](http://www.cscos.com)

**PRELIMINARY**  
**NOT FOR**  
**CONSTRUCTION**



**JAMES STREET  
3R IMPROVEMENTS PROJECT  
SALINA STREET TO GRANT BOULEVARD**

**CITY OF SYRACUSE  
DEPARTMENT OF ENGINEERING**

**D040883**


**PIN 3757-11**

|                         |      |             |
|-------------------------|------|-------------|
|                         |      |             |
|                         |      |             |
| MARK                    | DATE | DESCRIPTION |
| REVISIONS               |      |             |
| PROJECT NO: 119.436.001 |      |             |
| DATE: JUNE 2026         |      |             |
| DRAWN BY: D. BUSH       |      |             |
| DESIGNED BY: D. BUSH    |      |             |
| CHECKED BY: T. HUMPHREY |      |             |

NO ALTERATION PERMITTED HEREON  
EXCEPT AS PROVIDED UNDER SECTION  
7209 SUBDIVISION 2 OF THE NEW YORK  
EDUCATION LAW

# GENERAL PLAN ALT 2

# GNP-38

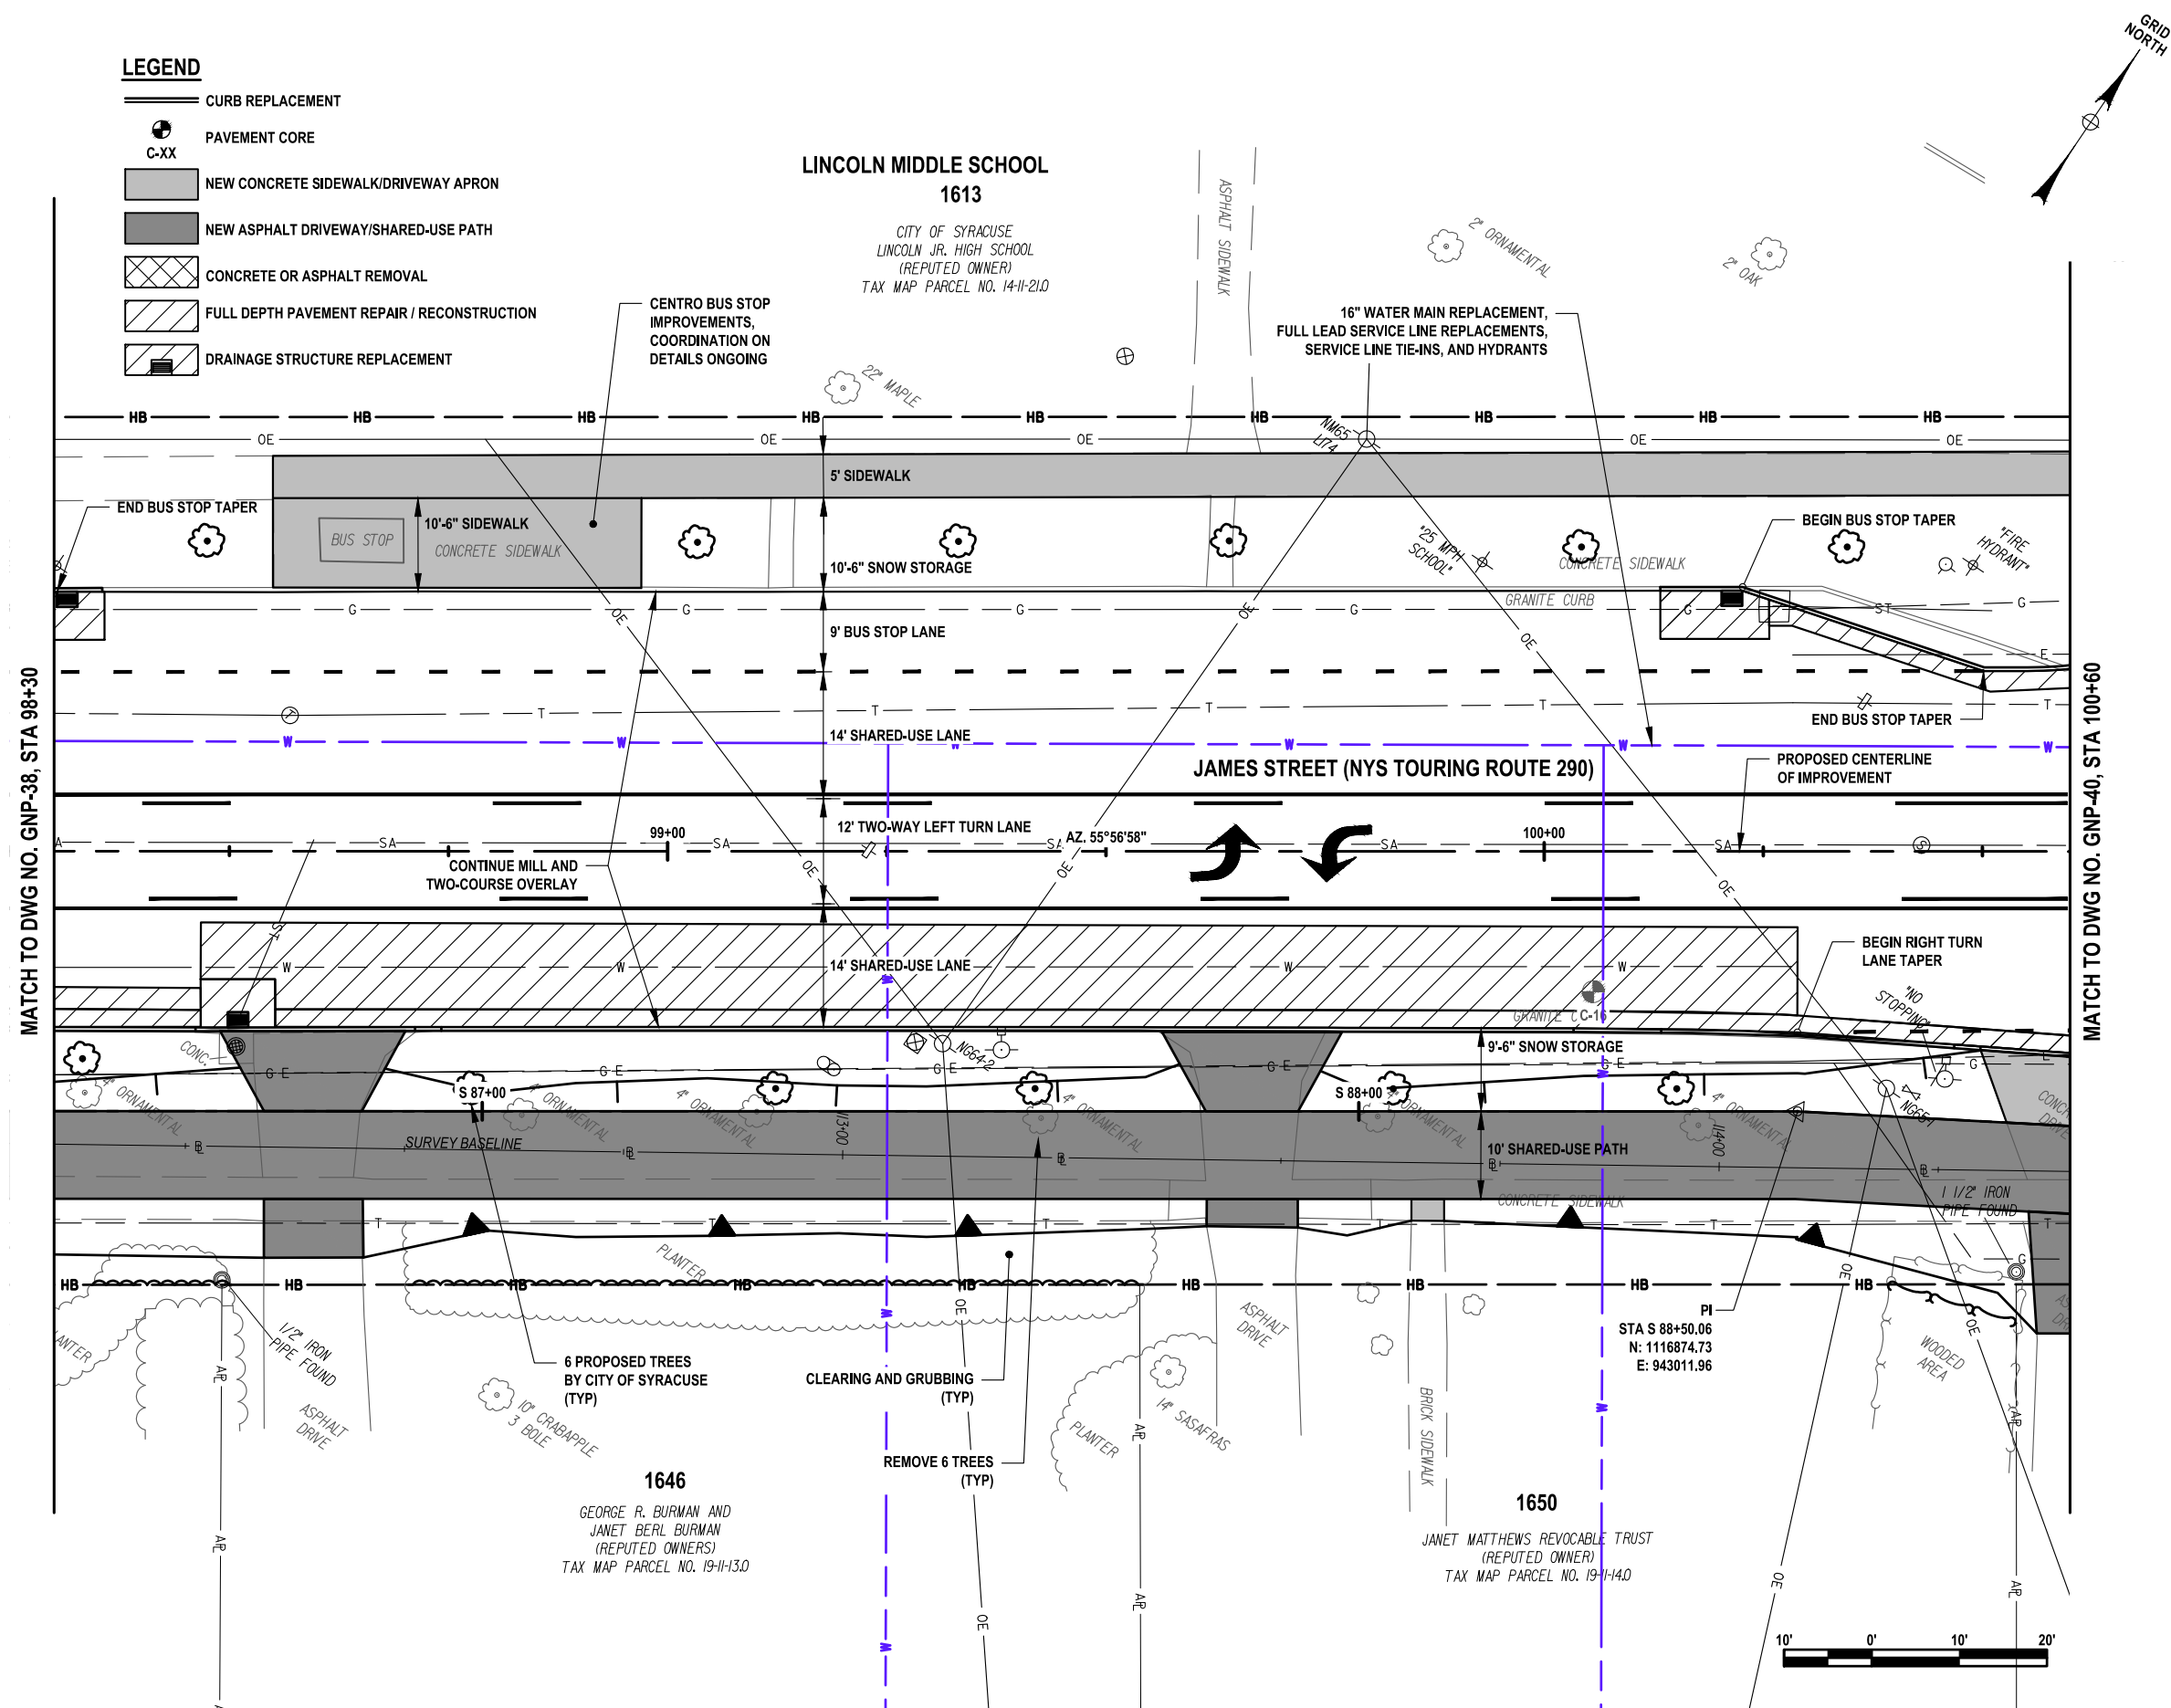

**C&S Engineers, Inc.**  
499 Col. Eileen Collins Blvd.  
Syracuse, New York 13212  
Phone: 315-455-2000  
Fax: 315-455-9667  
[www.cscos.com](http://www.cscos.com)

**PRELIMINARY**  
**NOT FOR**  
**CONSTRUCTION**



**JAMES STREET  
3R IMPROVEMENTS PROJECT  
SALINA STREET TO GRANT BOULEVARD**

**CITY OF SYRACUSE  
DEPARTMENT OF ENGINEERING**

D040883

PIN 3757.11

|   |      |             |  |
|---|------|-------------|--|
|   |      |             |  |
|   |      |             |  |
| MARK   | DATE | DESCRIPTION |  |
| REVISIONS   |      |             |  |
| PROJECT NO:   |      | 119.436.001 |  |
| DATE:   |      | JUNE 2026   |  |
| DRAWN BY:   |      | D. BUSH     |  |
| DESIGNED BY:   |      | D. BUSH     |  |
| CHECKED BY:   |      | T. HUMPHREY |  |
| NO ALTERATION PERMITTED HEREON<br>EXCEPT AS PROVIDED UNDER SECTION<br>7209 SUBDIVISION 2 OF THE NEW YORK<br>EDUCATION LAW |      |             |  |


# GENERAL PLAN ALT 2

# GNP-39

Jun 12, 2026 - 2:59pm  
F:\Project\119 - City of Syracuse\119\36001 - James Street Improvements\Design\CADD\Sheet Files\3757.11\_cph\_alt\_02\_gnp\_40.dwg

#### LEGEND

- CURB REPLACEMENT
- PAVEMENT CORE
- NEW CONCRETE SIDEWALK/DRIVEWAY APRON
- NEW ASPHALT DRIVEWAY/SHARED-USE PATH
- CONCRETE OR ASPHALT REMOVAL
- FULL DEPTH PAVEMENT REPAIR / RECONSTRUCTION
- DRAINAGE STRUCTURE REPLACEMENT

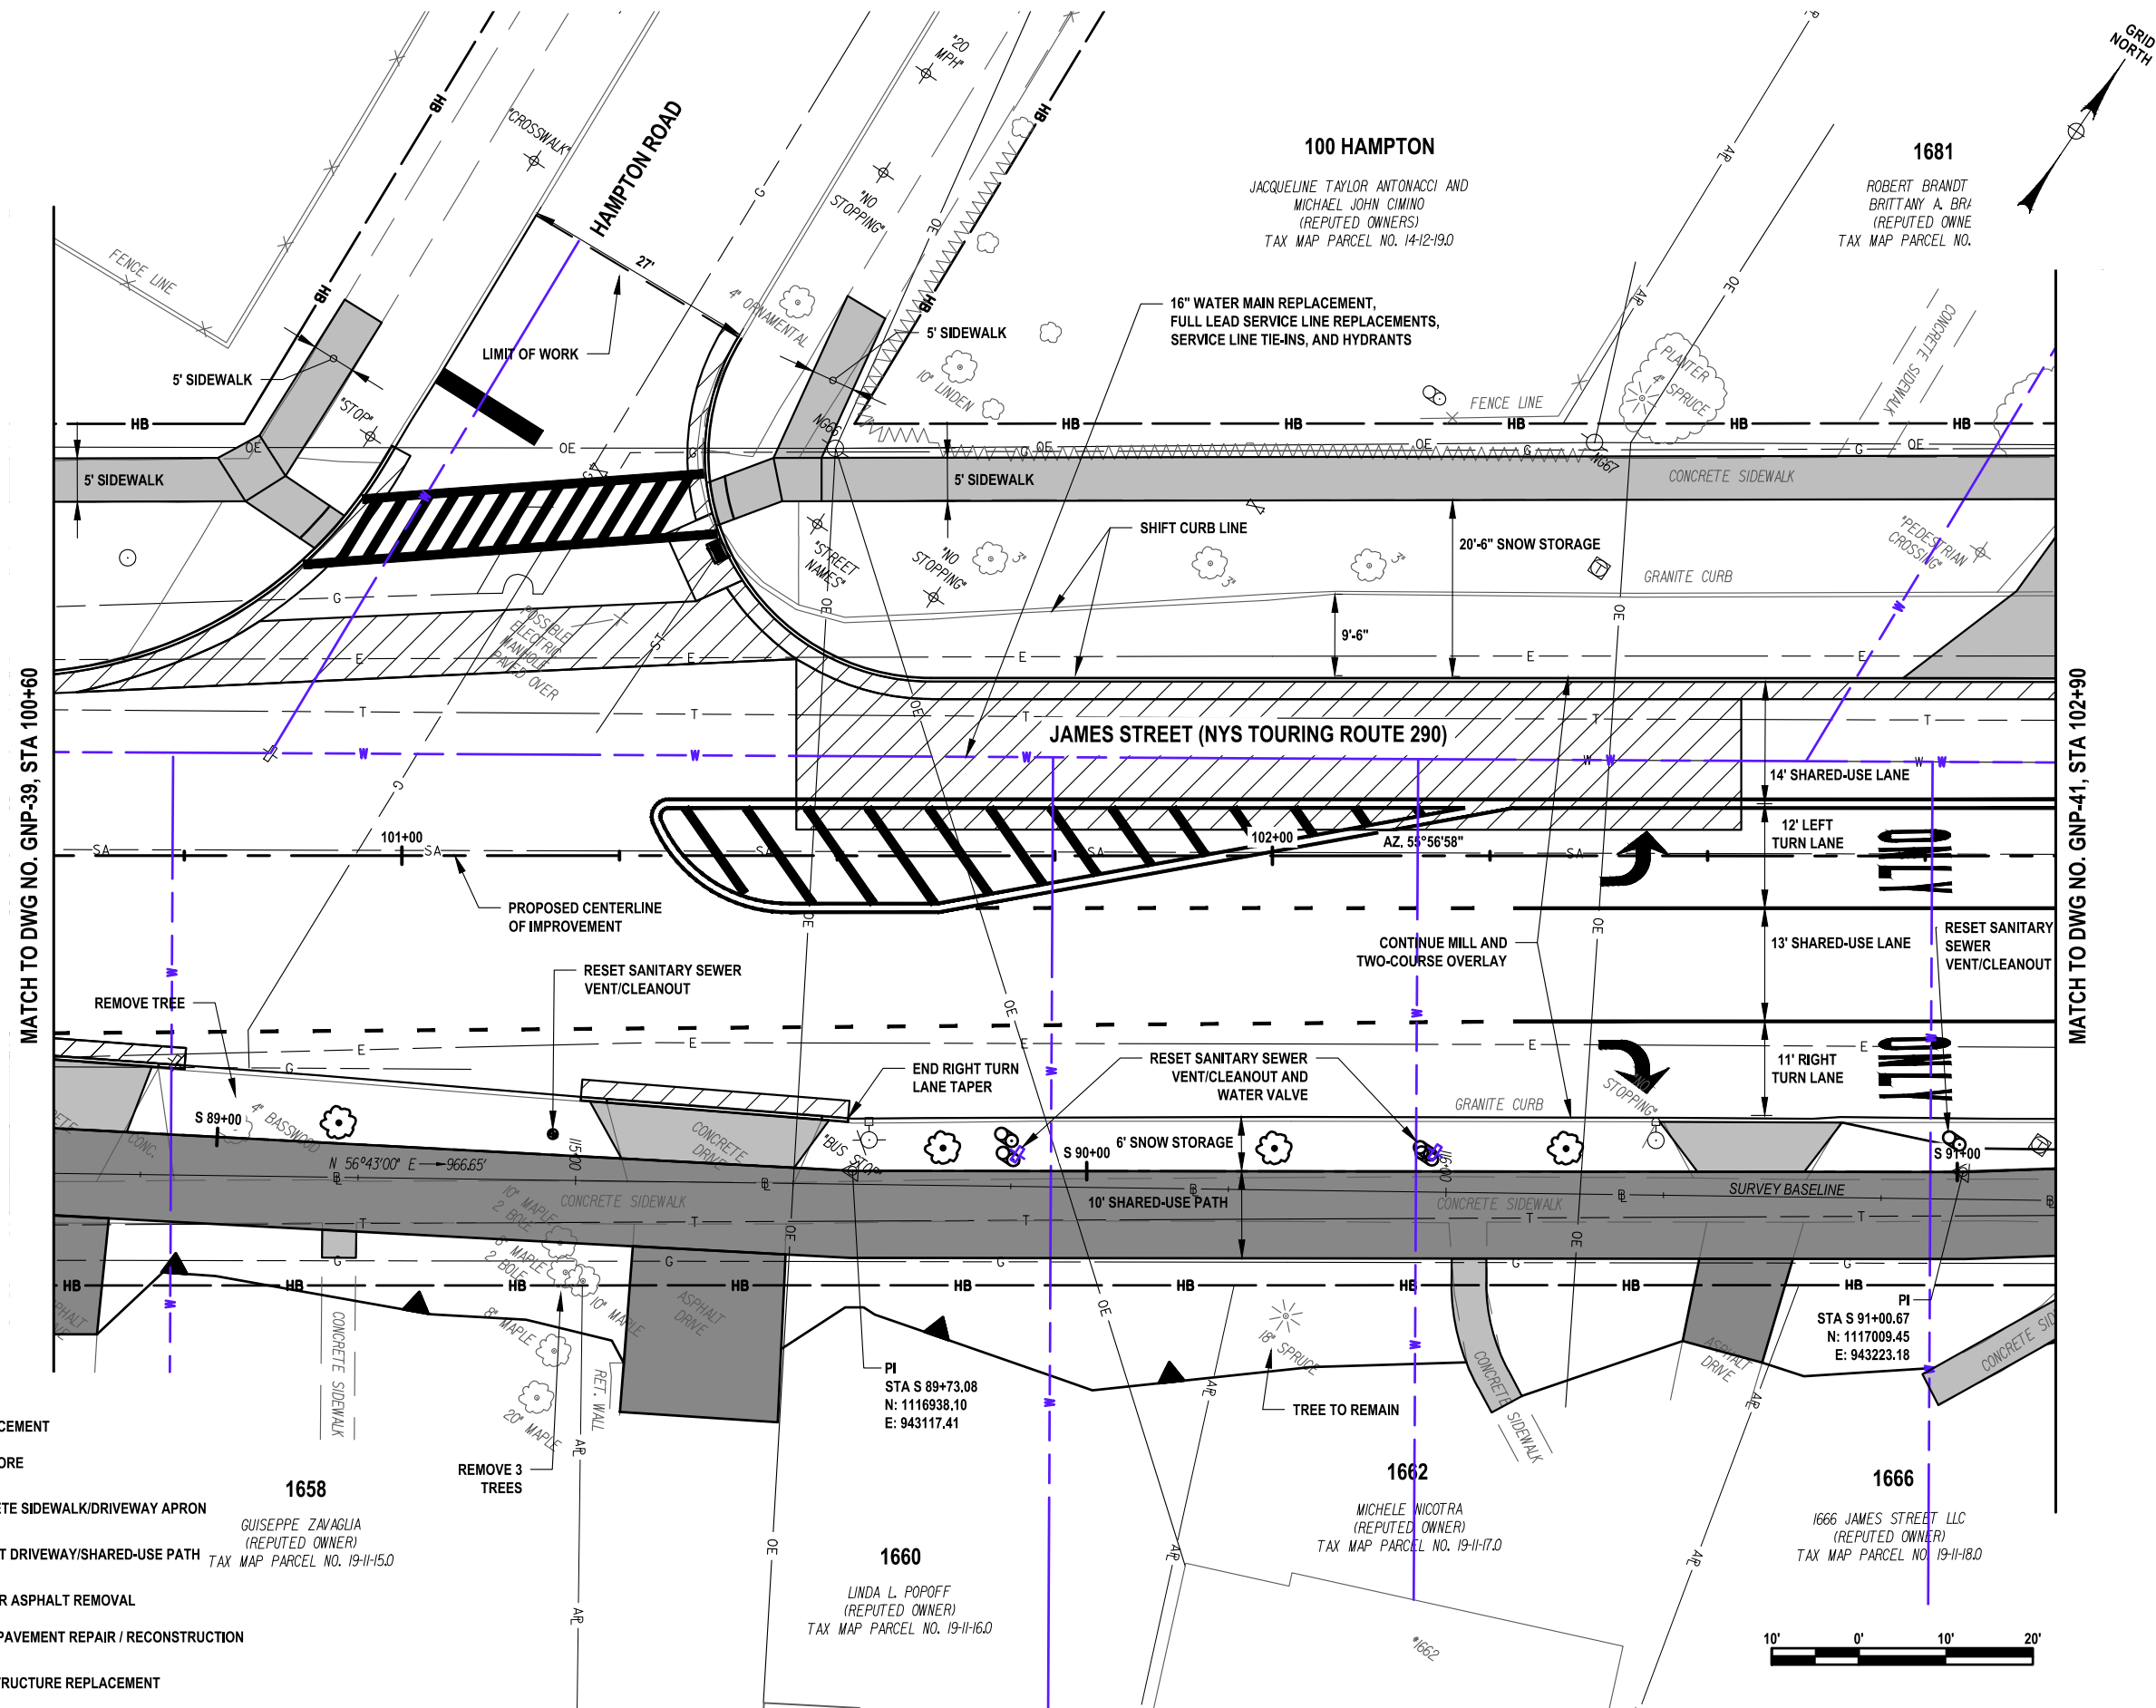

C&S Engineers, Inc.  
499 Col. Eileen Collins Blvd.  
Syracuse, New York 13212  
Phone: 315-455-2000  
Fax: 315-455-9667  
www.cscos.com

PRELIMINARY  
NOT FOR  
CONSTRUCTION



JAMES STREET  
3R IMPROVEMENTS PROJECT  
SALINA STREET TO GRANT BOULEVARD  
CITY OF SYRACUSE  
DEPARTMENT OF ENGINEERING

D040883  
PIN 3757.11

| MARK   | DATE | DESCRIPTION |
|---|------|-------------|
| REVISIONS   |      |             |
| PROJECT NO: 119.436.001                                                                                                   |      |             |
| DATE: JUNE 2026   |      |             |
| DRAWN BY: D. BUSH   |      |             |
| DESIGNED BY: D. BUSH   |      |             |
| CHECKED BY: T. HUMPHREY                                                                                                   |      |             |
| NO ALTERATION PERMITTED HEREON<br>EXCEPT AS PROVIDED UNDER SECTION<br>7209 SUBDIVISION 2 OF THE NEW YORK<br>EDUCATION LAW |      |             |


GENERAL  
PLAN  
ALT 2

GNP-40





Jun 12, 2026 - 3:00pm  
F:\Project\119 - City of Syracuse\119\36001 - James Street Improvements\Design\CADD\Sheet Files\3757.11\_cph\_all\_02\_gnp\_42.dwg

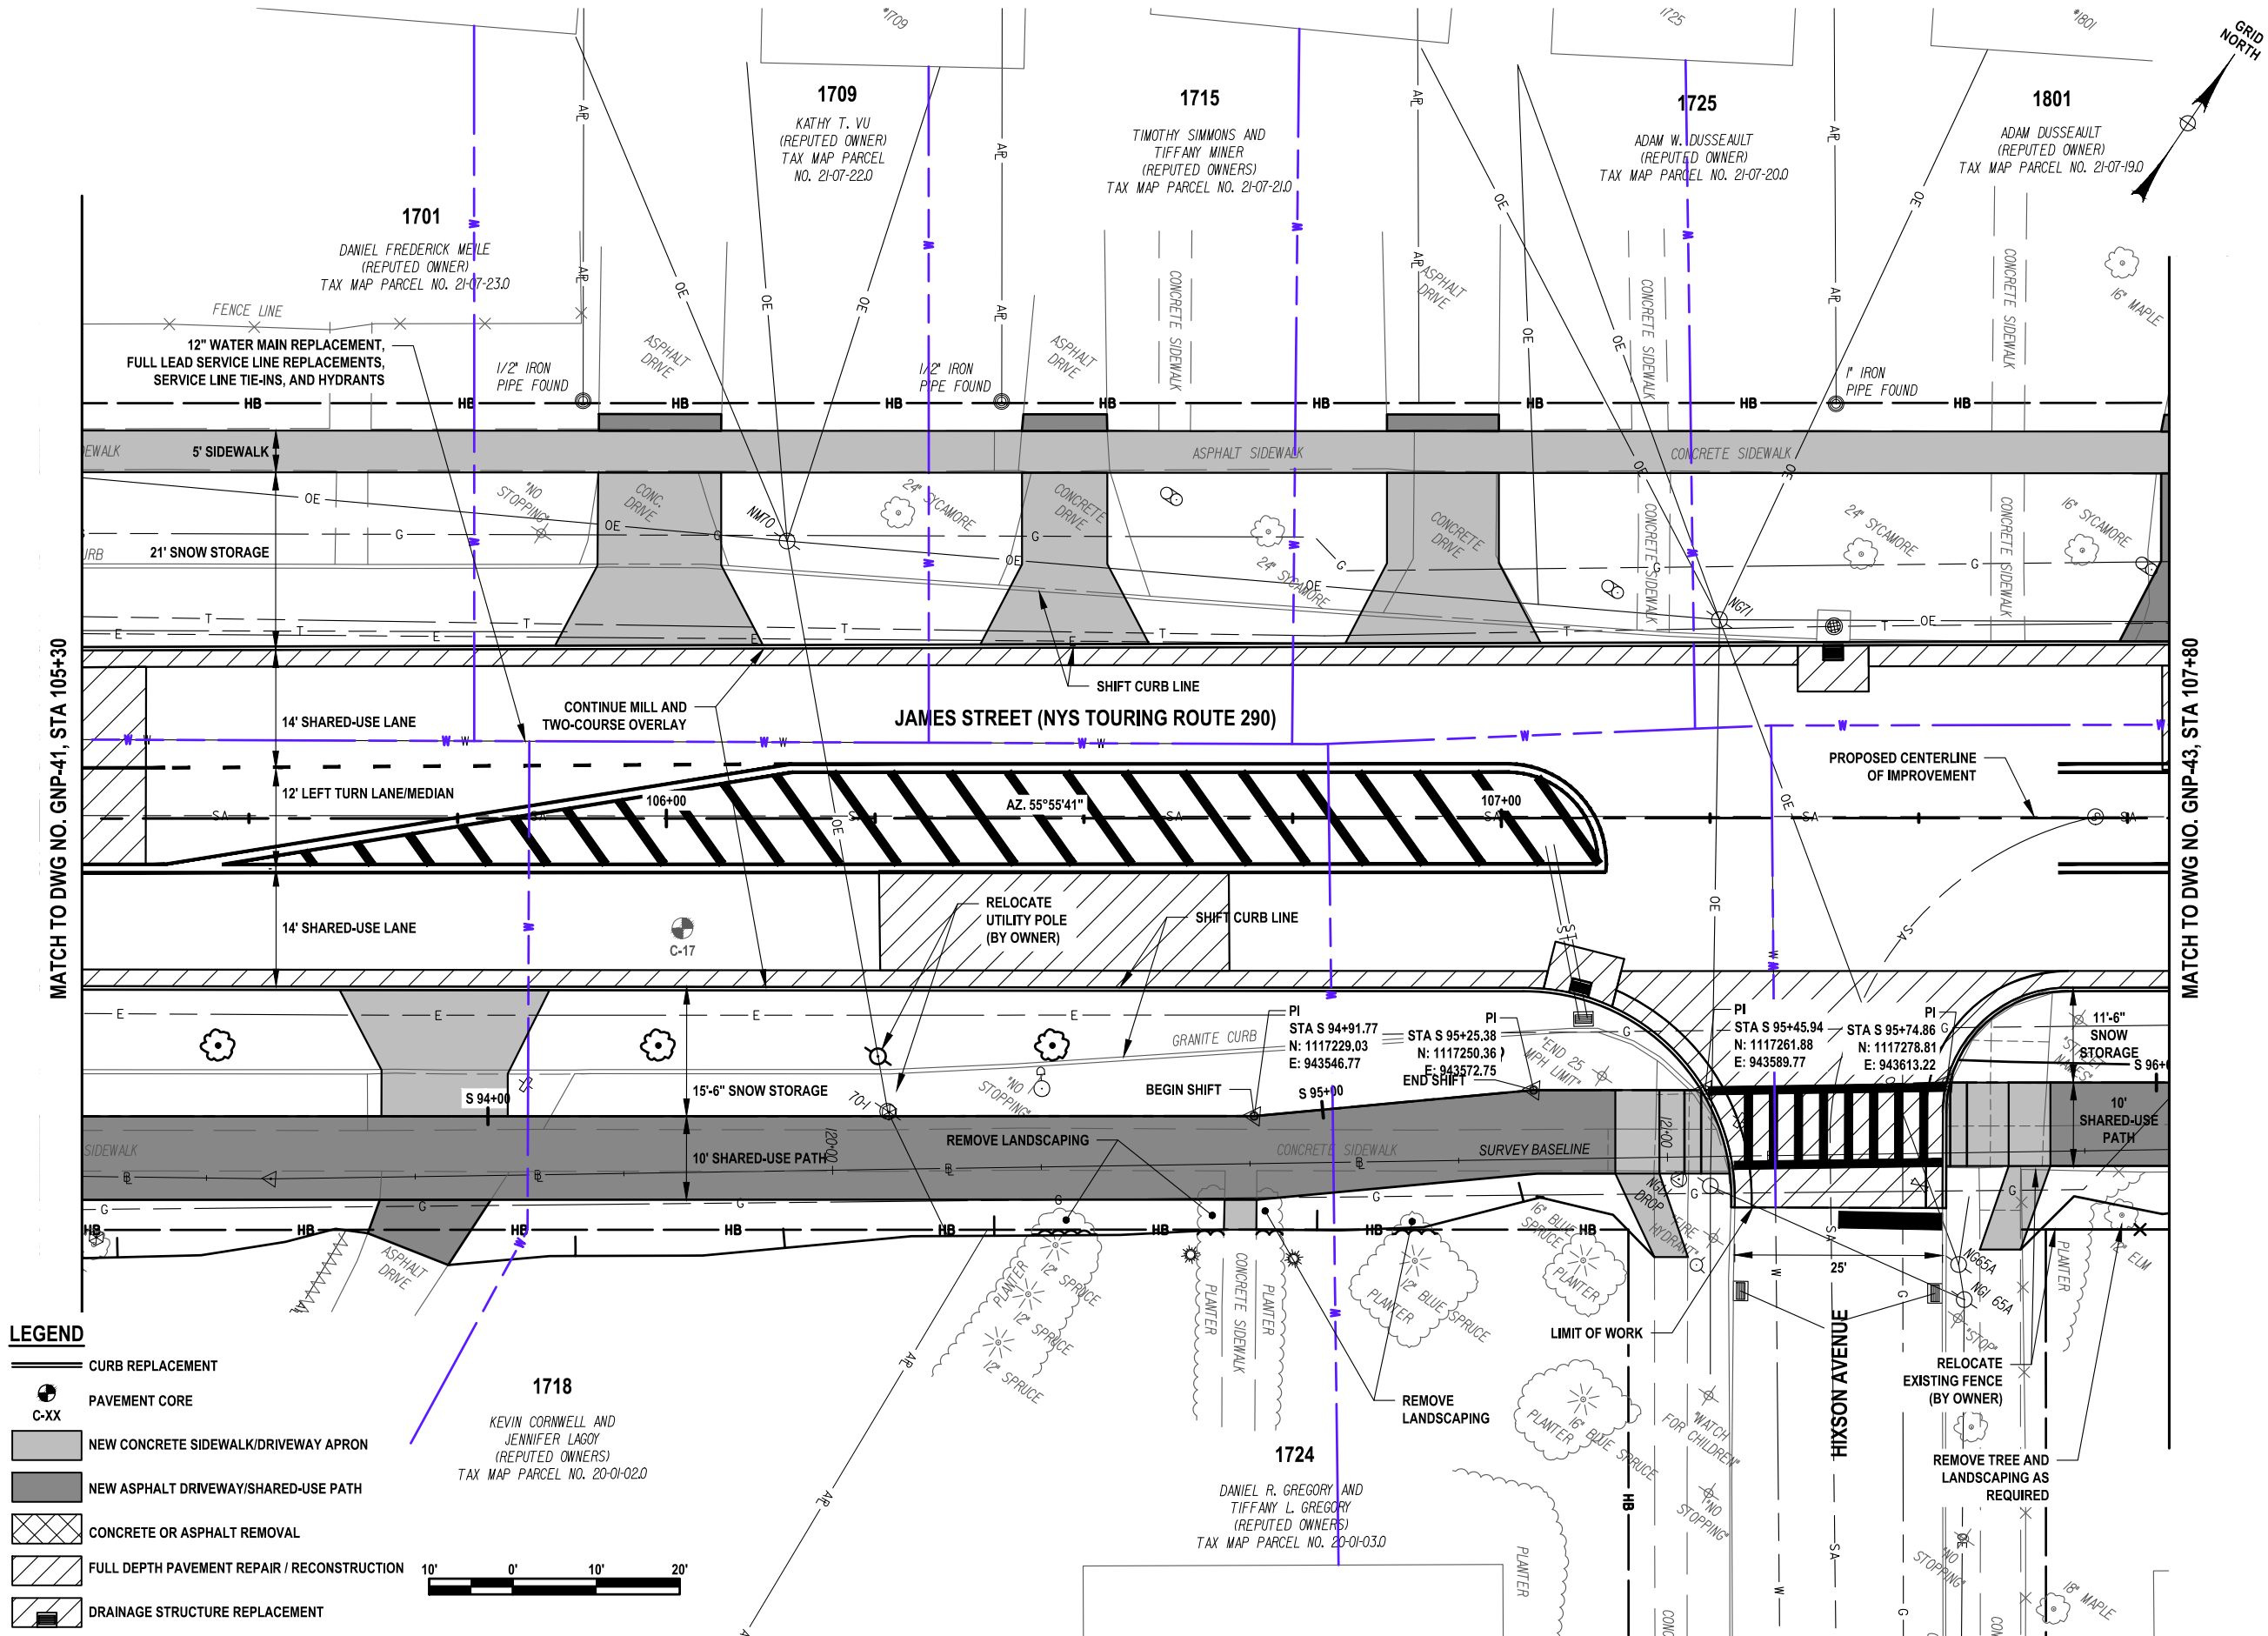

C&S Engineers, Inc.  
499 Col. Eileen Collins Blvd.  
Syracuse, New York 13212  
Phone: 315-455-2000  
Fax: 315-455-9667  
www.cscos.com

PRELIMINARY  
NOT FOR  
CONSTRUCTION



JAMES STREET  
3R IMPROVEMENTS PROJECT  
SALINA STREET TO GRANT BOULEVARD  
CITY OF SYRACUSE  
DEPARTMENT OF ENGINEERING

D040883

PIN 3757.11


| MARK   | DATE | DESCRIPTION |
|---|------|-------------|
| REVISIONS   |      |             |
| PROJECT NO: 119.436.001                                                                                                   |      |             |
| DATE: JUNE 2026   |      |             |
| DRAWN BY: D. BUSH   |      |             |
| DESIGNED BY: D. BUSH   |      |             |
| CHECKED BY: T. HUMPHREY                                                                                                   |      |             |
| NO ALTERATION PERMITTED HEREON<br>EXCEPT AS PROVIDED UNDER SECTION<br>7209 SUBDIVISION 2 OF THE NEW YORK<br>EDUCATION LAW |      |             |

GENERAL  
PLAN  
ALT 2

GNP-42



Jun 12, 2026 - 3:01pm  
F:\Project\119 - City of Syracuse\119436001 - James Street Improvements\Design\CADD\Sheet Files\3757.11\_cph\_alt\_02\_gnp\_43.dwg

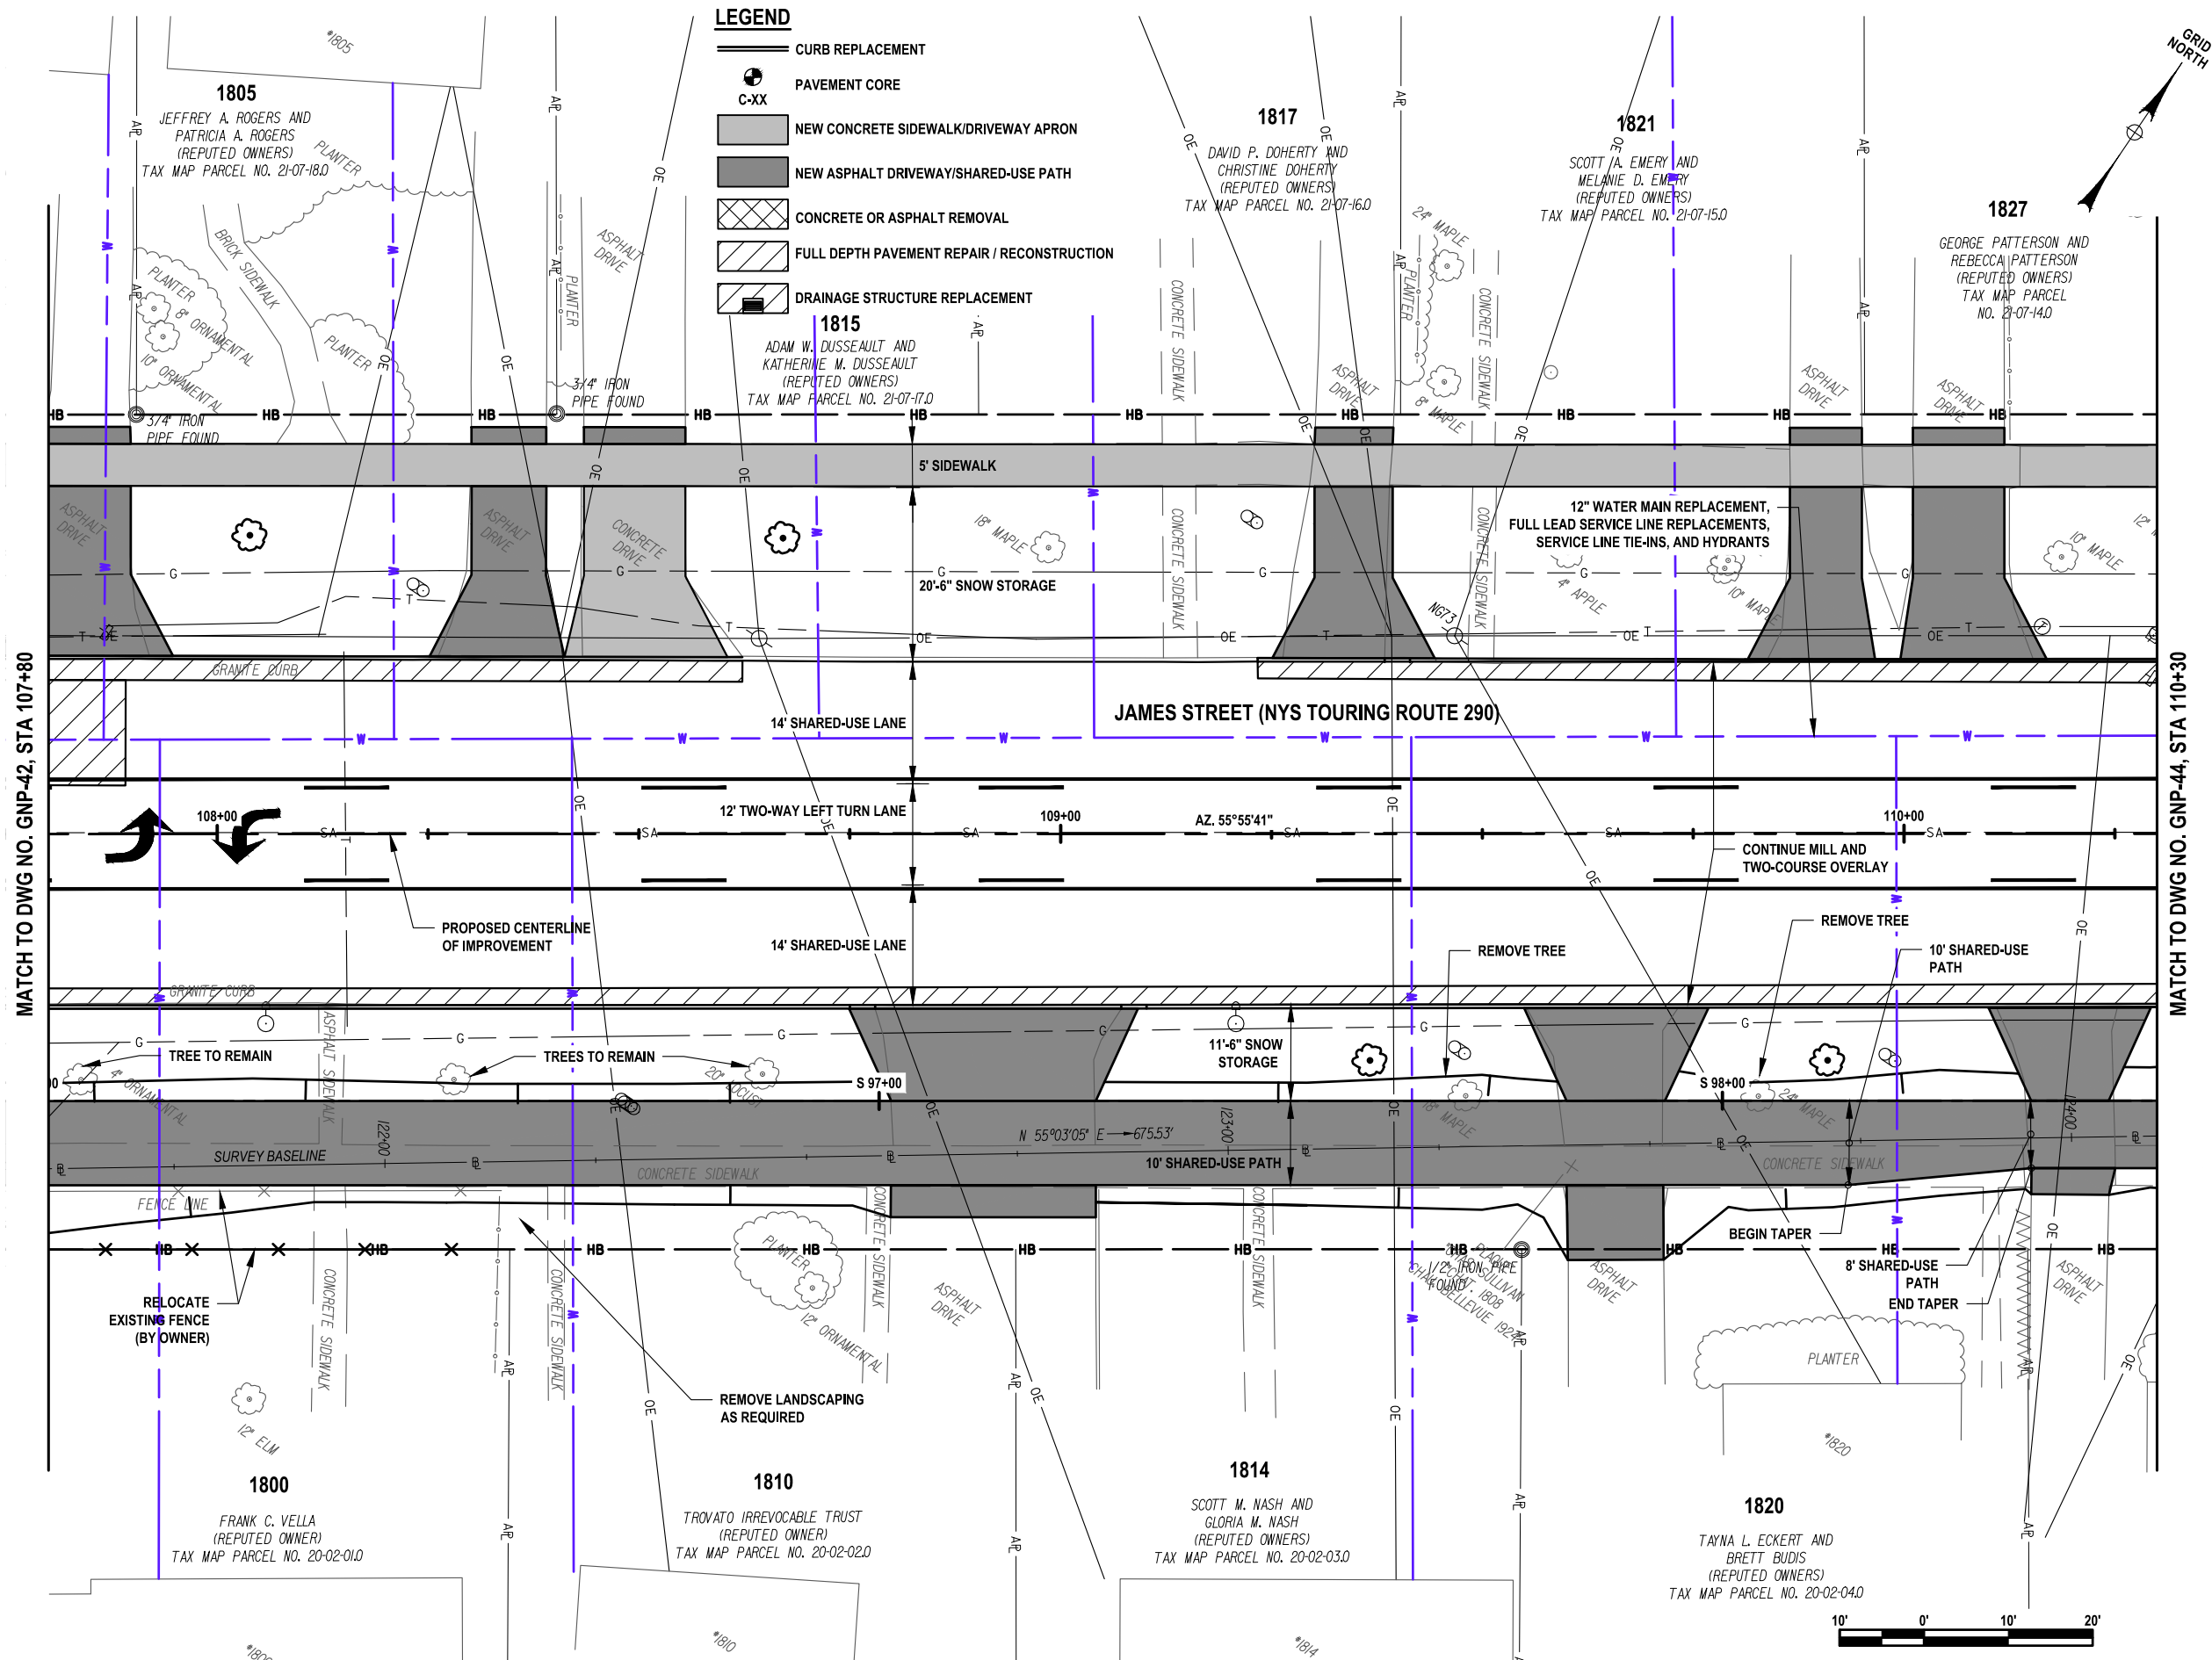

C&S Engineers, Inc.  
499 Col. Eileen Collins Blvd.  
Syracuse, New York 13212  
Phone: 315-455-2000  
Fax: 315-455-9667  
www.cscos.com

PRELIMINARY  
NOT FOR  
CONSTRUCTION



JAMES STREET  
3R IMPROVEMENTS PROJECT  
SALINA STREET TO GRANT BOULEVARD  
CITY OF SYRACUSE  
DEPARTMENT OF ENGINEERING

D040883  
PIN 3757.11

| MARK   | DATE | DESCRIPTION |
|---|------|-------------|
| REVISIONS   |      |             |
| PROJECT NO: 119.436.001                                                                                                   |      |             |
| DATE: JUNE 2026   |      |             |
| DRAWN BY: D. BUSH   |      |             |
| DESIGNED BY: D. BUSH   |      |             |
| CHECKED BY: T. HUMPHREY                                                                                                   |      |             |
| NO ALTERATION PERMITTED HEREON<br>EXCEPT AS PROVIDED UNDER SECTION<br>7209 SUBDIVISION 2 OF THE NEW YORK<br>EDUCATION LAW |      |             |

GENERAL  
PLAN  
ALT 2


GNP-43

Jun 12, 2026 - 3:03pm  
F:\Project\119 - City of Syracuse\119436001 - James Street Improvements\Design\CADD\Sheet Files\3757.11\_cph\_all\_02\_gnp\_44.dwg

## LEGEND

- CURB REPLACEMENT
- PAVEMENT CORE
- C-XX
- NEW CONCRETE SIDEWALK/DRIVEWAY APRON
- NEW ASPHALT DRIVEWAY/SHARED-USE PATH
- CONCRETE OR ASPHALT REMOVAL
- FULL DEPTH PAVEMENT REPAIR / RECONSTRUCTION
- DRAINAGE STRUCTURE REPLACEMENT

MATCH TO DWG NO. GNP-43, STA 110+30

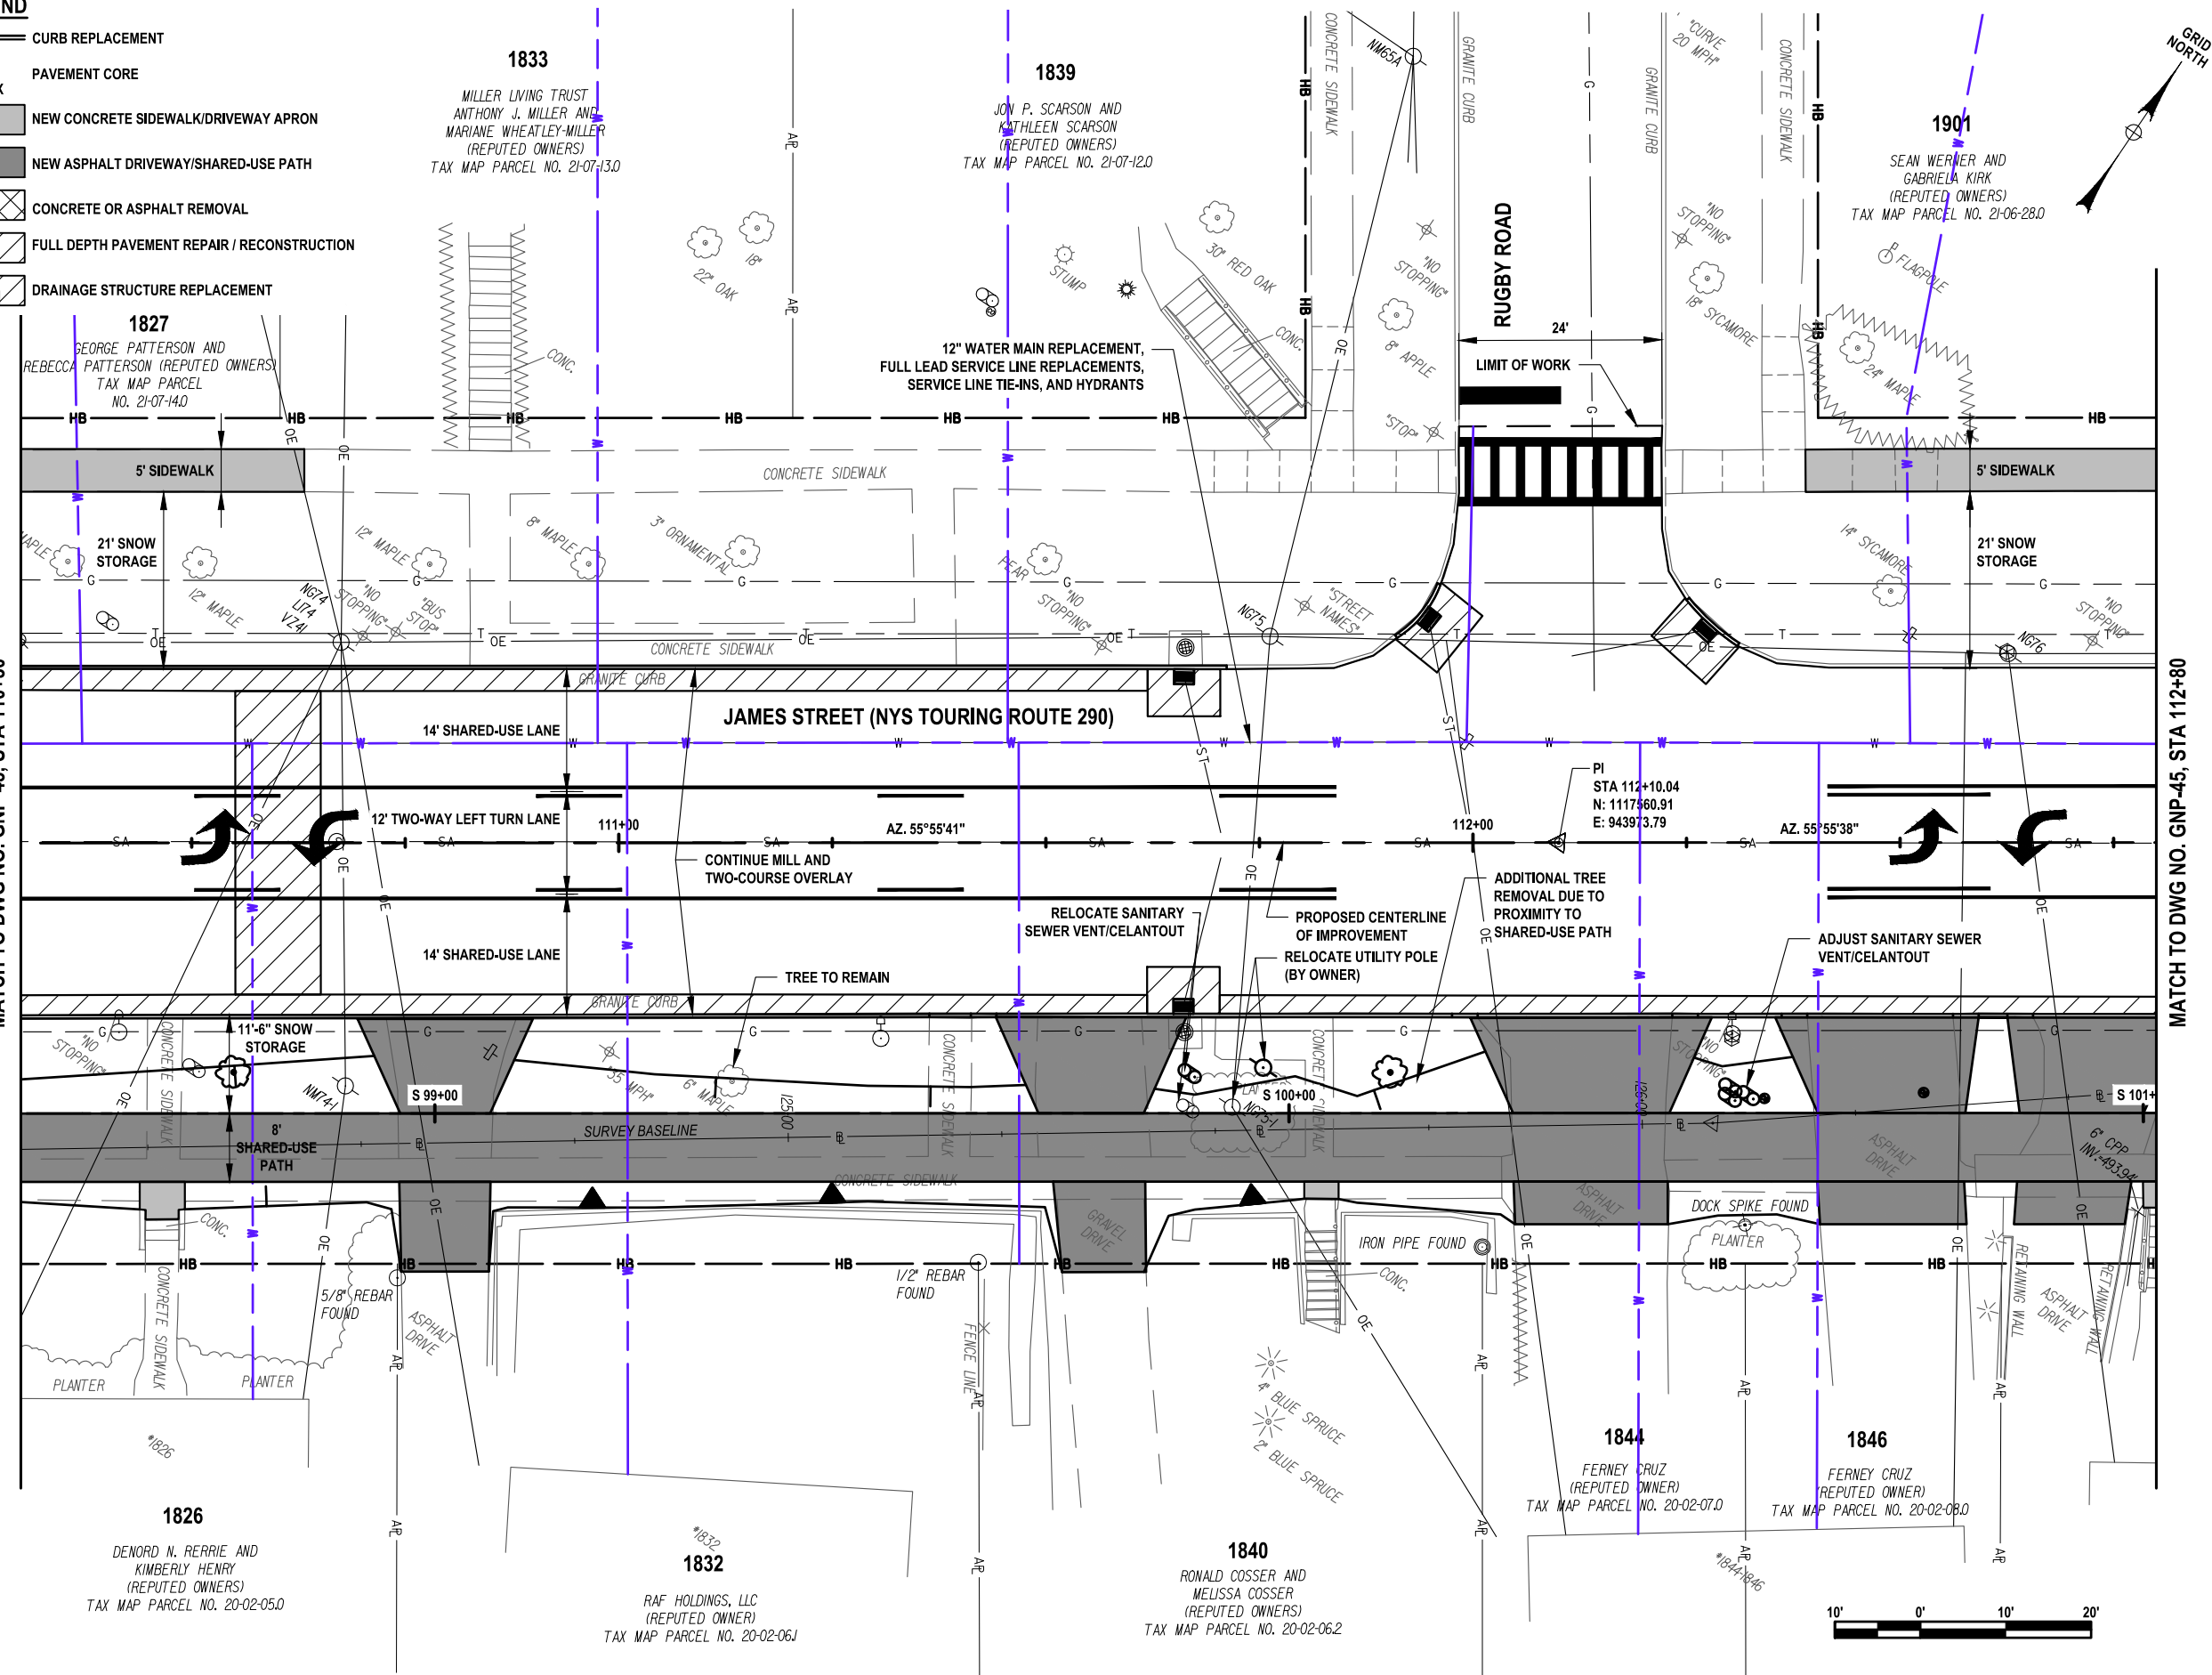

MATCH TO DWG NO. GNP-45, STA 112+80



C&S Engineers, Inc.  
499 Col. Eileen Collins Blvd.  
Syracuse, New York 13212  
Phone: 315-455-2000  
Fax: 315-455-9667  
www.cscos.com

PRELIMINARY  
NOT FOR  
CONSTRUCTION



JAMES STREET  
3R IMPROVEMENTS PROJECT  
SALINA STREET TO GRANT BOULEVARD  
CITY OF SYRACUSE  
DEPARTMENT OF ENGINEERING

D040883


PIN 3757.11

| MARK   | DATE | DESCRIPTION |
|---|------|-------------|
| REVISIONS   |      |             |
| PROJECT NO: 119.436.001                                                                                                   |      |             |
| DATE: JUNE 2026   |      |             |
| DRAWN BY: D. BUSH   |      |             |
| DESIGNED BY: D. BUSH   |      |             |
| CHECKED BY: T. HUMPHREY                                                                                                   |      |             |
| NO ALTERATION PERMITTED HEREON<br>EXCEPT AS PROVIDED UNDER SECTION<br>7209 SUBDIVISION 2 OF THE NEW YORK<br>EDUCATION LAW |      |             |

GENERAL  
PLAN  
ALT 2


GNP-44

Jun 12, 2026 - 3:04pm  
F:\Project\119 - City of Syracuse\119436001 - James Street Improvements\Design\CADD\Sheet Files\3757.11\_cph\_alt\_02\_gnp\_45.dwg

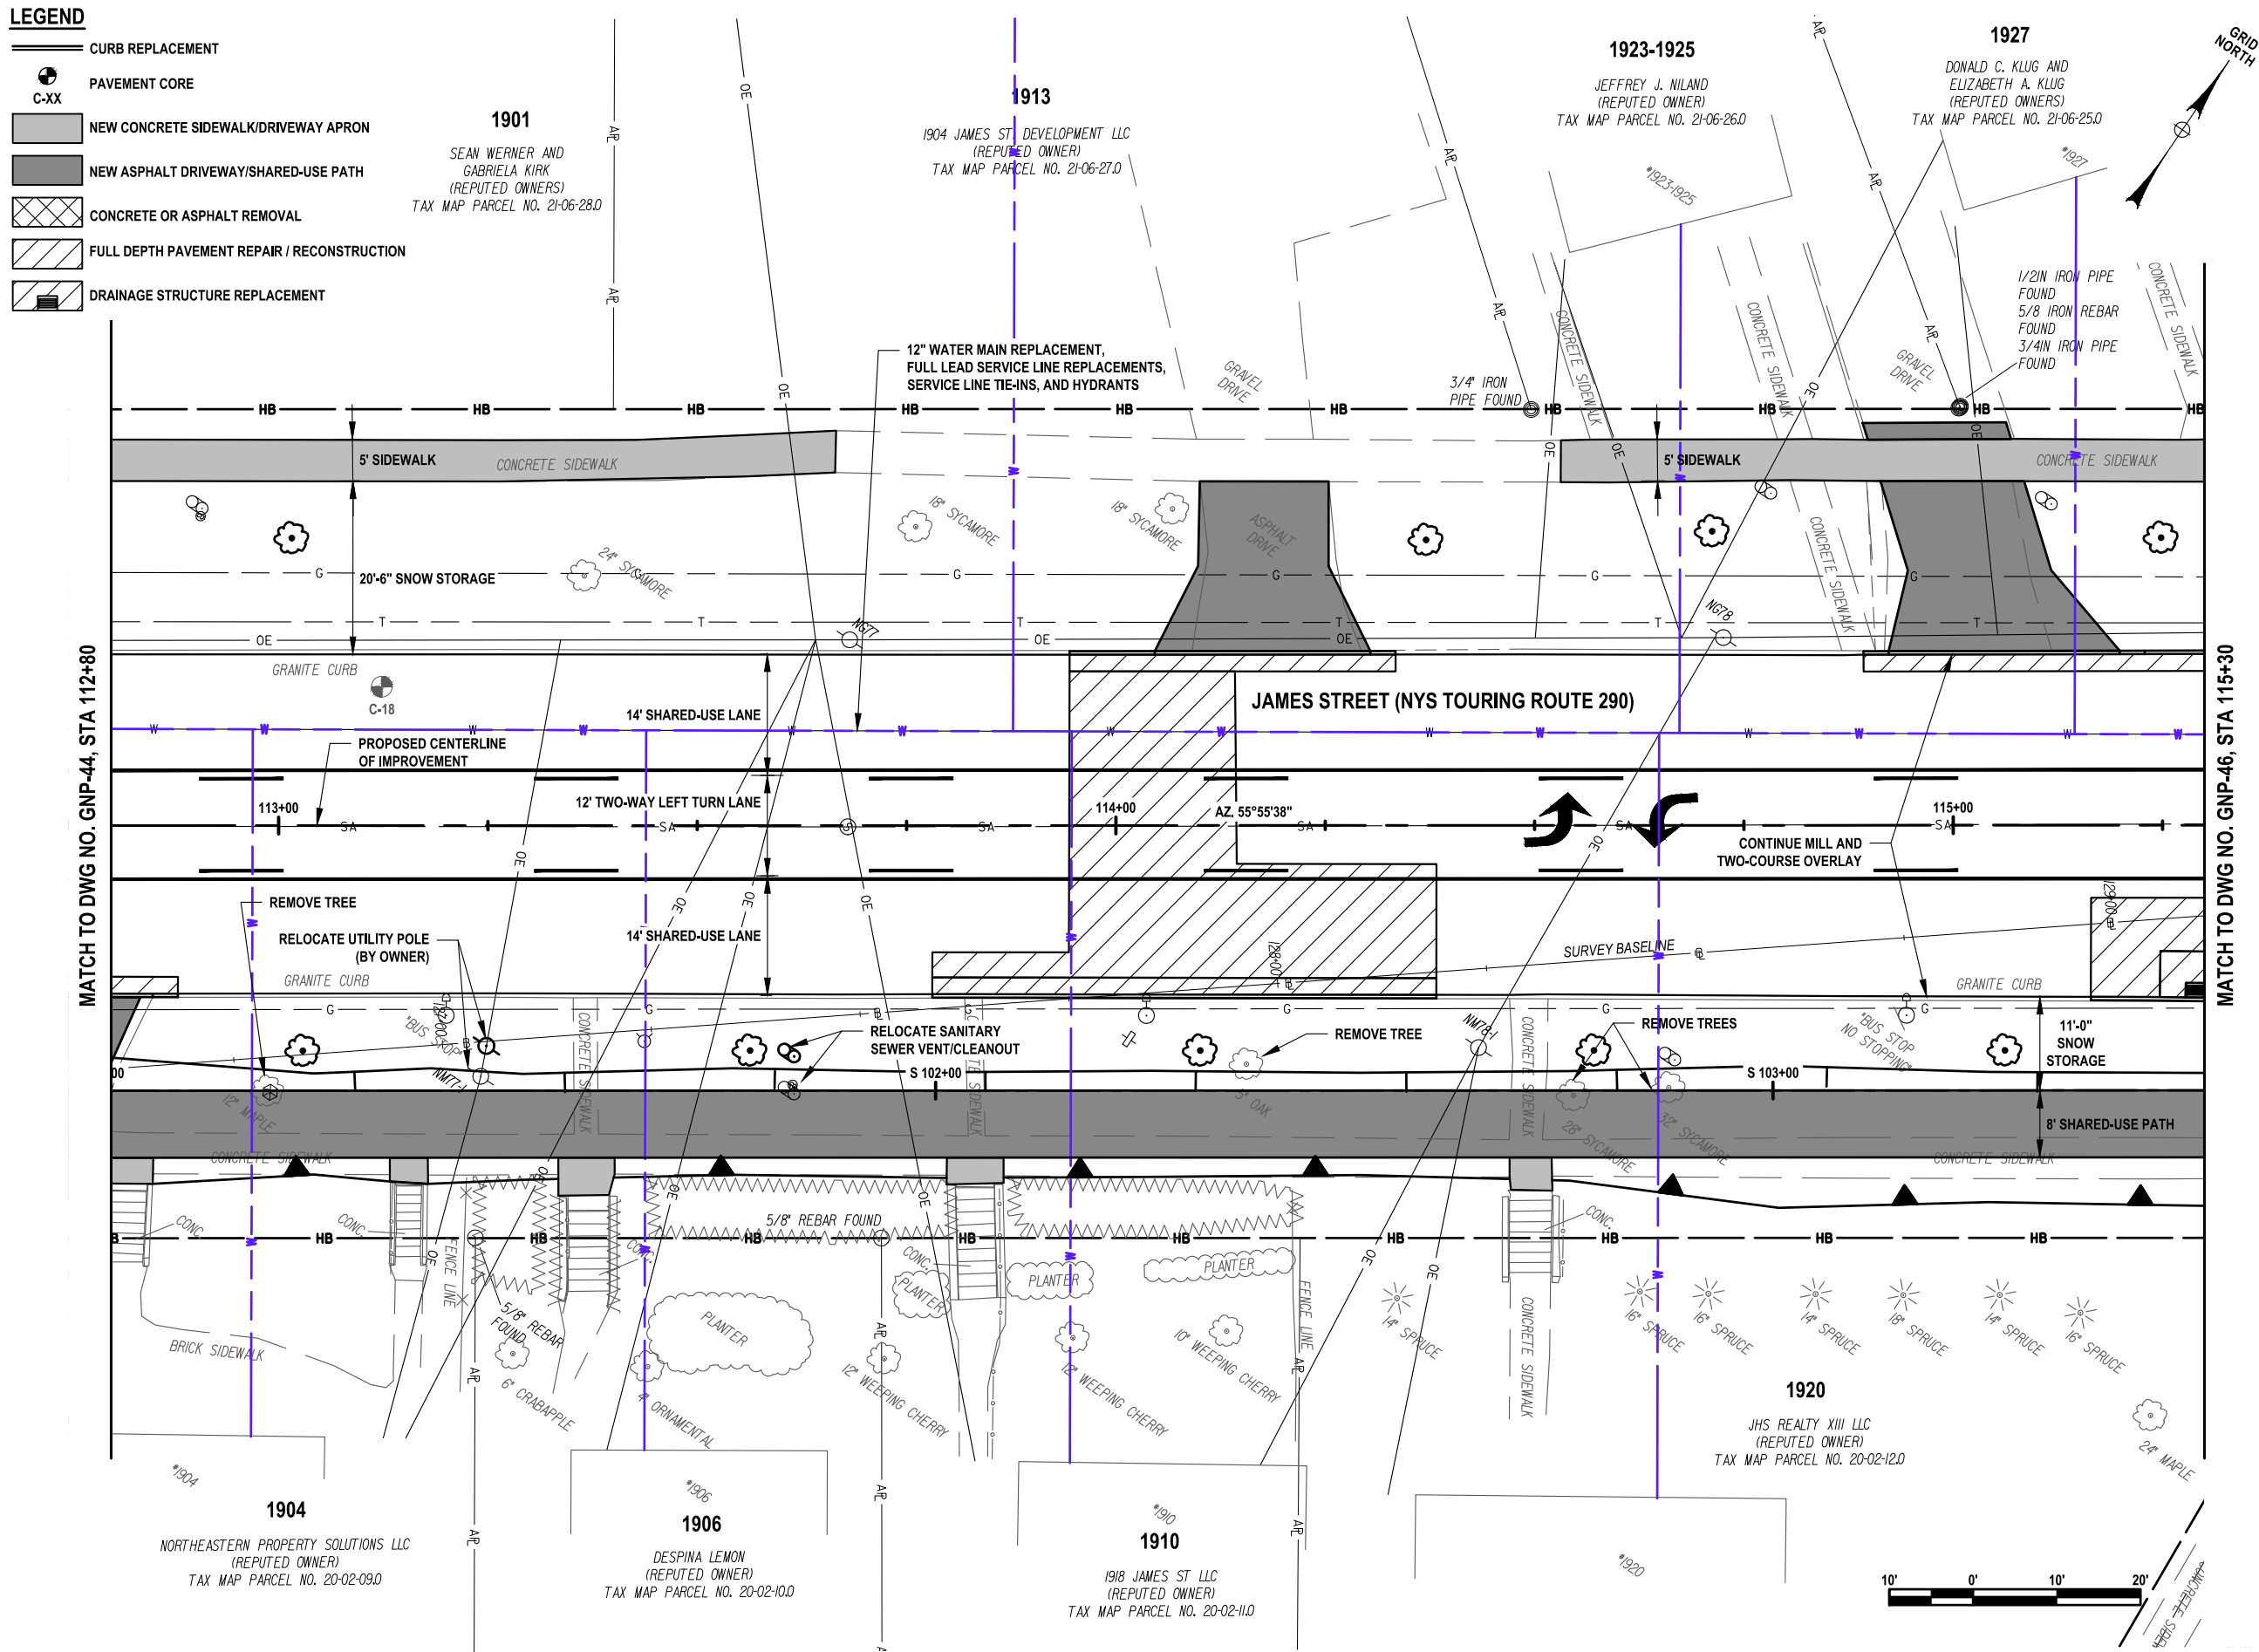



Jun 12, 2026 - 3:05pm  
F:\Project\119 - City of Syracuse\119\36001 - James Street Improvements\Design\CADD\Sheet Files\3757.11\_cph\_all\_02\_gnp\_46.dwg

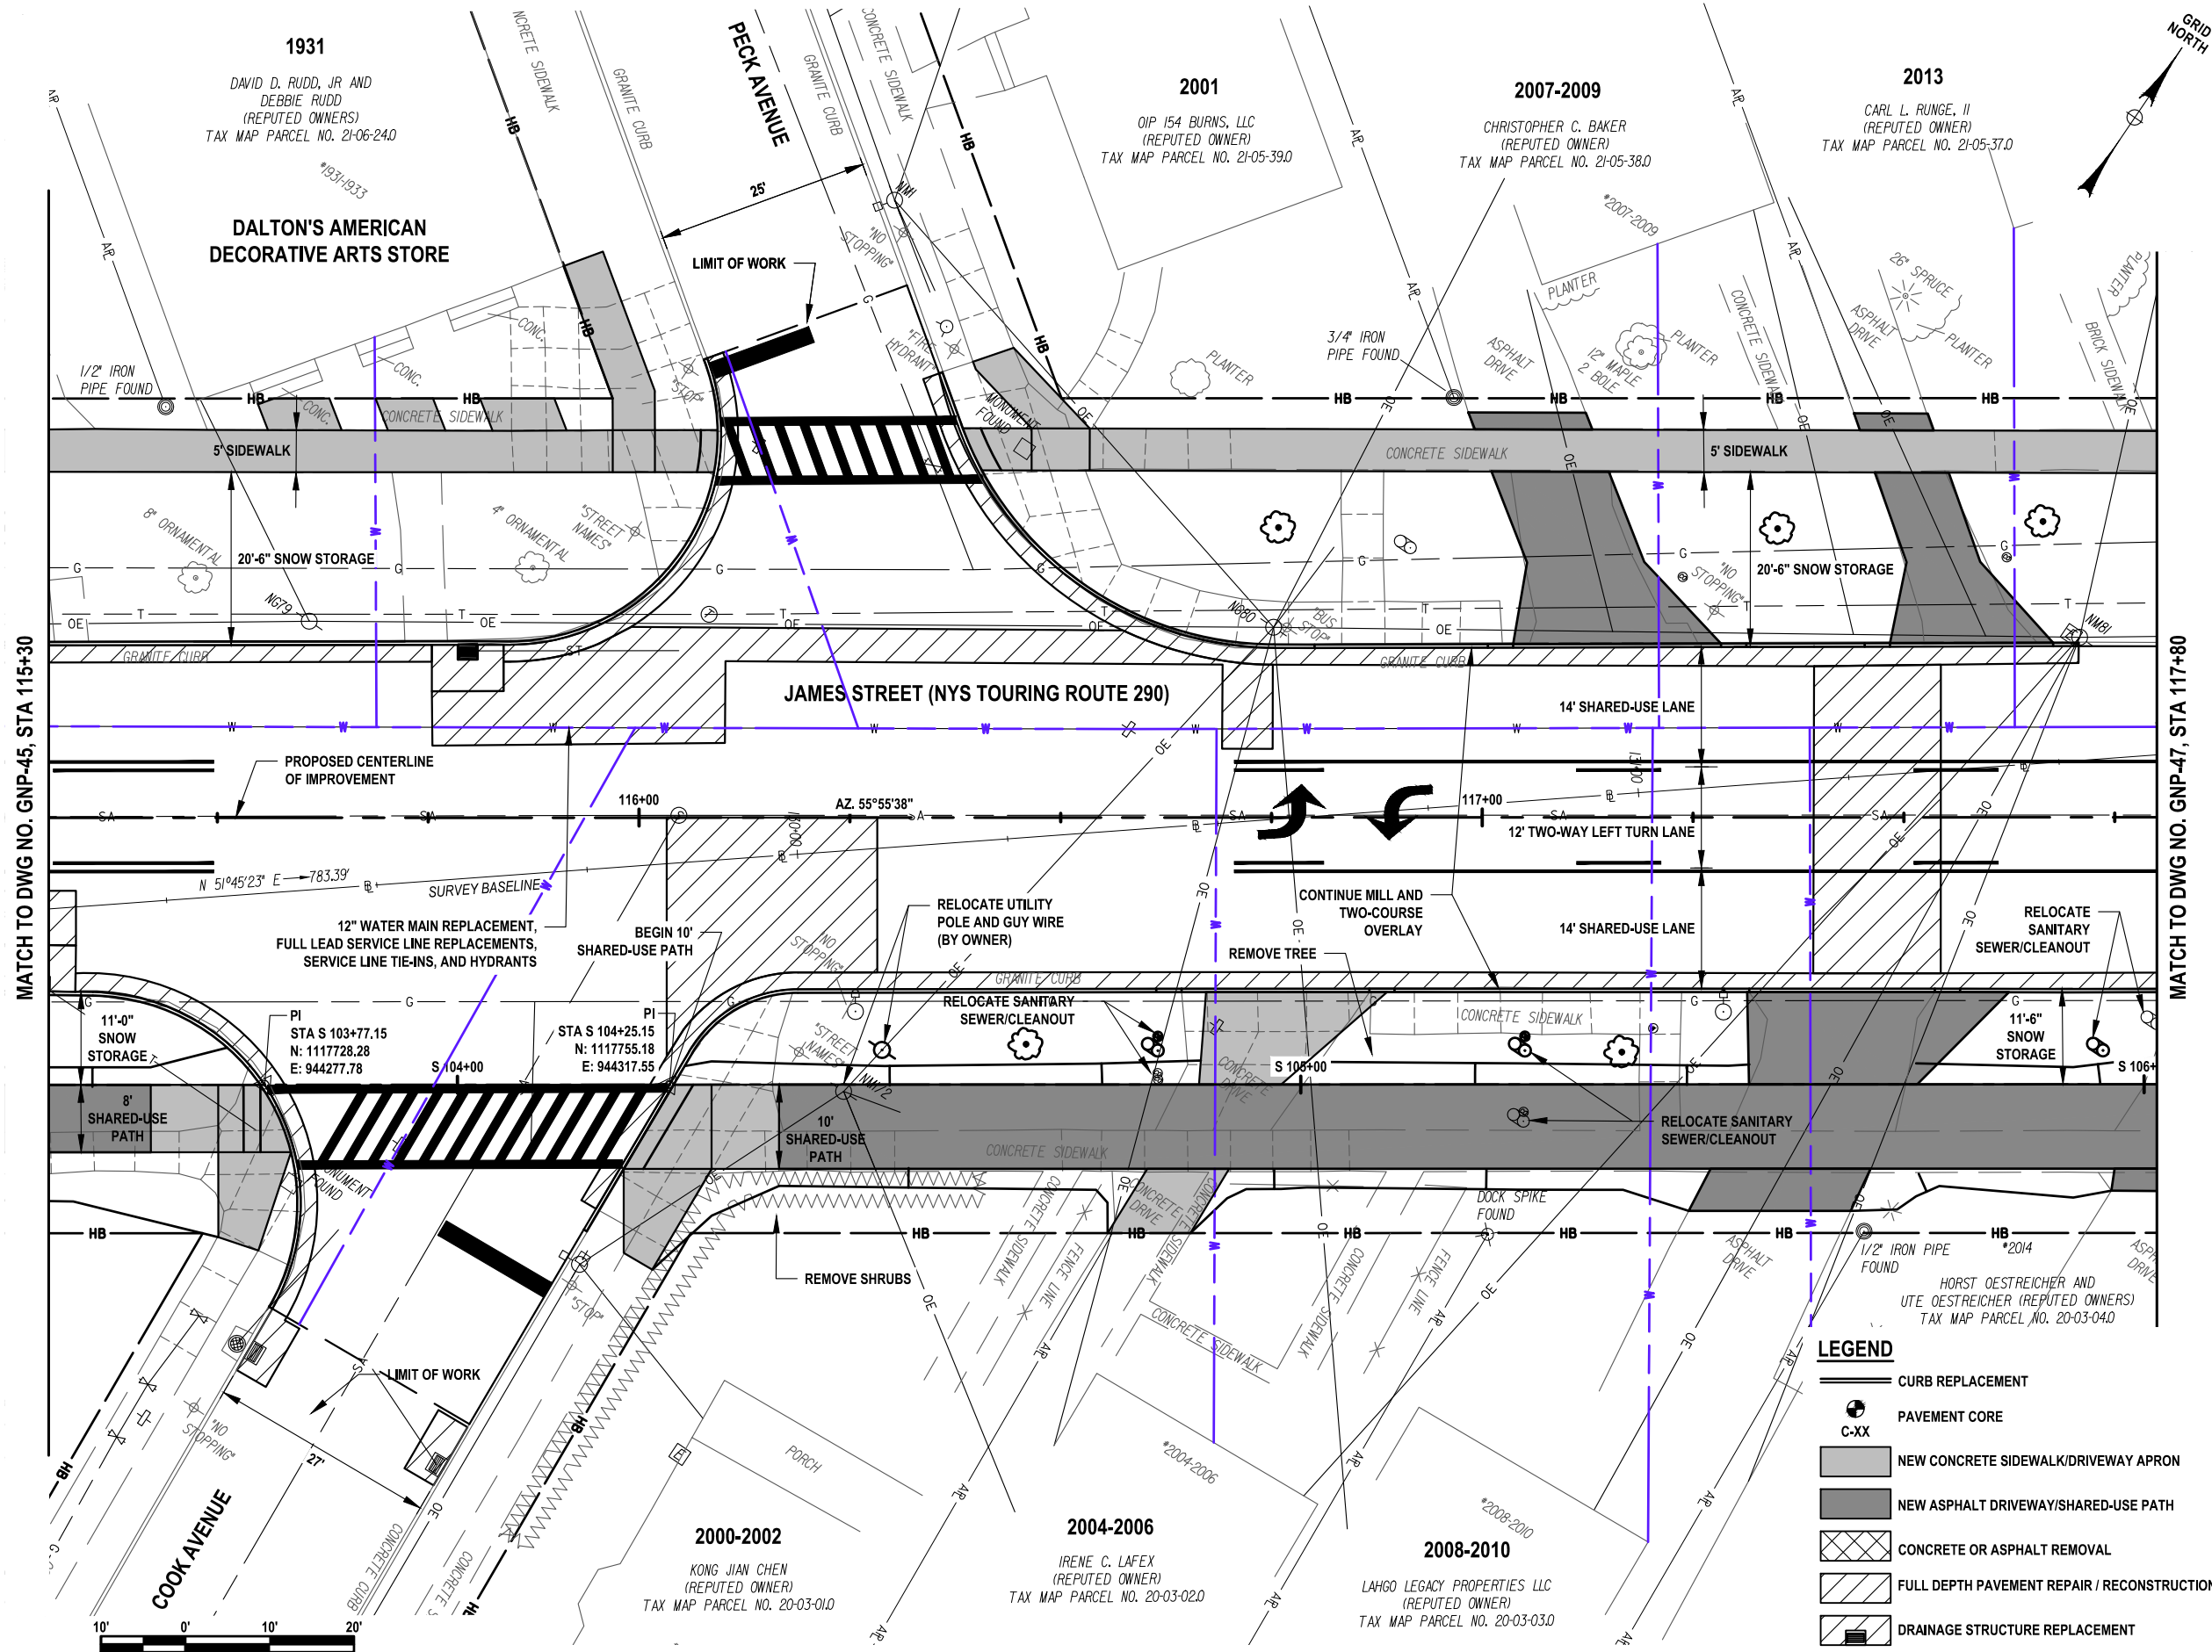

**LEGEND**

- CURB REPLACEMENT
- PAVEMENT CORE
- NEW CONCRETE SIDEWALK/DRIVEWAY APRON
- NEW ASPHALT DRIVEWAY/SHARED-USE PATH
- CONCRETE OR ASPHALT REMOVAL
- FULL DEPTH PAVEMENT REPAIR / RECONSTRUCTION
- DRAINAGE STRUCTURE REPLACEMENT

**C&S COMPANIES**

C&S Engineers, Inc.  
499 Col. Eileen Collins Blvd.  
Syracuse, New York 13212  
Phone: 315-455-2000  
Fax: 315-455-9667  
www.cscos.com

**PRELIMINARY**  
NOT FOR  
CONSTRUCTION



**JAMES STREET  
3R IMPROVEMENTS PROJECT**  
SALINA STREET TO GRANT BOULEVARD

CITY OF SYRACUSE  
DEPARTMENT OF ENGINEERING


PIN 3757.11 D040883

| MARK   | DATE | DESCRIPTION |
|---|------|-------------|
| REVISIONS   |      |             |
| PROJECT NO: 119.436.001                                                                                          |      |             |
| DATE: JUNE 2026                                                                                                  |      |             |
| DRAWN BY: D. BUSH                                                                                                |      |             |
| DESIGNED BY: D. BUSH                                                                                             |      |             |
| CHECKED BY: T. HUMPHREY                                                                                          |      |             |
| NO ALTERATION PERMITTED HEREON EXCEPT AS PROVIDED UNDER SECTION 7209 SUBDIVISION 2 OF THE NEW YORK EDUCATION LAW |      |             |

**GENERAL  
PLAN  
ALT 2**

**GNP-46**

Jun 12, 2026 - 3:06pm  
F:\Project\119 - City of Syracuse\119\36001 - James Street Improvements\Design\CADD\Sheet Files\3757.11\_cph\_all\_02\_gnp\_47.dwg

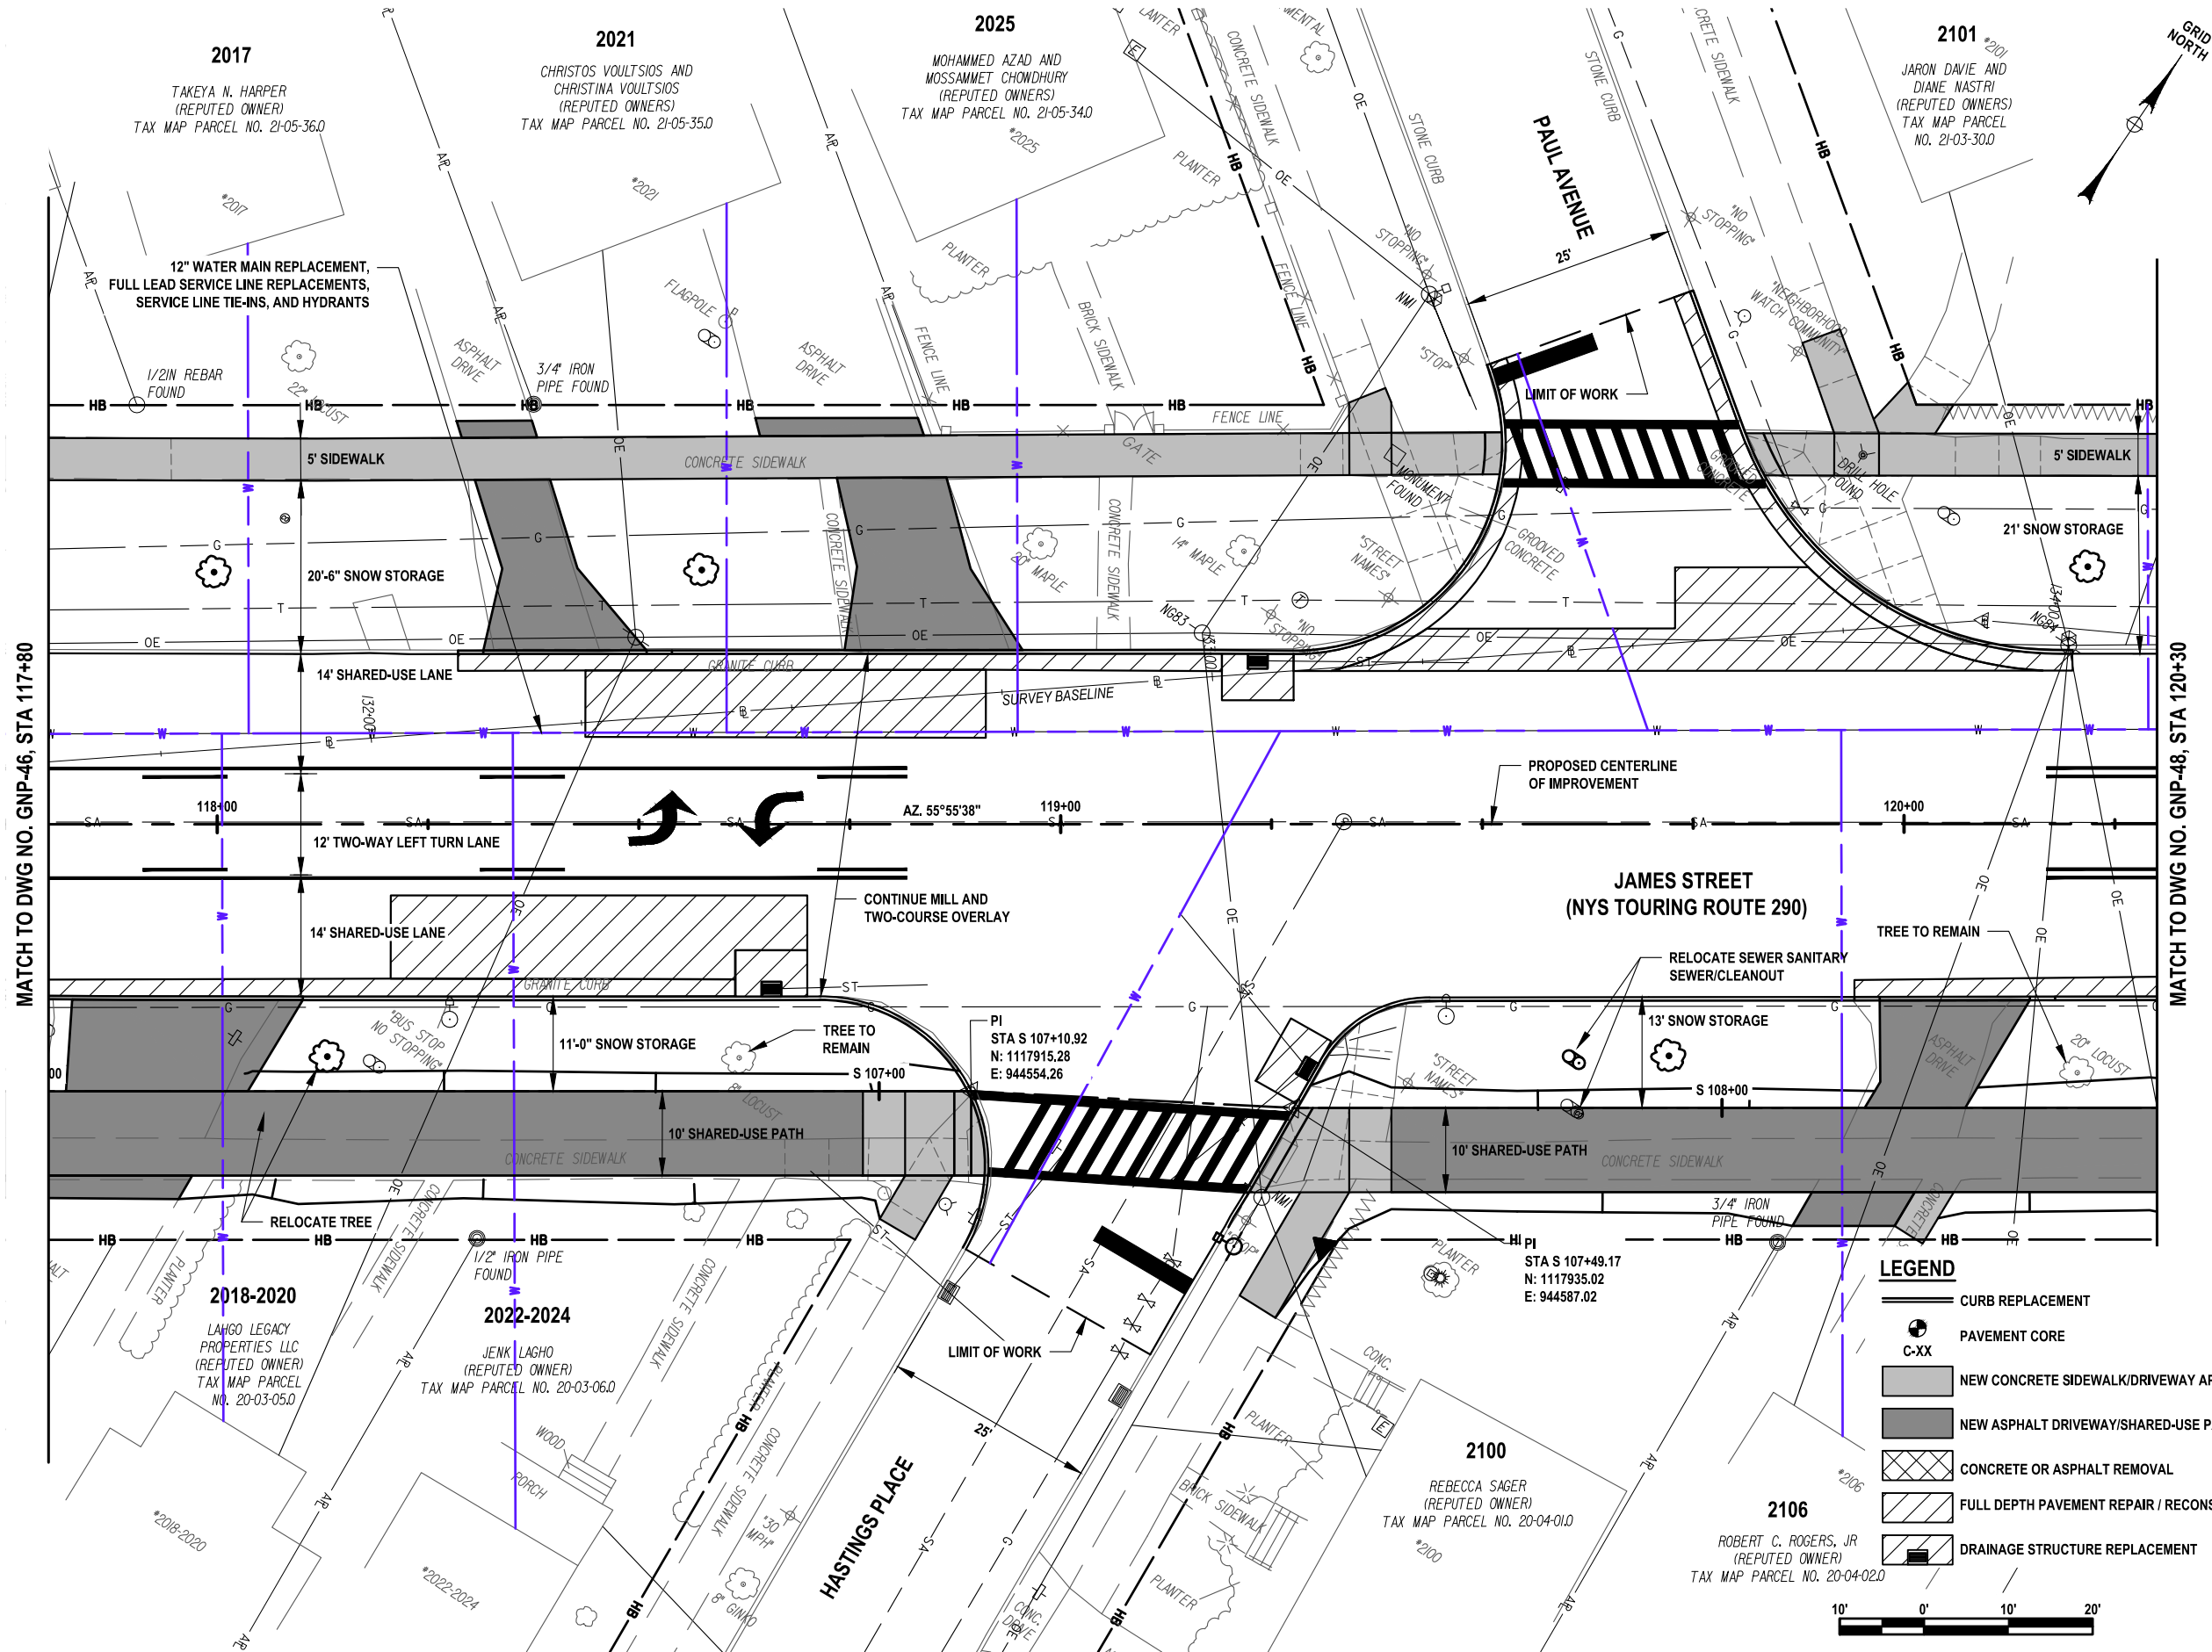

C&S Engineers, Inc.  
499 Col. Eileen Collins Blvd.  
Syracuse, New York 13212  
Phone: 315-455-2000  
Fax: 315-455-9667  
www.cscos.com

PRELIMINARY  
NOT FOR  
CONSTRUCTION



JAMES STREET  
3R IMPROVEMENTS PROJECT  
SALINA STREET TO GRANT BOULEVARD  
CITY OF SYRACUSE  
DEPARTMENT OF ENGINEERING

D040883

PIN 3757.11


| MARK   | DATE | DESCRIPTION |
|---|------|-------------|
| REVISIONS   |      |             |
| PROJECT NO: 119.436.001                                                                                                   |      |             |
| DATE: JUNE 2026   |      |             |
| DRAWN BY: D. BUSH   |      |             |
| DESIGNED BY: D. BUSH   |      |             |
| CHECKED BY: T. HUMPHREY                                                                                                   |      |             |
| NO ALTERATION PERMITTED HEREON<br>EXCEPT AS PROVIDED UNDER SECTION<br>7209 SUBDIVISION 2 OF THE NEW YORK<br>EDUCATION LAW |      |             |

GENERAL  
PLAN  
ALT 2

GNP-47



Jun 12, 2026 - 3:07pm  
F:\Project\119 - City of Syracuse\119\36001 - James Street Improvements\Design\CADD\Sheet Files\3757.11\_cph\_alt\_02\_gnp\_48.dwg

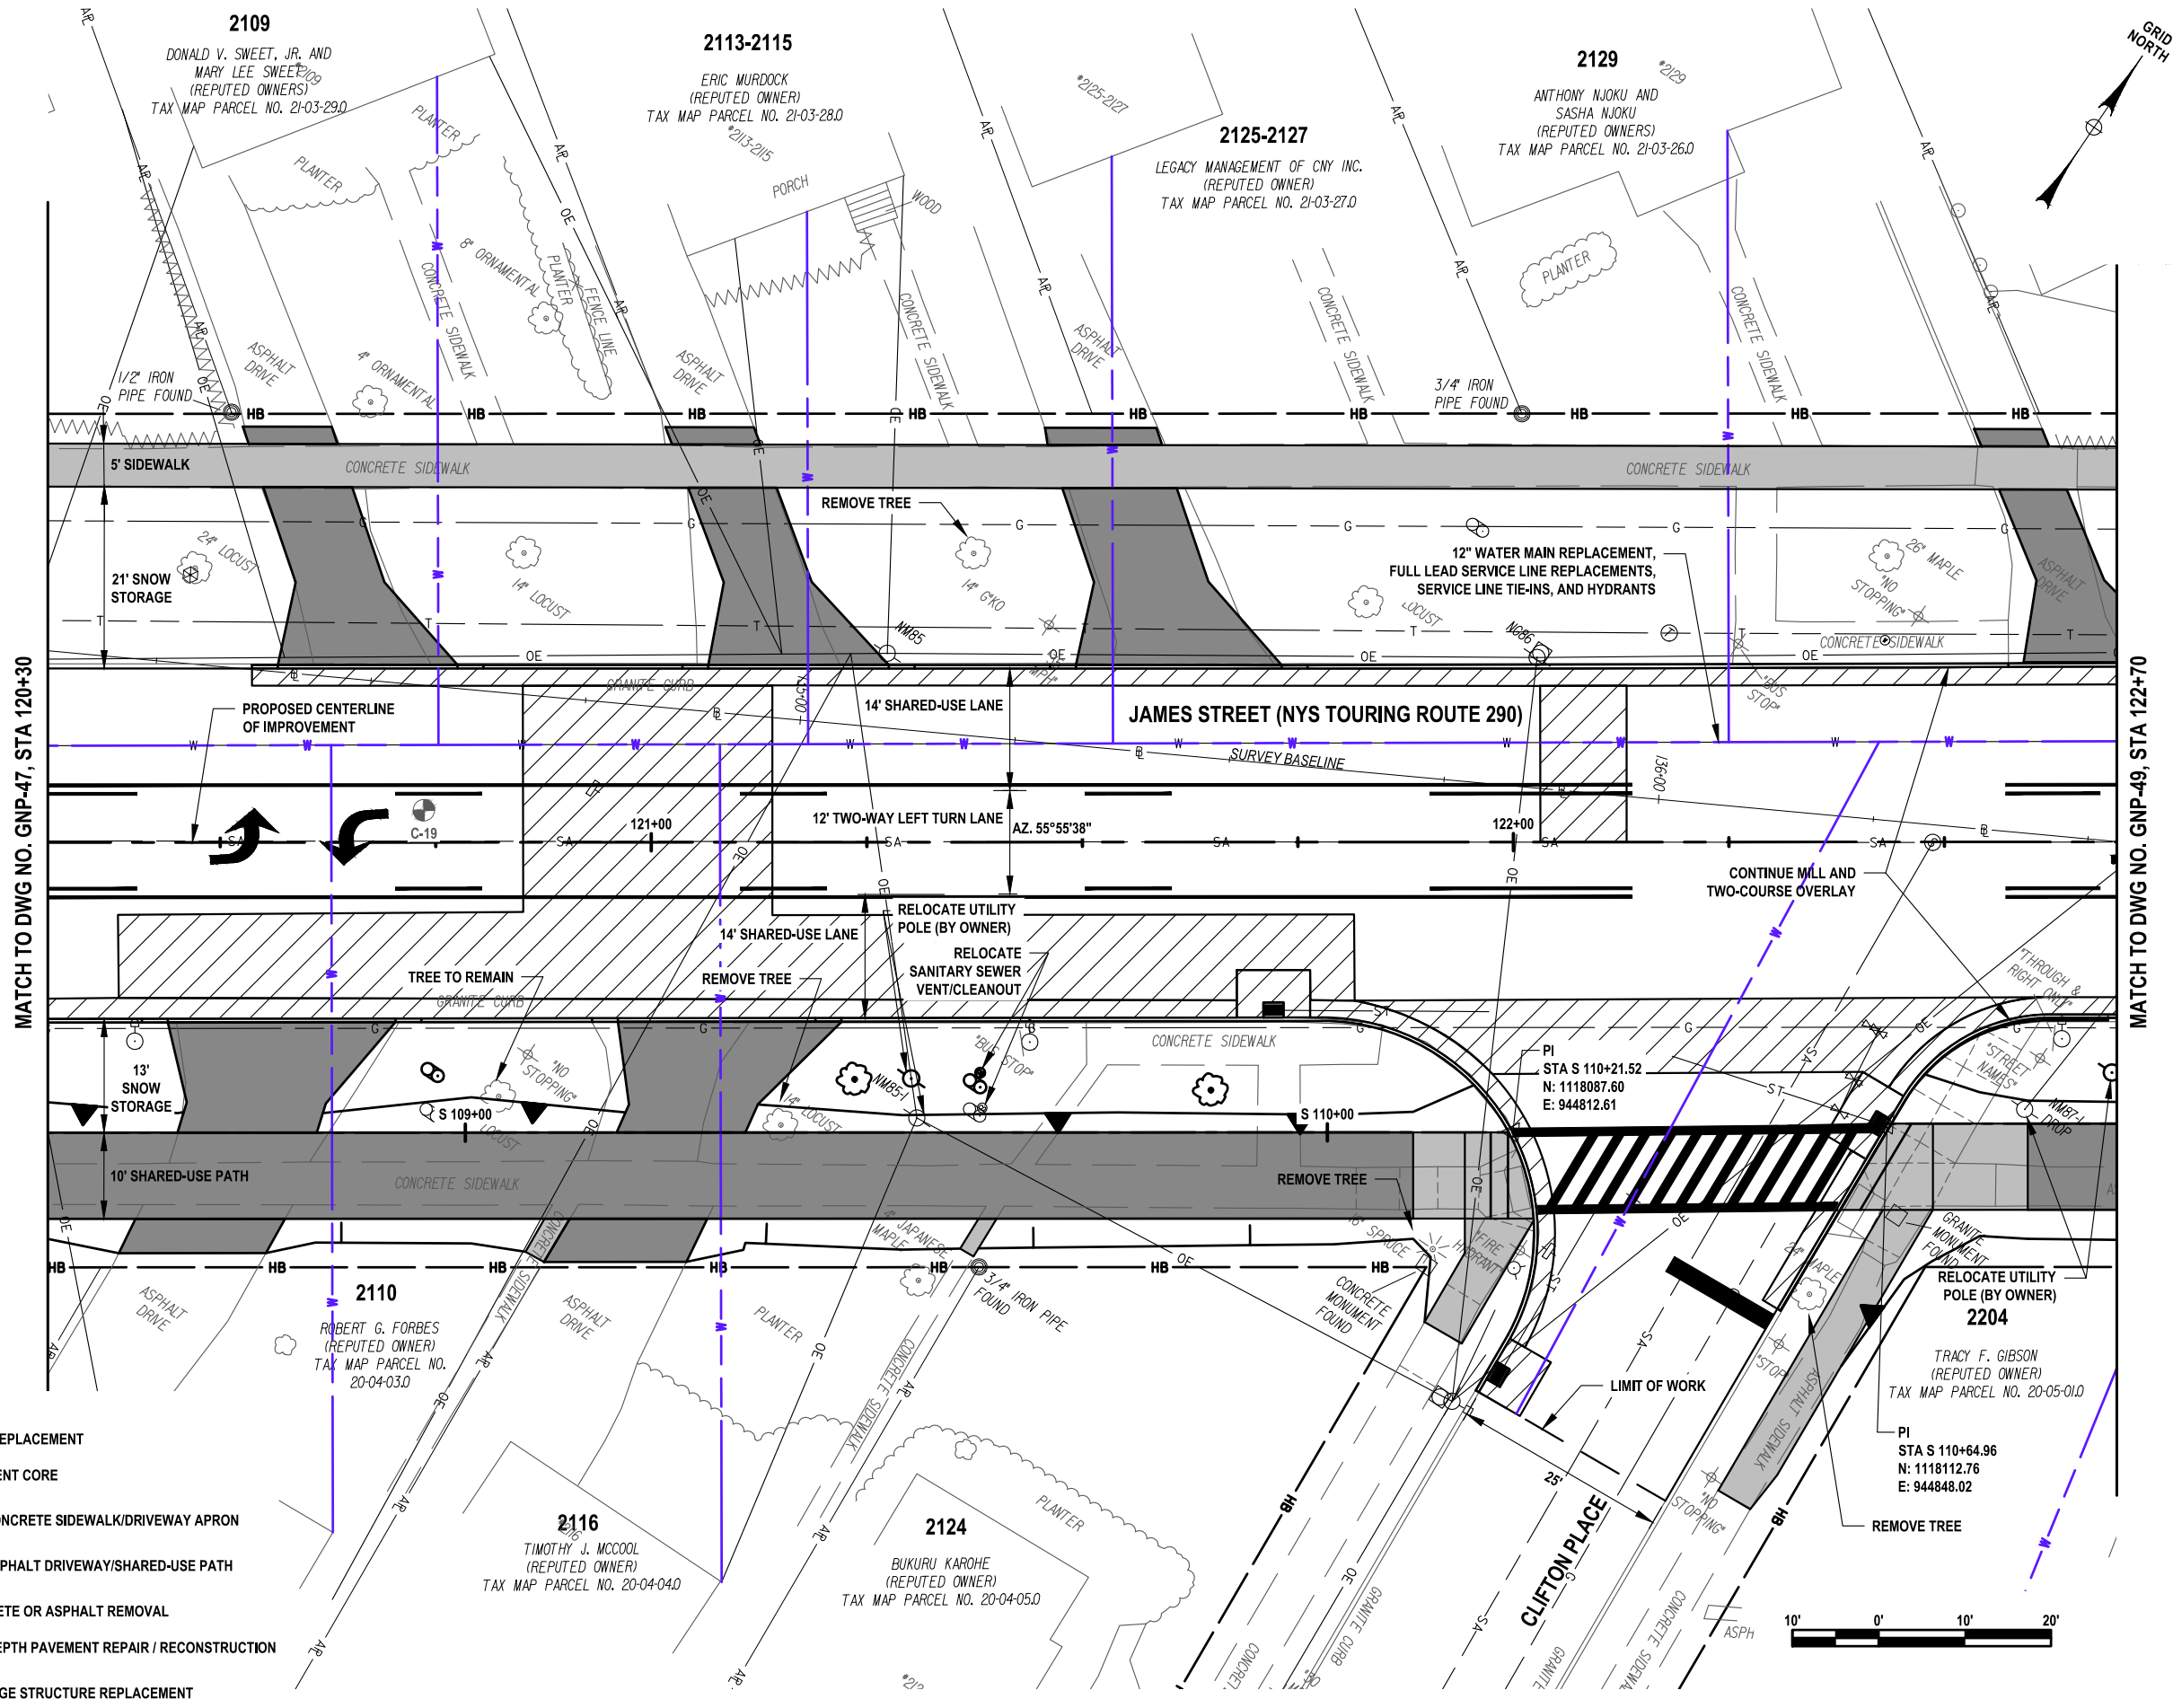

C&S Engineers, Inc.  
499 Col. Eileen Collins Blvd.  
Syracuse, New York 13212  
Phone: 315-455-2000  
Fax: 315-455-9667  
www.cscos.com

PRELIMINARY  
NOT FOR  
CONSTRUCTION



JAMES STREET  
3R IMPROVEMENTS PROJECT  
SALINA STREET TO GRANT BOULEVARD  
CITY OF SYRACUSE  
DEPARTMENT OF ENGINEERING

D040883


PIN 3757.11

| MARK   | DATE | DESCRIPTION |
|---|------|-------------|
| REVISIONS   |      |             |
| PROJECT NO: 119.436.001                                                                                                   |      |             |
| DATE: JUNE 2026   |      |             |
| DRAWN BY: D. BUSH   |      |             |
| DESIGNED BY: D. BUSH   |      |             |
| CHECKED BY: T. HUMPHREY                                                                                                   |      |             |
| NO ALTERATION PERMITTED HEREON<br>EXCEPT AS PROVIDED UNDER SECTION<br>7209 SUBDIVISION 2 OF THE NEW YORK<br>EDUCATION LAW |      |             |

GENERAL  
PLAN  
ALT 2

GNP-48

Jun 12 2026 - 3:09pm  
F:\Project\119 - City of Syracuse\119\36001 - James Street Improvements\Design\CADD\Sheet Files\3757.11\_cph\_alt\_02\_gnp\_49.dwg

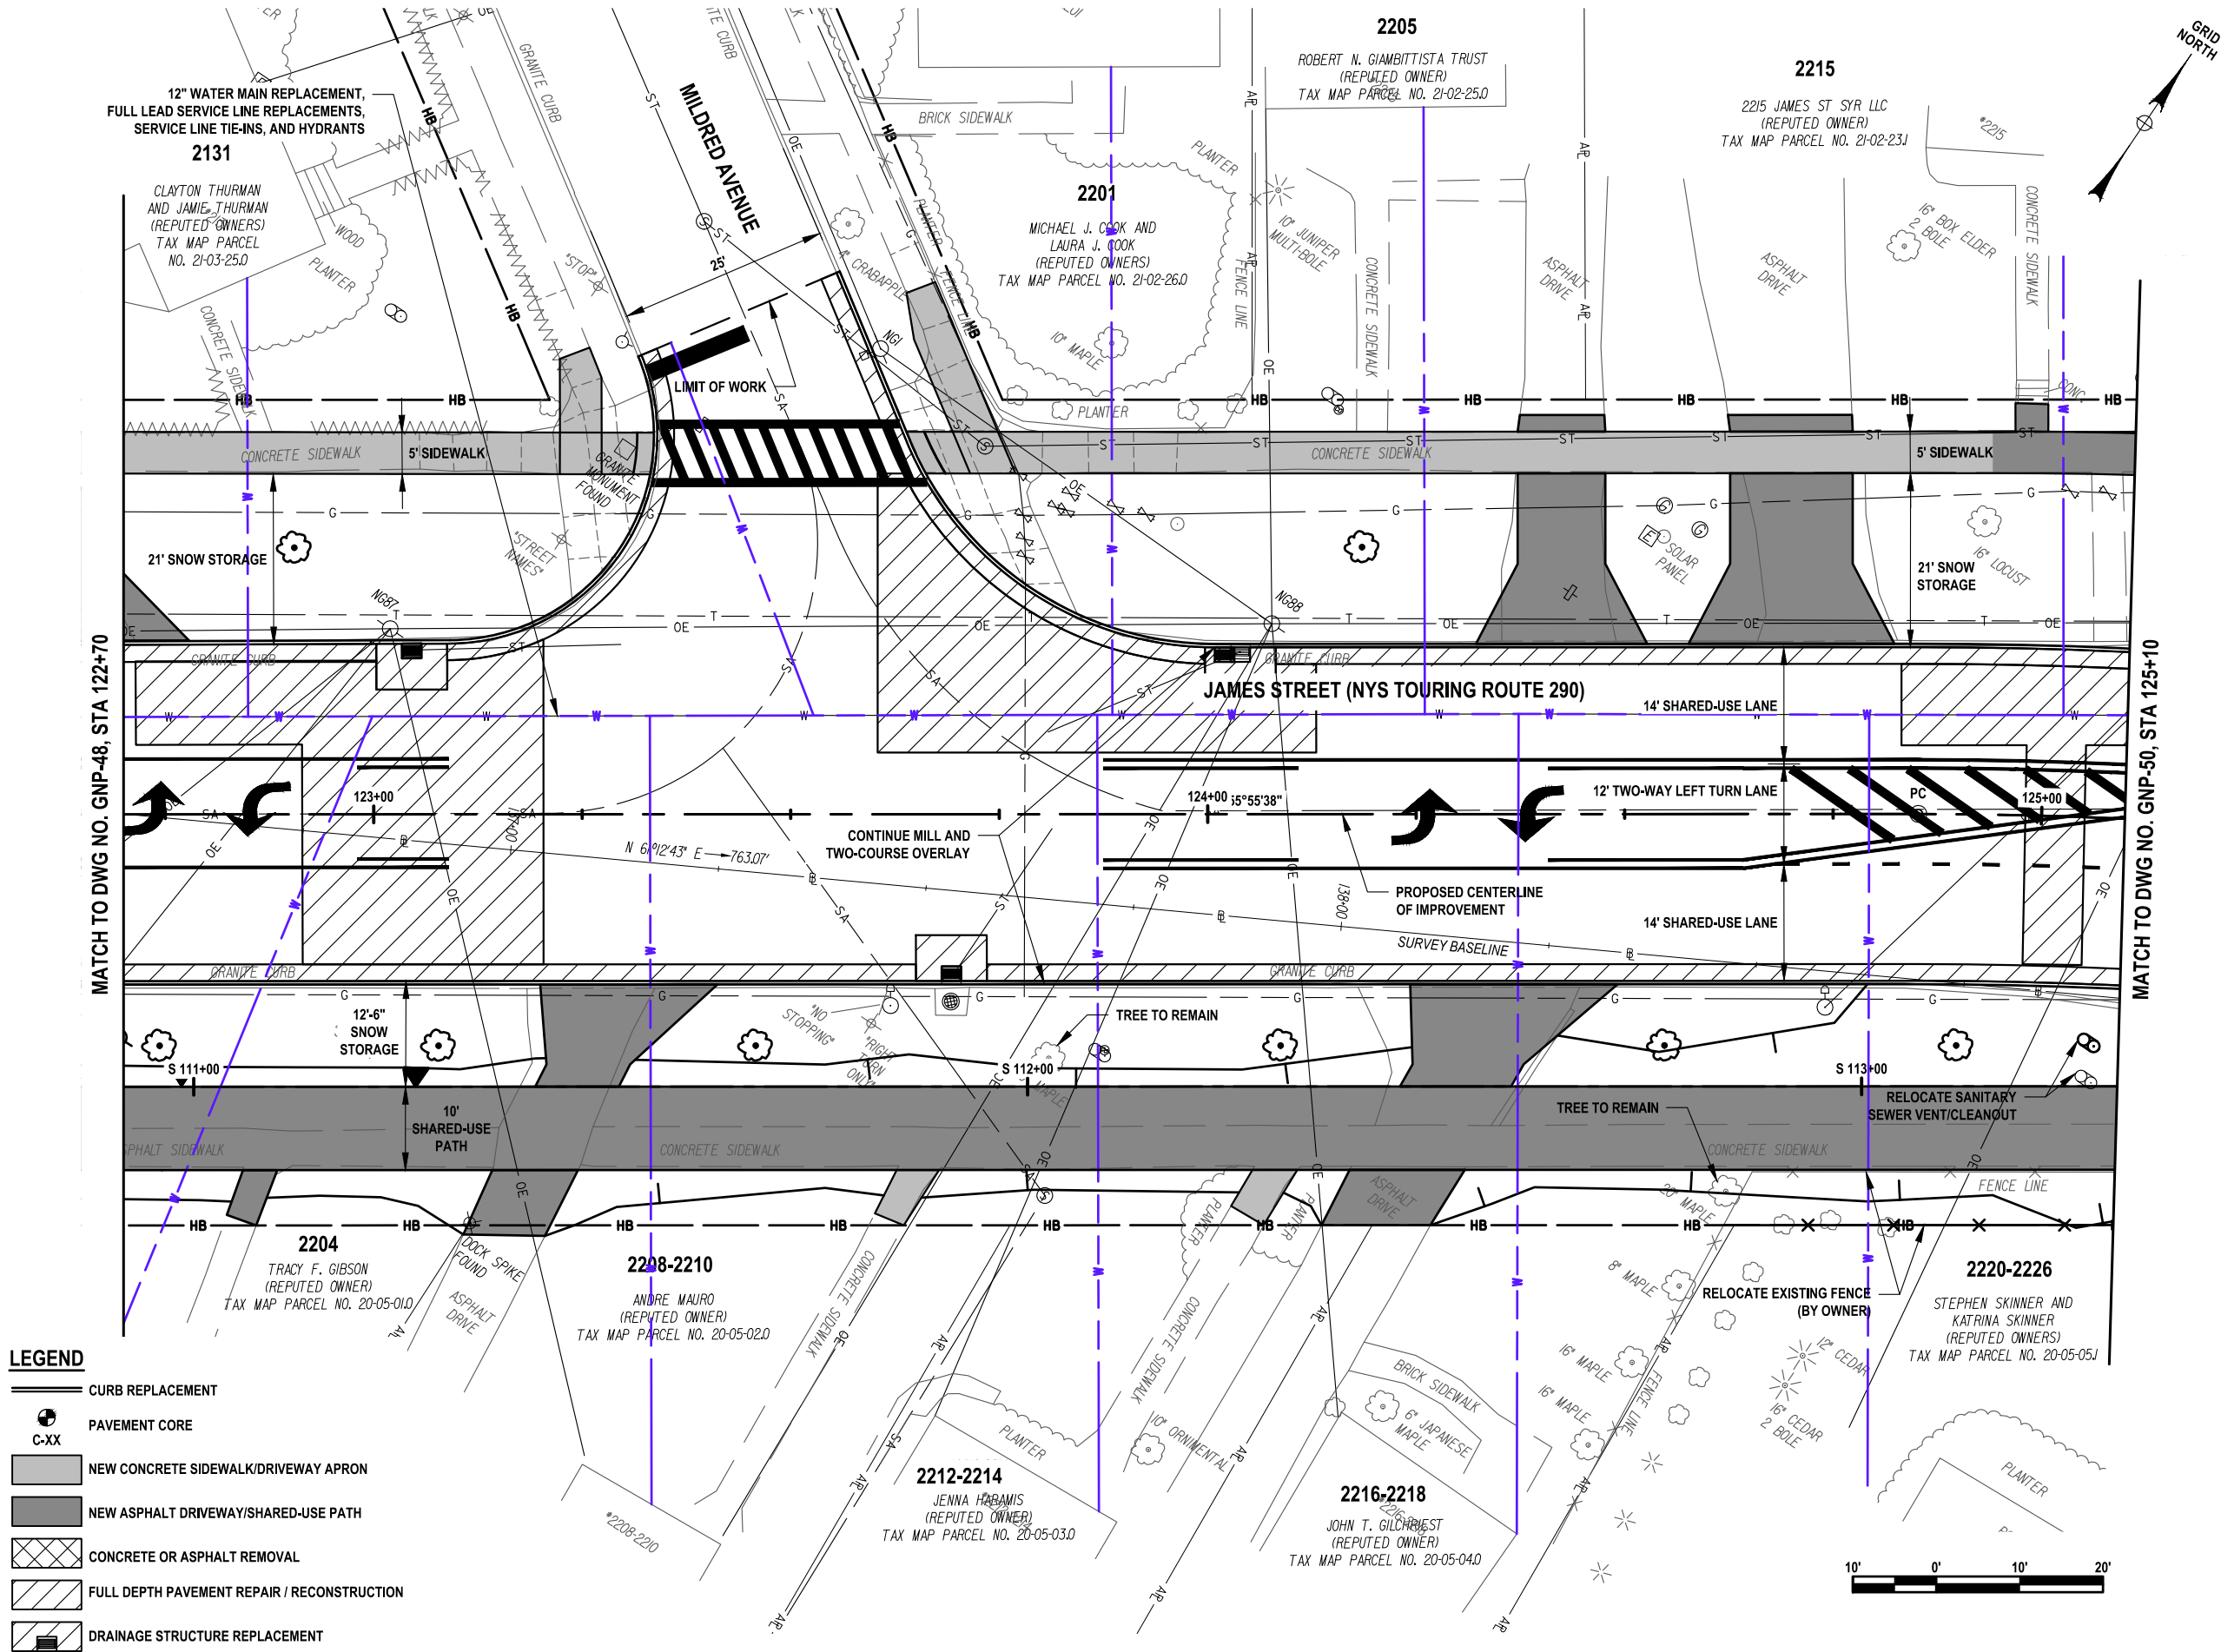

- LEGEND**
- CURB REPLACEMENT
  - PAVEMENT CORE
  - NEW CONCRETE SIDEWALK/DRIVEWAY APRON
  - NEW ASPHALT DRIVEWAY/SHARED-USE PATH
  - CONCRETE OR ASPHALT REMOVAL
  - FULL DEPTH PAVEMENT REPAIR / RECONSTRUCTION
  - DRAINAGE STRUCTURE REPLACEMENT

**C&S**  
COMPANIES

C&S Engineers, Inc.  
499 Col. Eileen Collins Blvd.  
Syracuse, New York 13212  
Phone: 315-455-2000  
Fax: 315-455-9667  
www.cscos.com

**PRELIMINARY**  
NOT FOR  
CONSTRUCTION



**JAMES STREET  
3R IMPROVEMENTS PROJECT**  
SALINA STREET TO GRANT BOULEVARD

CITY OF SYRACUSE  
DEPARTMENT OF ENGINEERING

D040883  
PIN 3757.11


| MARK   | DATE | DESCRIPTION |
|---|------|-------------|
| REVISIONS   |      |             |
| PROJECT NO: 119.436.001                                                                                                   |      |             |
| DATE: JUNE 2026   |      |             |
| DRAWN BY: D. BUSH   |      |             |
| DESIGNED BY: D. BUSH   |      |             |
| CHECKED BY: T. HUMPHREY                                                                                                   |      |             |
| NO ALTERATION PERMITTED HEREON<br>EXCEPT AS PROVIDED UNDER SECTION<br>7209 SUBDIVISION 2 OF THE NEW YORK<br>EDUCATION LAW |      |             |

**GENERAL  
PLAN  
ALT 2**

**GNP-49**



Jun 12, 2026 - 3:10pm  
F:\Project\119 - City of Syracuse\119436001 - James Street Improvements\Design\CADD\Sheet Files\3757.11\_cph\_alt\_02\_gnp\_50.dwg

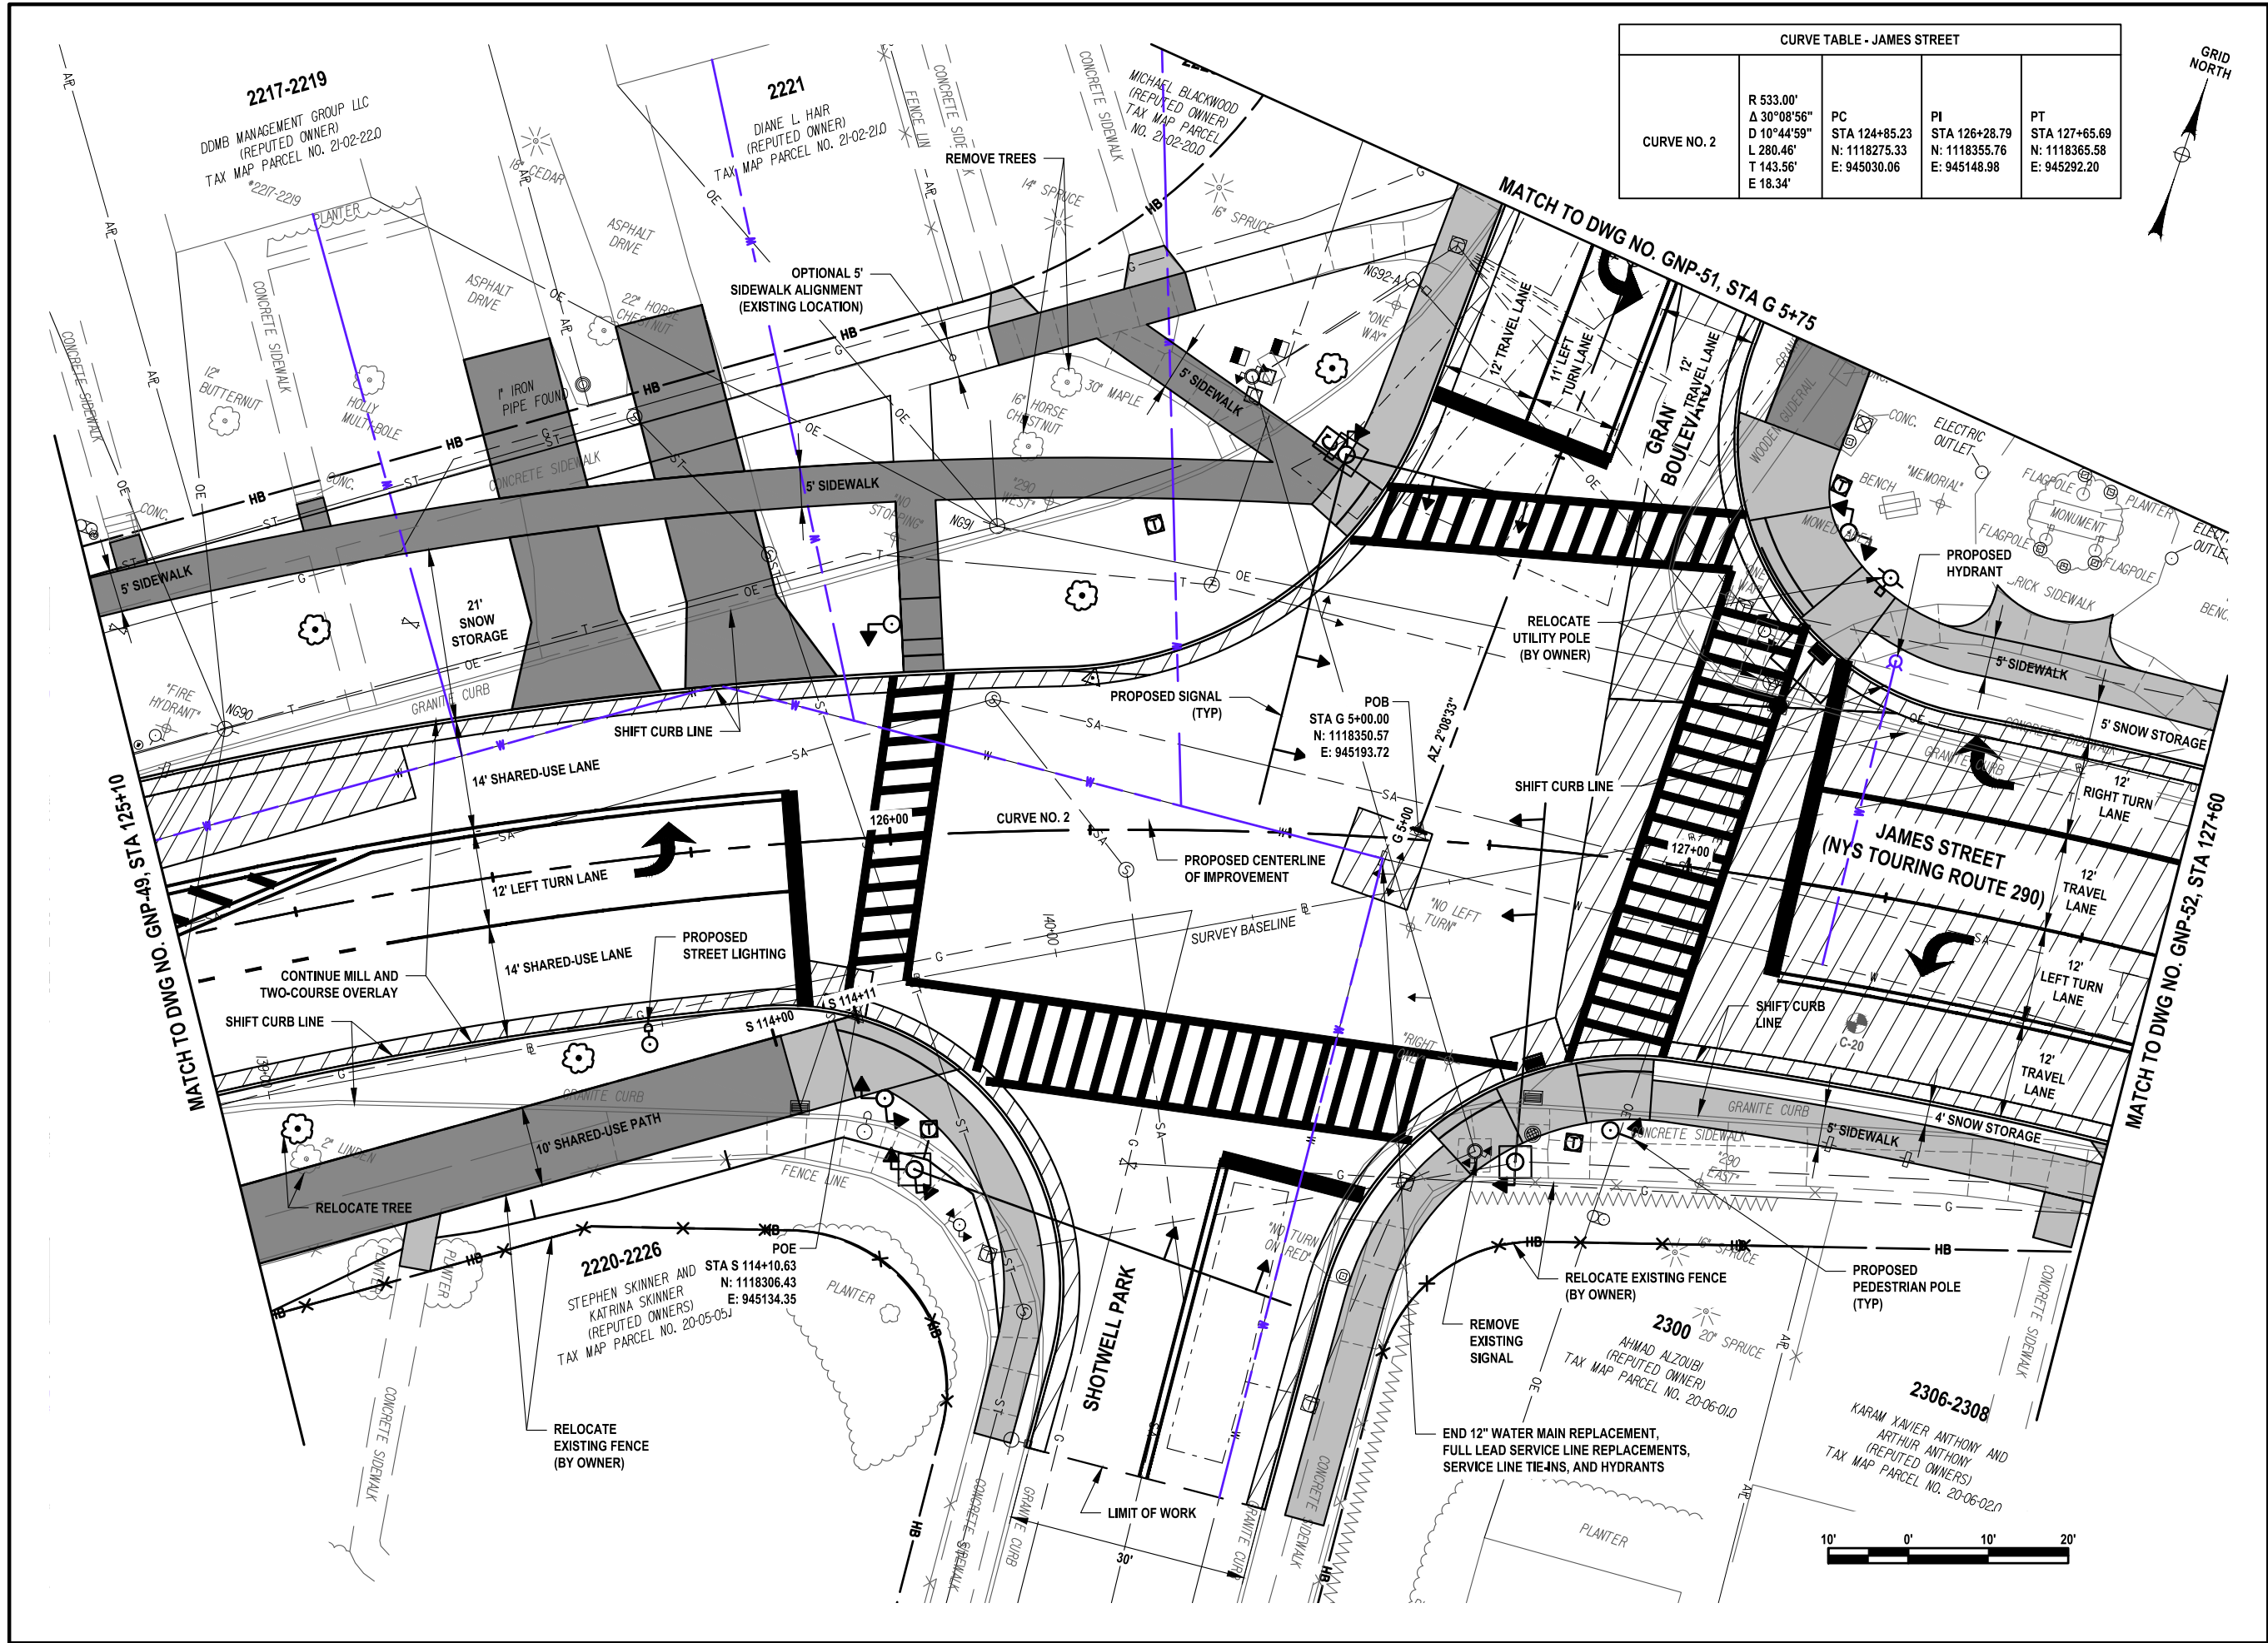

C&S Engineers, Inc.  
499 Col. Eileen Collins Blvd.  
Syracuse, New York 13212  
Phone: 315-455-2000  
Fax: 315-455-9667  
www.cscos.com

PRELIMINARY  
NOT FOR  
CONSTRUCTION



JAMES STREET  
3R IMPROVEMENTS PROJECT  
SALINA STREET TO GRANT BOULEVARD  
CITY OF SYRACUSE  
DEPARTMENT OF ENGINEERING

D040883

PIN 3757.11

| MARK   | DATE | DESCRIPTION |
|---|------|-------------|
| REVISIONS   |      |             |
| PROJECT NO: 119.436.001                                                                                                   |      |             |
| DATE: JUNE 2026   |      |             |
| DRAWN BY: D. BUSH   |      |             |
| DESIGNED BY: D. BUSH   |      |             |
| CHECKED BY: T. HUMPHREY                                                                                                   |      |             |
| NO ALTERATION PERMITTED HEREON<br>EXCEPT AS PROVIDED UNDER SECTION<br>7209 SUBDIVISION 2 OF THE NEW YORK<br>EDUCATION LAW |      |             |

GENERAL  
PLAN  
ALT 2


GNP-50

LEGEND

- CURB REPLACEMENT
- PAVEMENT CORE
- C-XX
- NEW CONCRETE SIDEWALK/DRIVEWAY APRON
- NEW ASPHALT DRIVEWAY/SHARED-USE PATH
- CONCRETE OR ASPHALT REMOVAL
- FULL DEPTH PAVEMENT REPAIR / RECONSTRUCTION
- DRAINAGE STRUCTURE REPLACEMENT

| CURVE TABLE - GRANT BOULEVARD |             |               |               |               |
|-------------------------------|-------------|---------------|---------------|---------------|
| CURVE NO. 3                   | R 126.00'   | PC            | PI            | PT            |
|                               | Δ 61°00'13" | STA G 5+76.55 | STA G 6+50.78 | STA G 7+10.71 |
|                               | D 45°28'22" | N: 1118427.06 | N: 1118501.24 | N: 1118539.62 |
|                               | L 134.15'   | E: 945196.58  | E: 945199.35  | E: 945135.82  |
|                               | T 74.23'    |               |               |               |

| CURVE TABLE - EASTWOOD ROAD |             |               |               |               |
|-----------------------------|-------------|---------------|---------------|---------------|
| CURVE NO. 4                 | R 126.00'   | PC            | PI            | PT            |
|                             | Δ 44°29'25" | STA E 5+47.73 | STA E 5+99.27 | STA E 6+45.57 |
|                             | D 45°28'22" | N: 1118475.26 | N: 1118488.16 | N: 1118532.33 |
|                             | L 97.84'    | E: 945238.87  | E: 945288.77  | E: 945315.32  |
|                             | T 51.54'    |               |               |               |

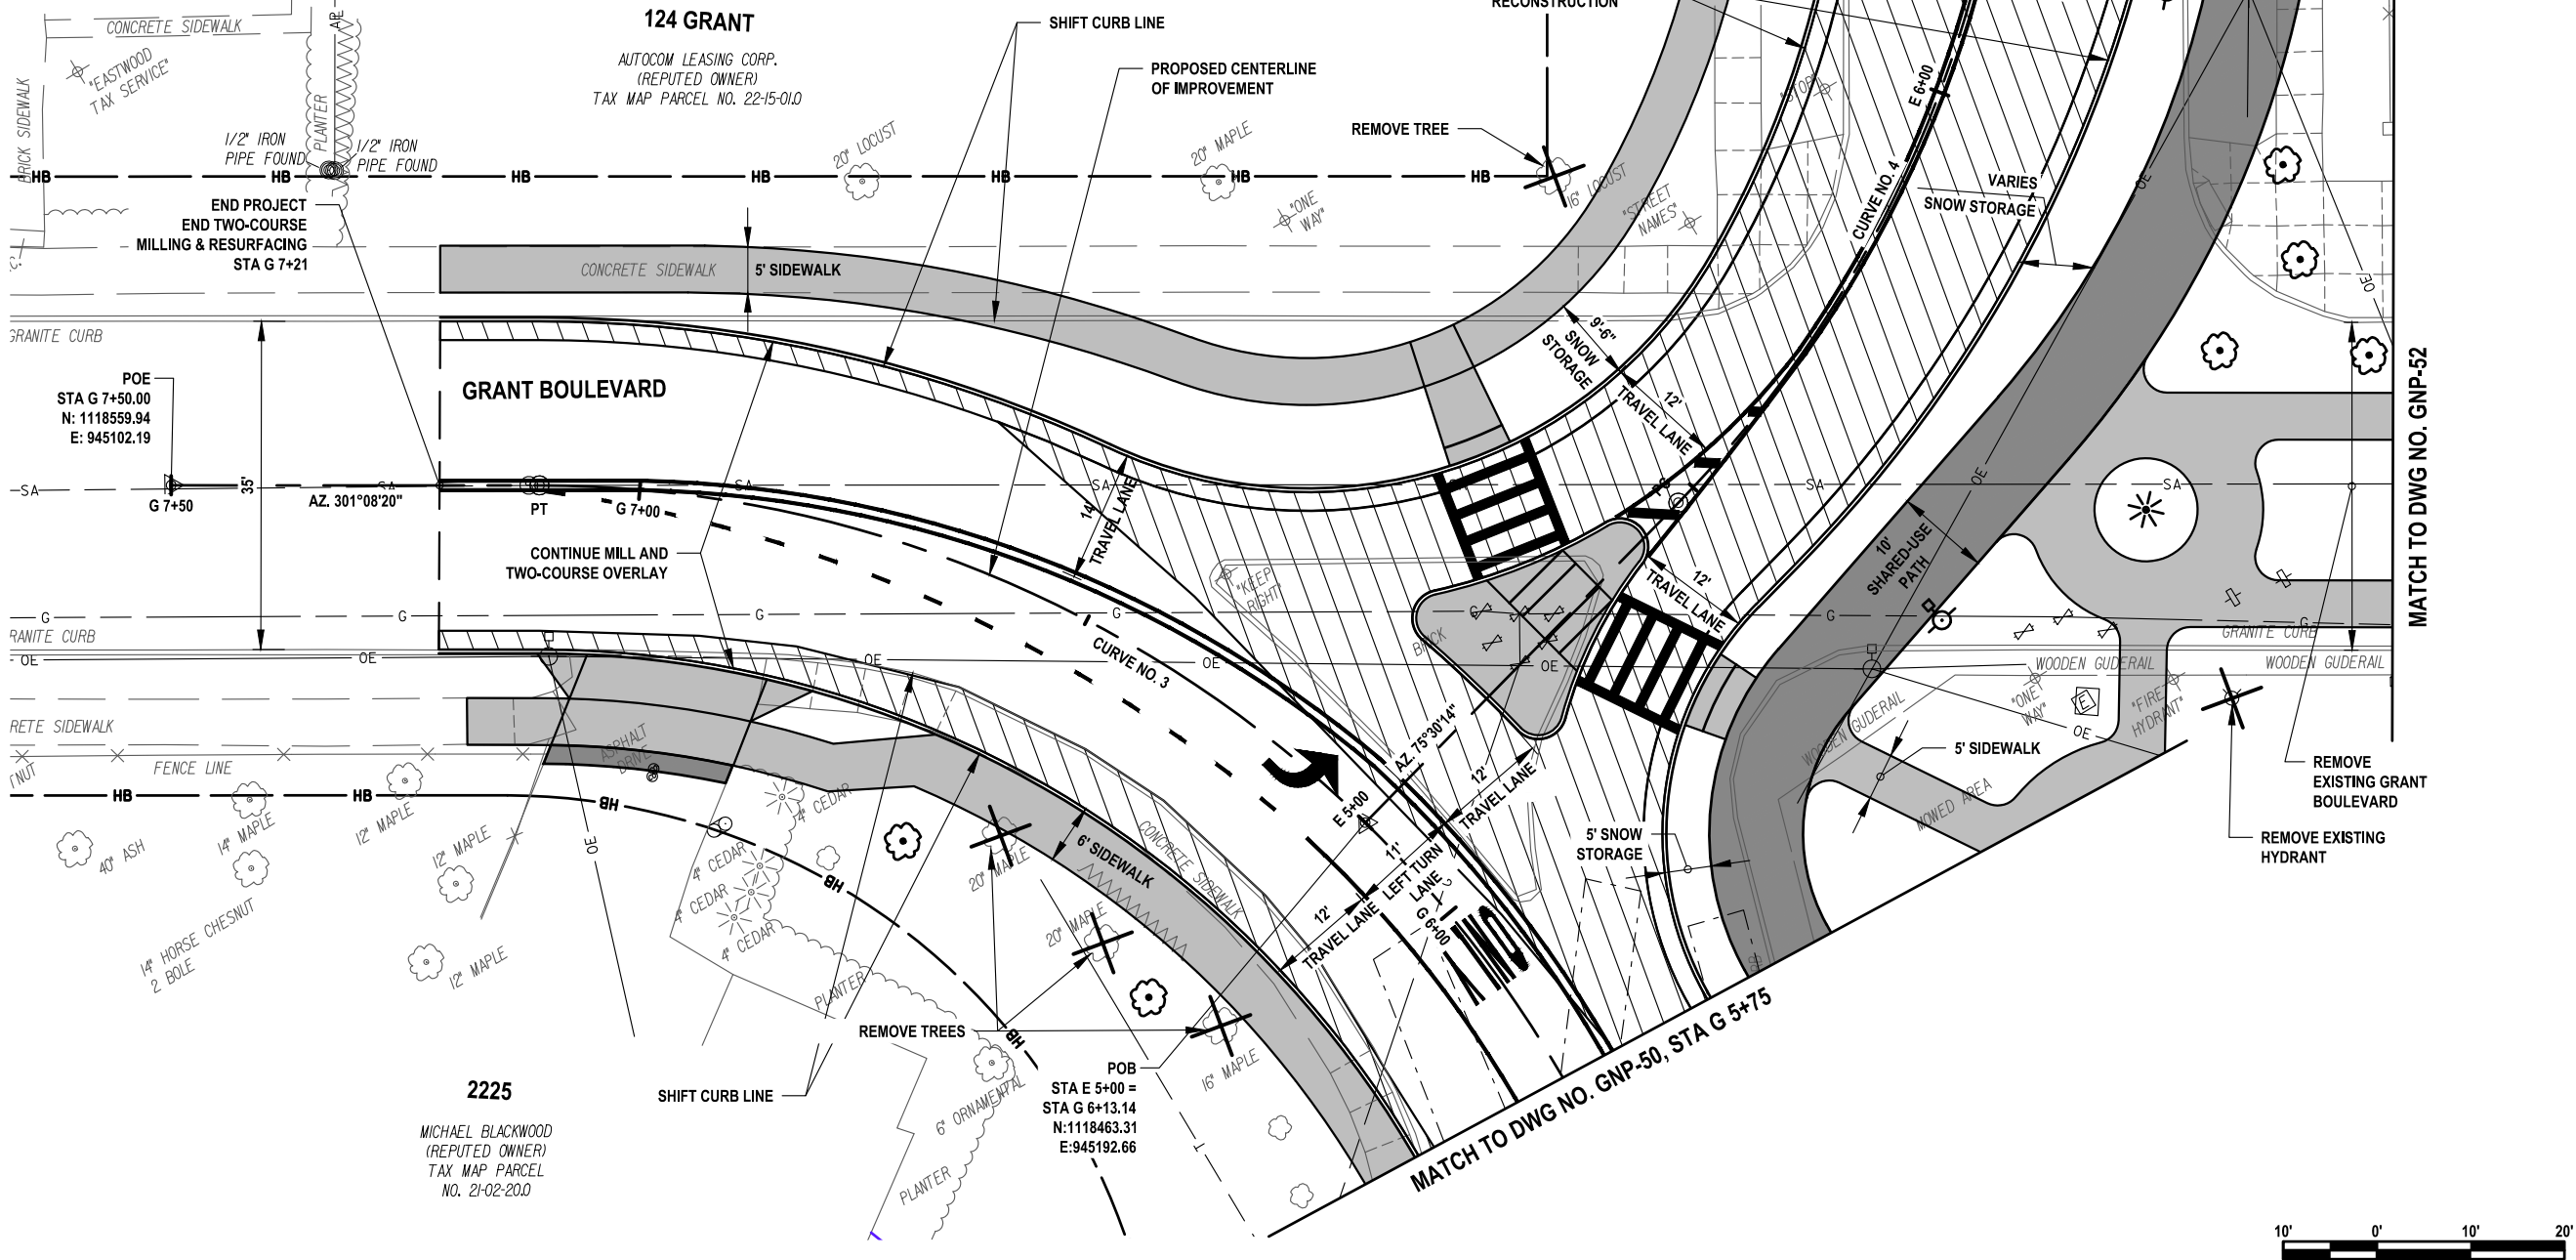

C&S Engineers, Inc.  
499 Col. Eileen Collins Blvd.  
Syracuse, New York 13212  
Phone: 315-455-2000  
Fax: 315-455-9667  
www.cscos.com

PRELIMINARY  
NOT FOR  
CONSTRUCTION



JAMES STREET  
3R IMPROVEMENTS PROJECT  
SALINA STREET TO GRANT BOULEVARD  
CITY OF SYRACUSE  
DEPARTMENT OF ENGINEERING

D040883

PIN 3757.11


| MARK   | DATE | DESCRIPTION |
|---|------|-------------|
| REVISIONS   |      |             |
| PROJECT NO: 119.436.001                                                                                                   |      |             |
| DATE: JUNE 2026   |      |             |
| DRAWN BY: D. BUSH   |      |             |
| DESIGNED BY: D. BUSH   |      |             |
| CHECKED BY: T. HUMPHREY                                                                                                   |      |             |
| NO ALTERATION PERMITTED HEREON<br>EXCEPT AS PROVIDED UNDER SECTION<br>7209 SUBDIVISION 2 OF THE NEW YORK<br>EDUCATION LAW |      |             |

GENERAL  
PLAN  
ALT 2

GNP-51



Jun 12, 2026 - 3:13pm  
F:\Project\119 - City of Syracuse\119\36001 - James Street Improvements\Design\CADD\Sheet Files\3757.11\_cph\_alt\_02\_gnp\_52.dwg

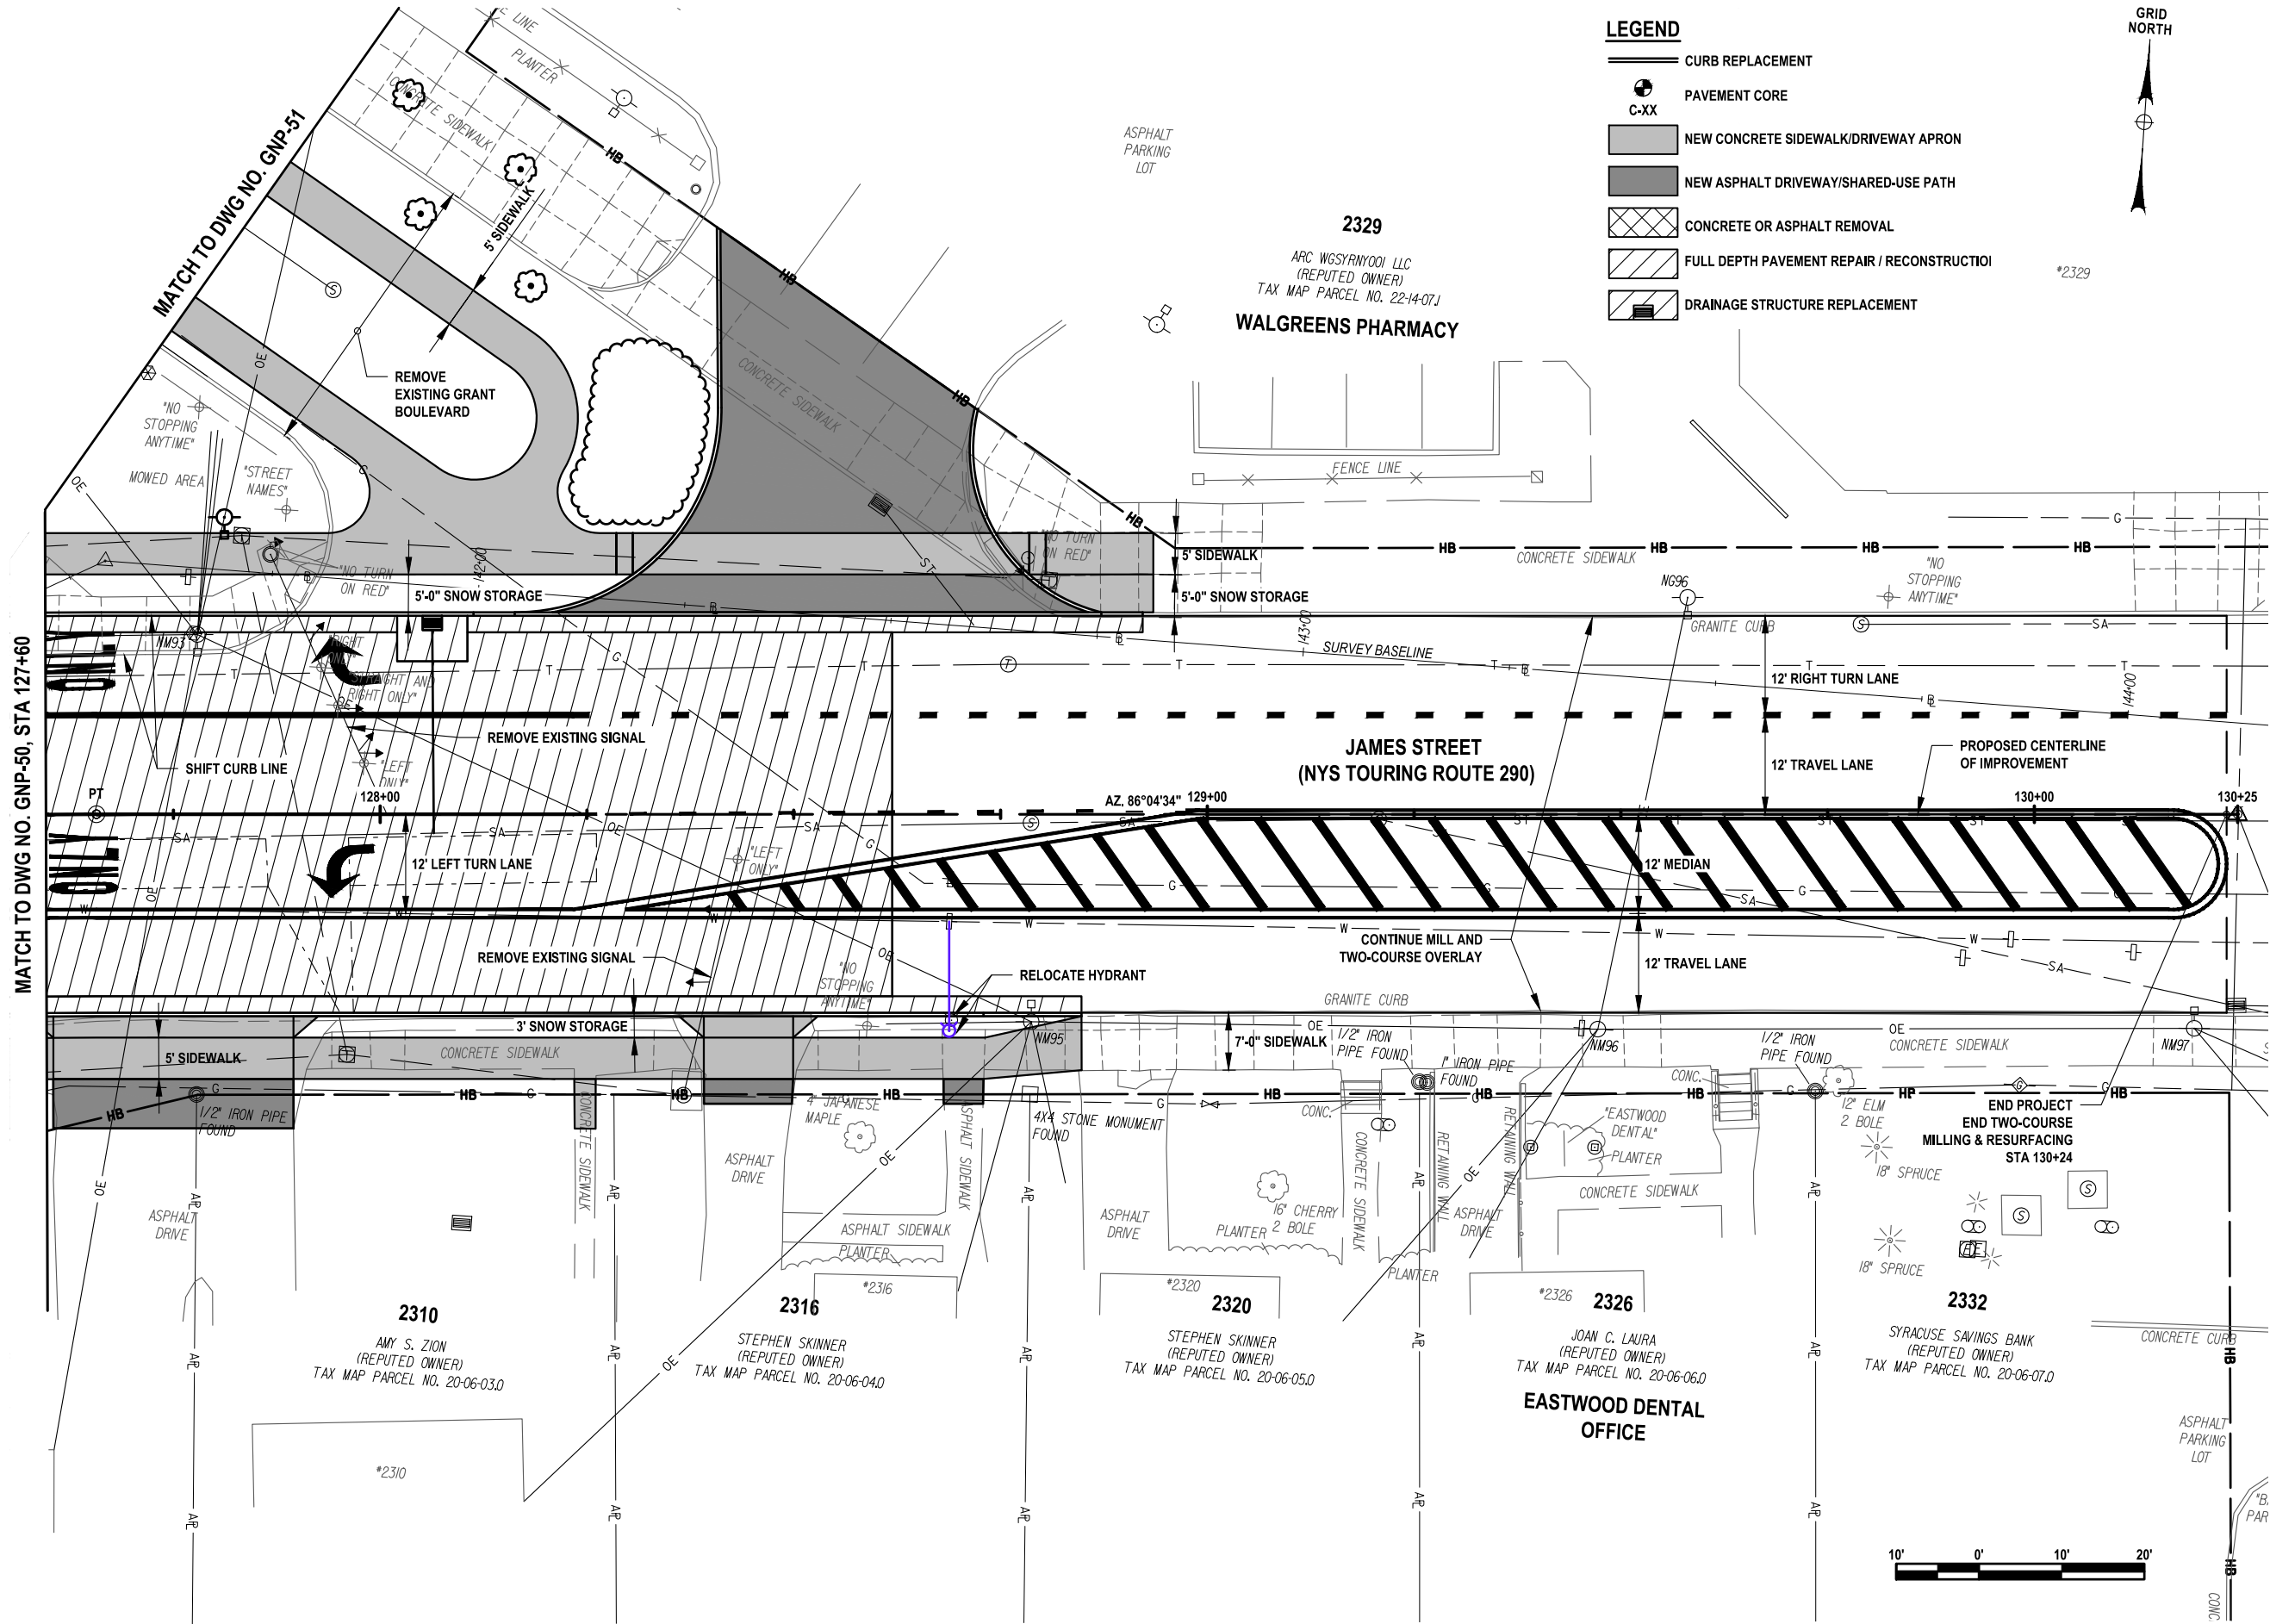

C&S Engineers, Inc.  
499 Col. Eileen Collins Blvd.  
Syracuse, New York 13212  
Phone: 315-455-2000  
Fax: 315-455-9667  
www.cscos.com

PRELIMINARY  
NOT FOR  
CONSTRUCTION



JAMES STREET  
3R IMPROVEMENTS PROJECT  
SALINA STREET TO GRANT BOULEVARD  
CITY OF SYRACUSE  
DEPARTMENT OF ENGINEERING

D040883

PIN 3757.11

| MARK   | DATE | DESCRIPTION |
|---|------|-------------|
| REVISIONS   |      |             |
| PROJECT NO: 119.436.001                                                                                                   |      |             |
| DATE: JUNE 2026   |      |             |
| DRAWN BY: D. BUSH   |      |             |
| DESIGNED BY: D. BUSH   |      |             |
| CHECKED BY: T. HUMPHREY                                                                                                   |      |             |
| NO ALTERATION PERMITTED HEREON<br>EXCEPT AS PROVIDED UNDER SECTION<br>7209 SUBDIVISION 2 OF THE NEW YORK<br>EDUCATION LAW |      |             |

GENERAL  
PLAN  
ALT 2

GNP-52