onondaga creekwalk

Phase 3 Project - Colvin Street to Dorwin Avenue

Conceptual Trail Routing

DRAFT

C&S COMPANIES®

LEGEND

- PRIMARY TRAIL ROUTE
- SIDEWALK IMPROVEMENTS
- PEDESTRIAN BRIDGE REPLACEMENT
- HIGH WATER ALTERNATE ROUTE

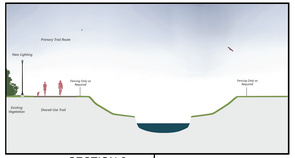

SECTION 6

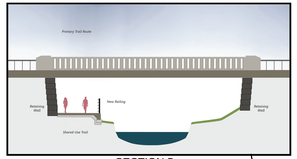

SECTION 5
(BRIDGE UNDERPASS)

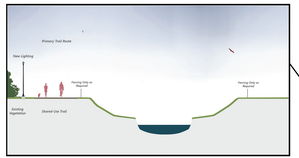

SECTION 5

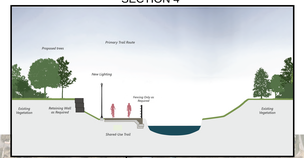

SECTION 4

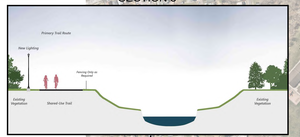

SECTION 3

SECTION 2

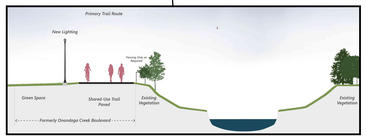
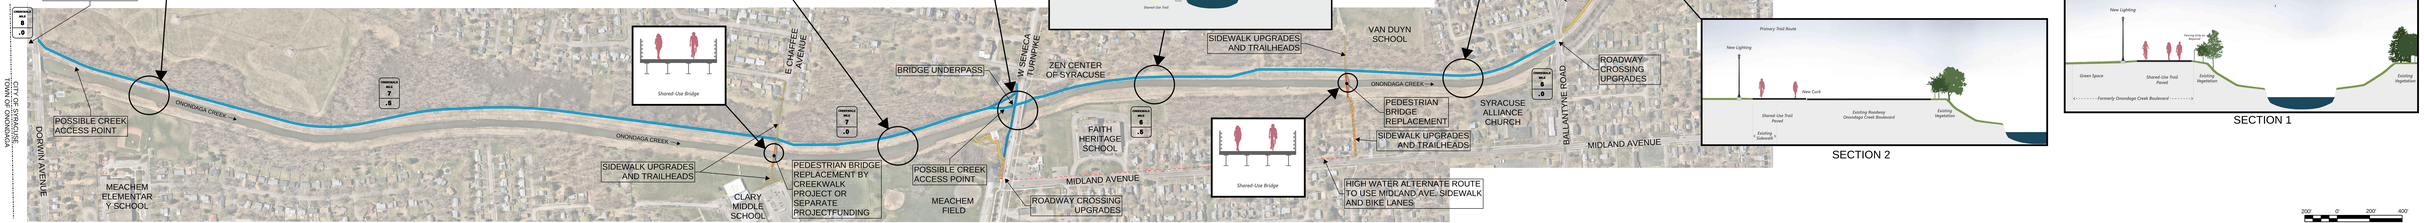
SECTION 1